




This drawing / document is intended for planning purposes, do not use this as Construction information unless it is issued for Construction. All dimensions, setting out and levels must be checked on site. Report any discrepancies to the architect immediately. This drawing is copyright by Native North Ltd.

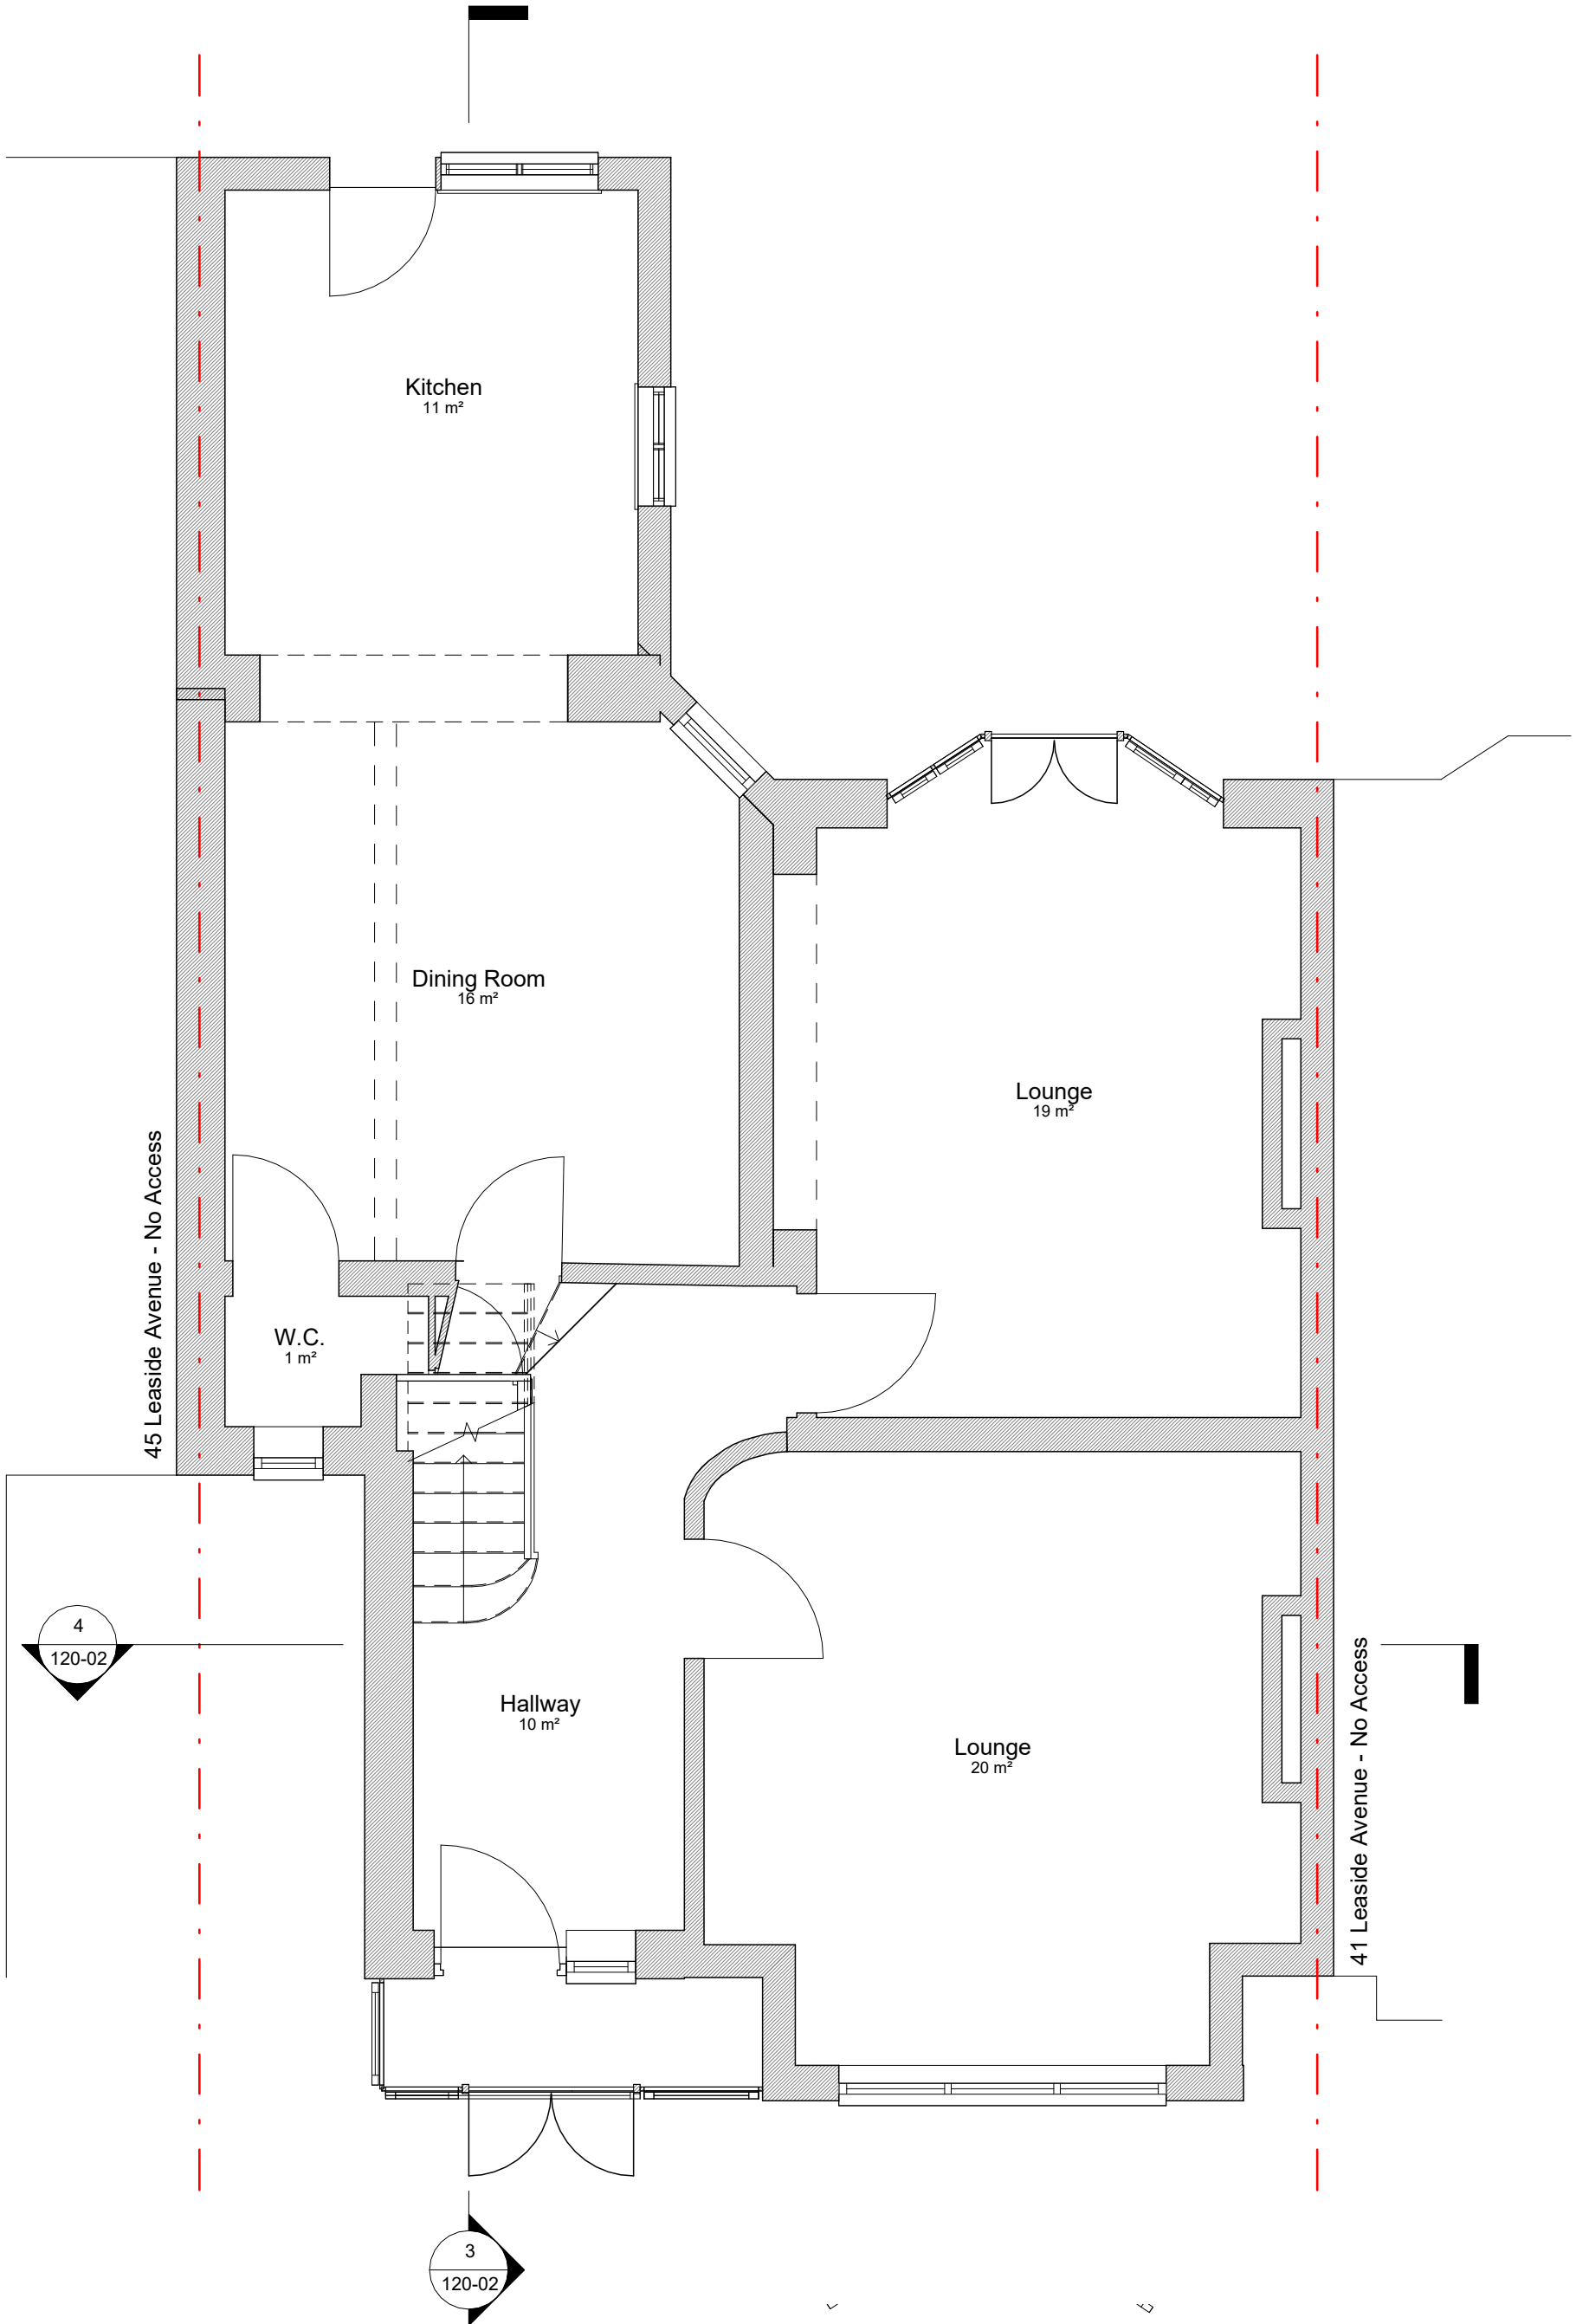


1 Existing Ground Floor
1 : 50

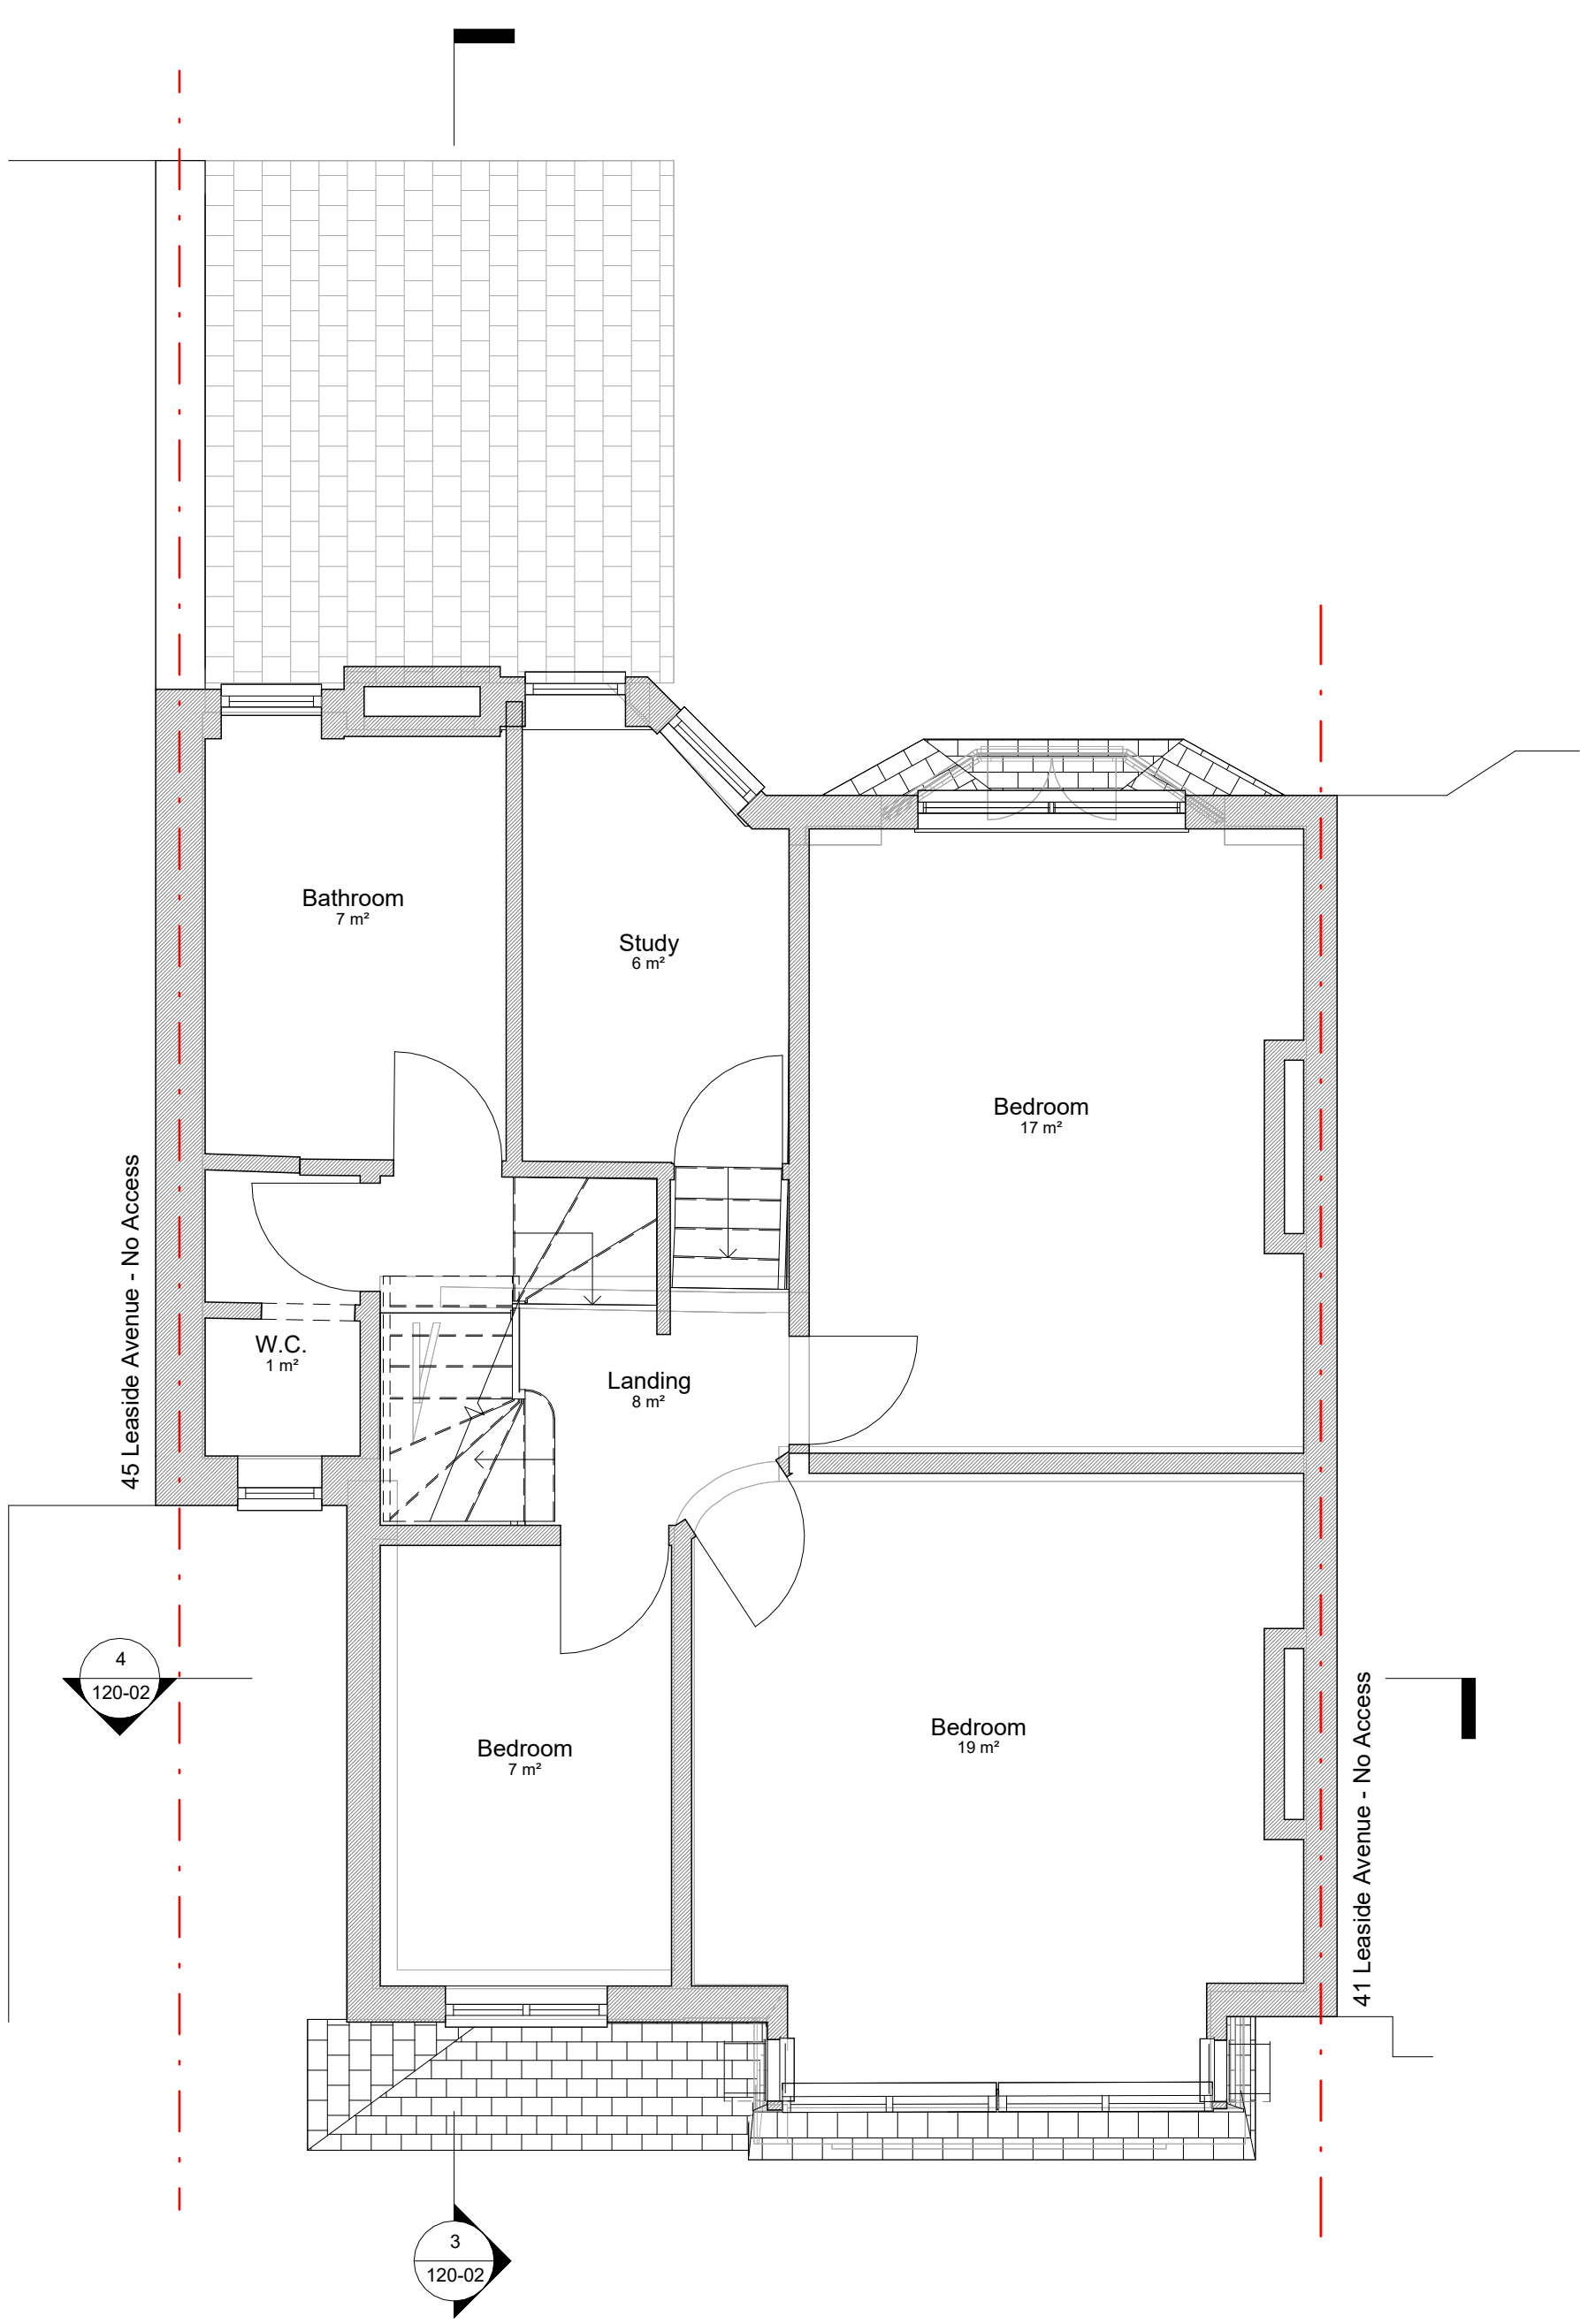


3 Existing First Floor
1 : 50

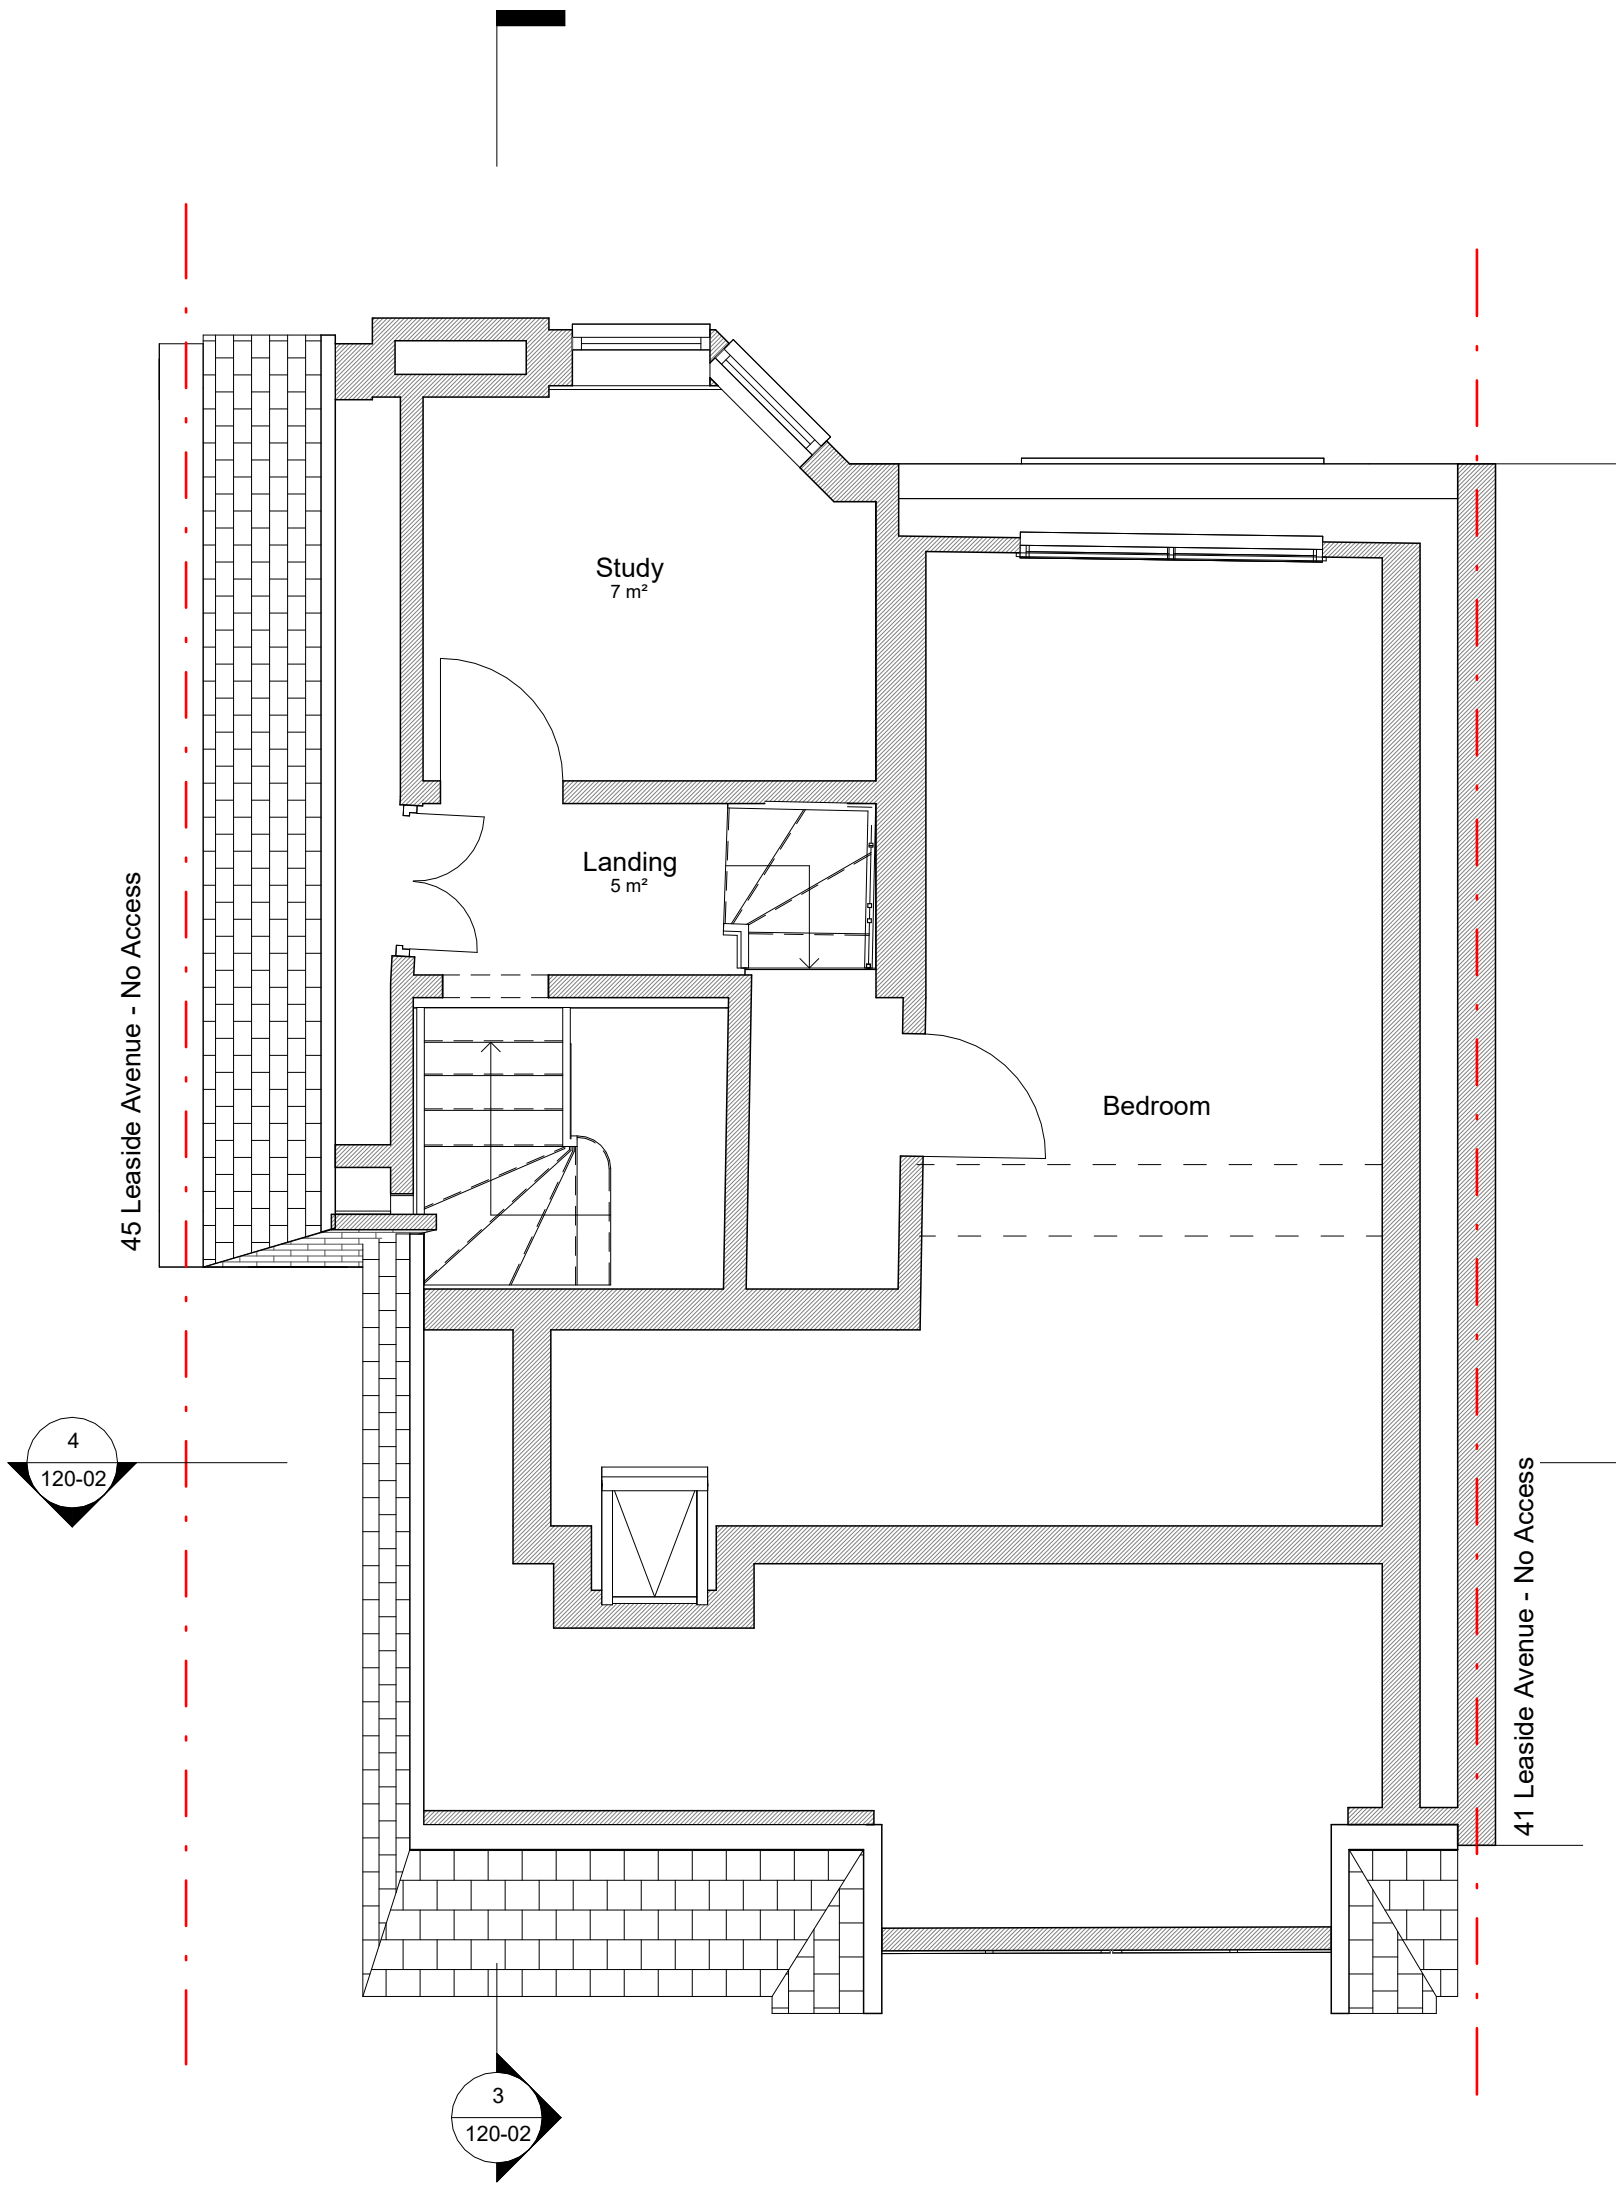

4 Existing Second Floor
1 : 50

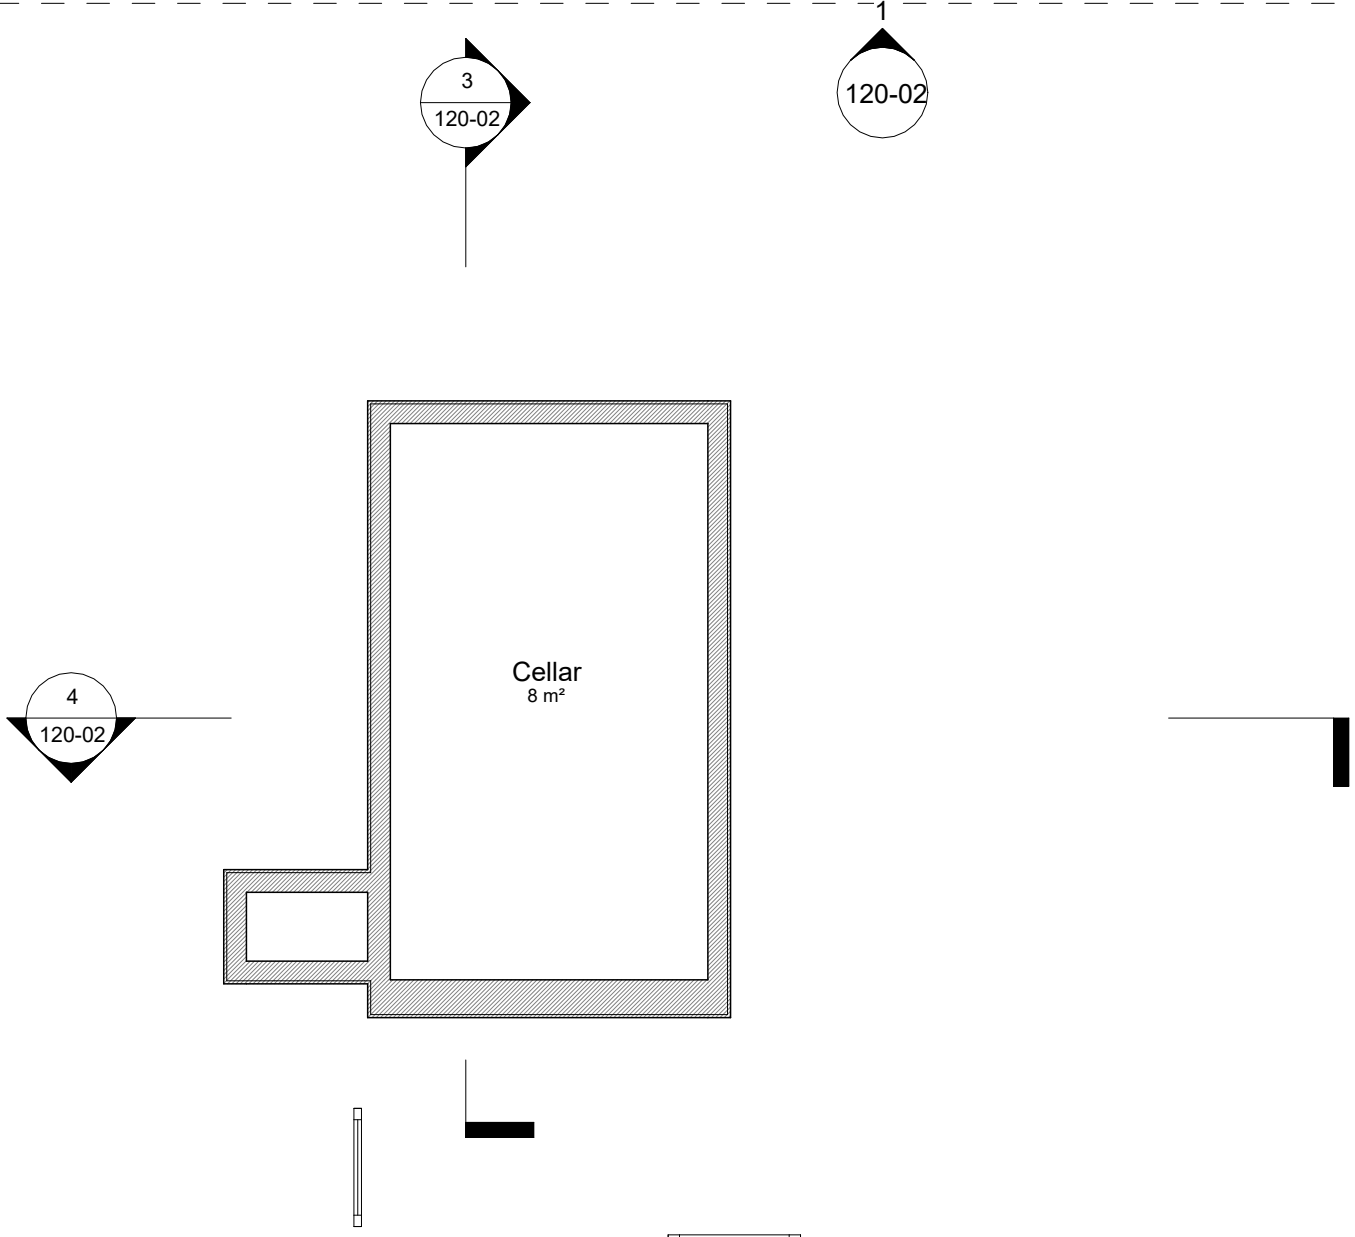

2 Existing Cellar
1 : 50

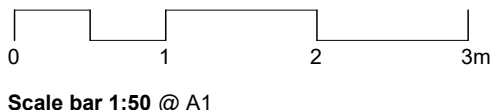

No.	Revision / Issue	Date	Drawn
01	First Issue	14.03.23	FSac

Pre Planning

Mr H Travers and Miss N Kraus
43 Leaside Avenue
London, N10 3BT

43 Leaside Avenue

Existing GA Plans

native north

Drawing No.	120-01	native north architects Unit 12a, 5 Durham Yard Teesdale Street London, E2 6QF +44(0)20 3488 1312 justin@nativenorth.co www.nativenorth.co
Project No.	23-03	
Scale @ A1	1 : 50	
Scale @ A3	1:100	
Date	14.03.23	

