




This drawing / document is intended for planning purposes, do not use this as Construction information unless it is issued for Construction.
All dimensions, setting out and levels must be checked on site.
Report any discrepancies to the architect immediately.
This drawing is copyright by Native North Ltd.

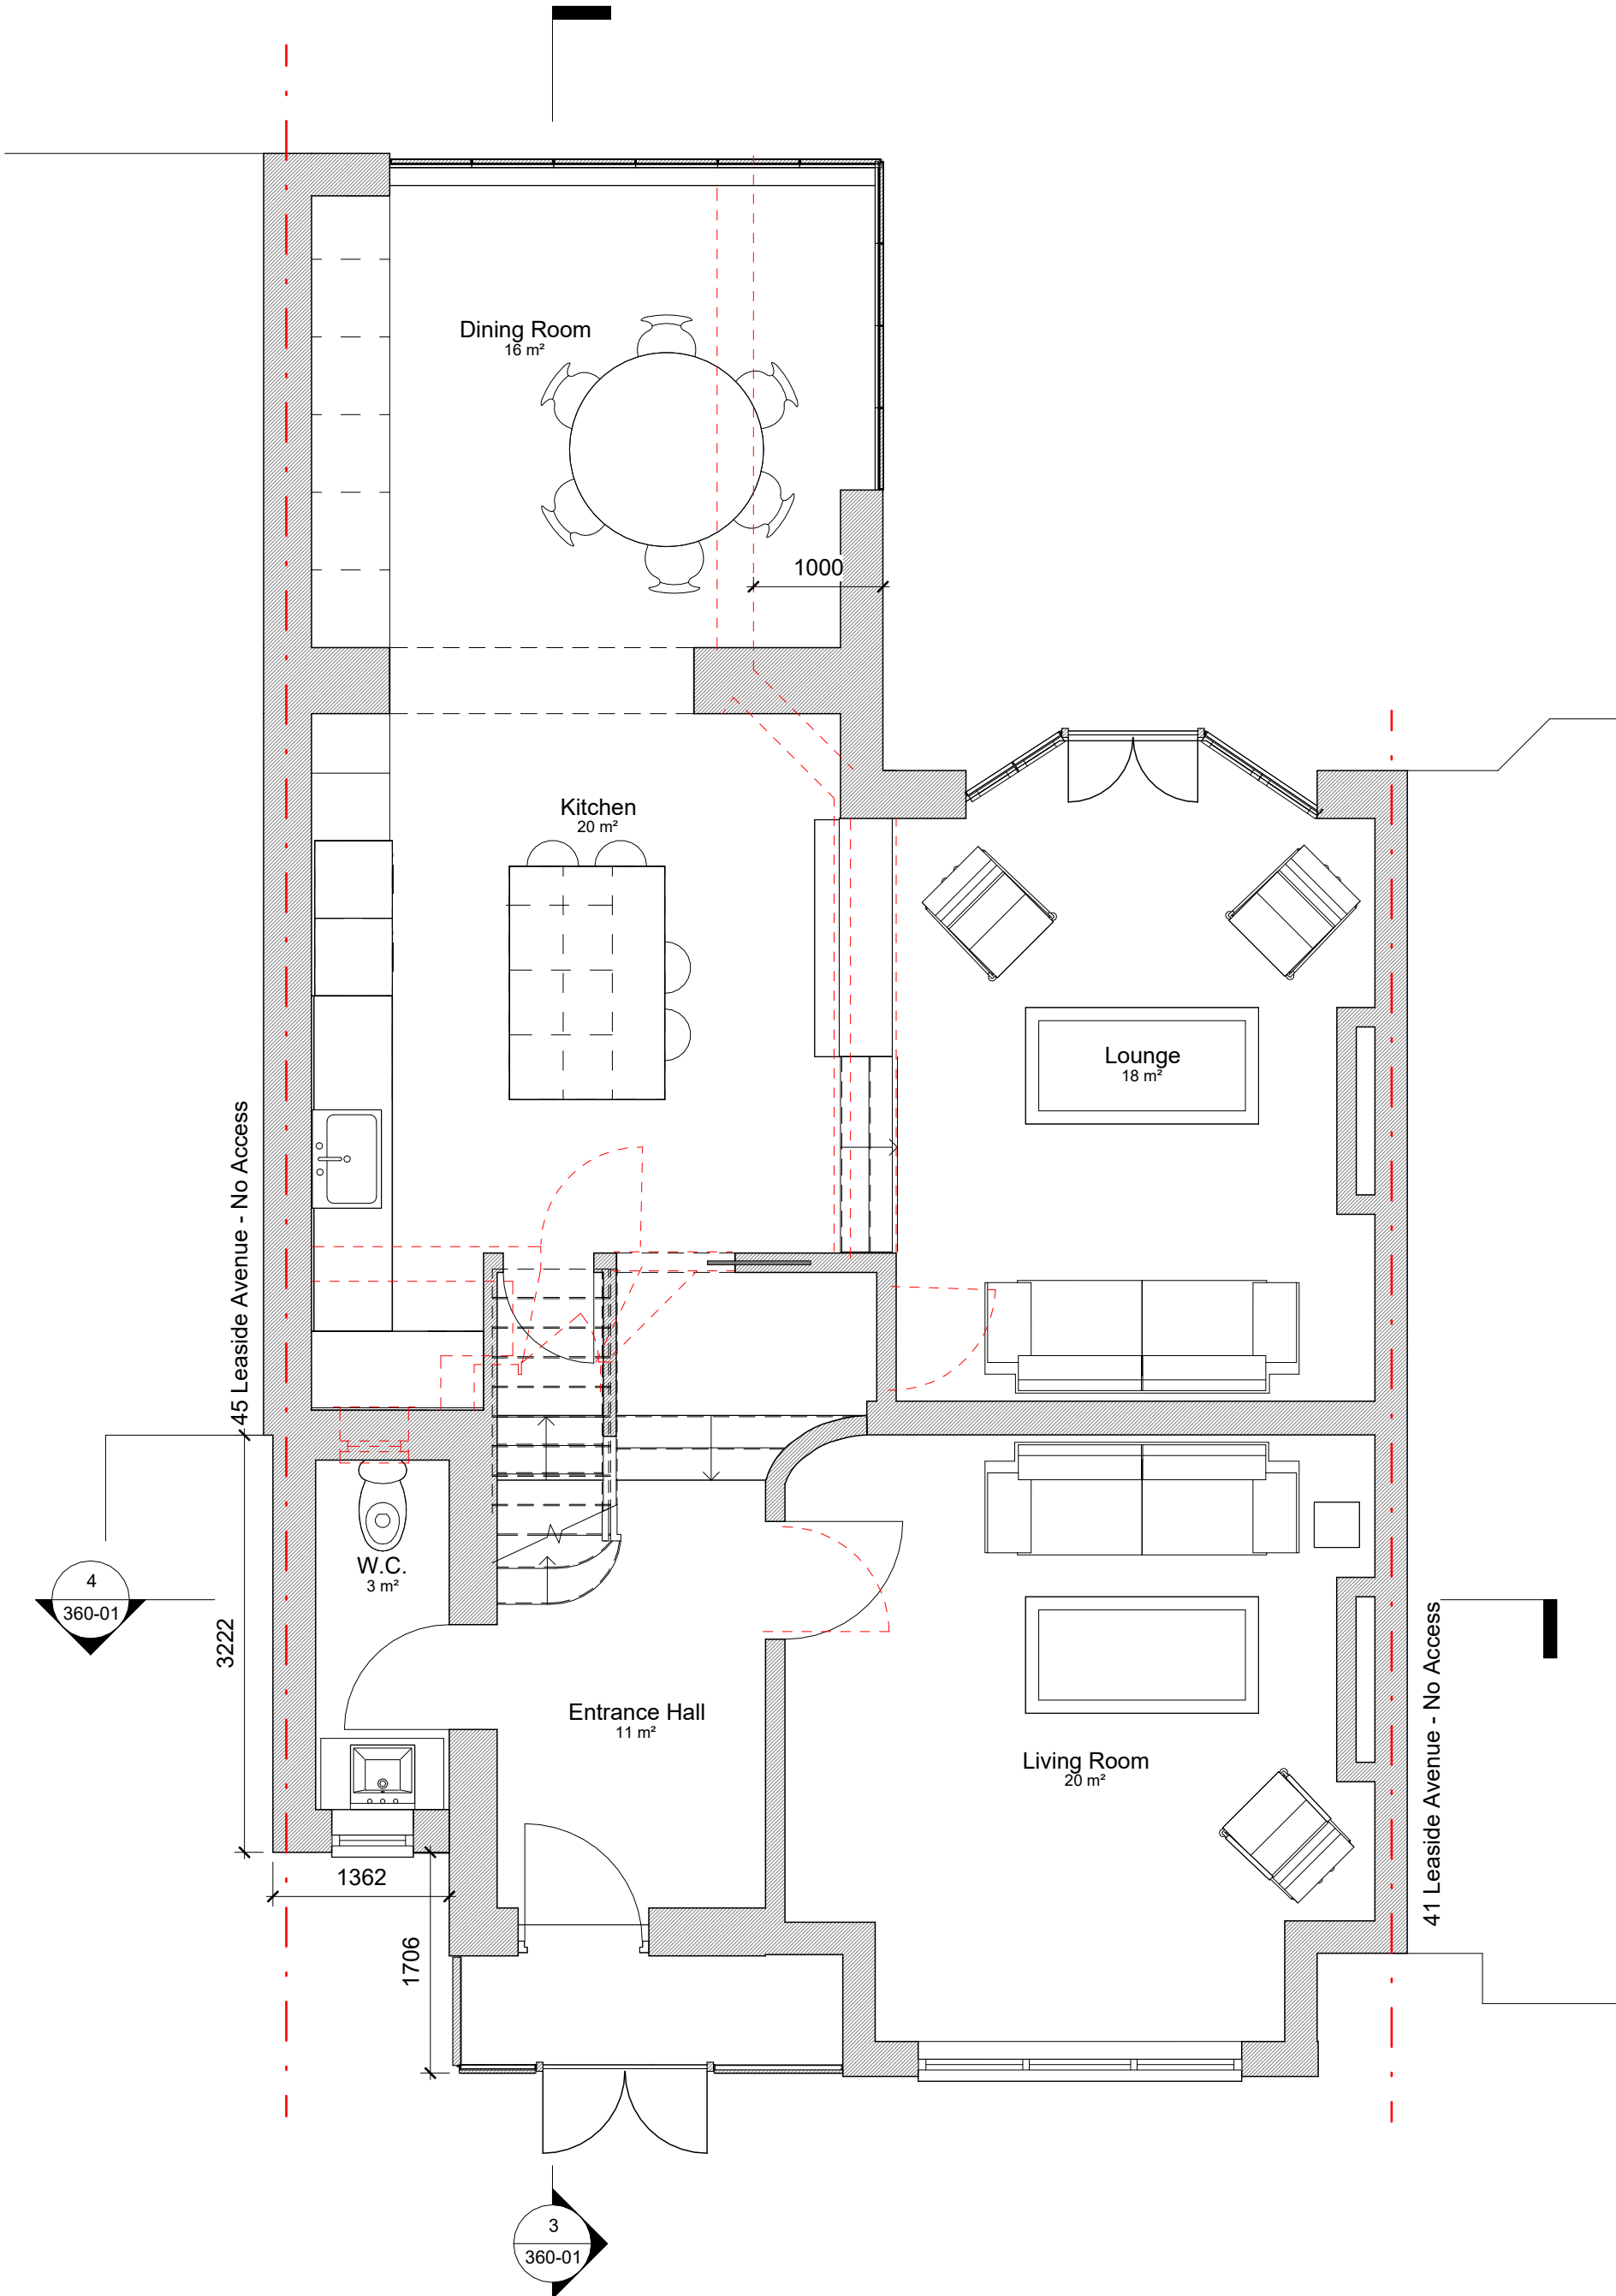


1 Proposed Ground Floor
1 : 50

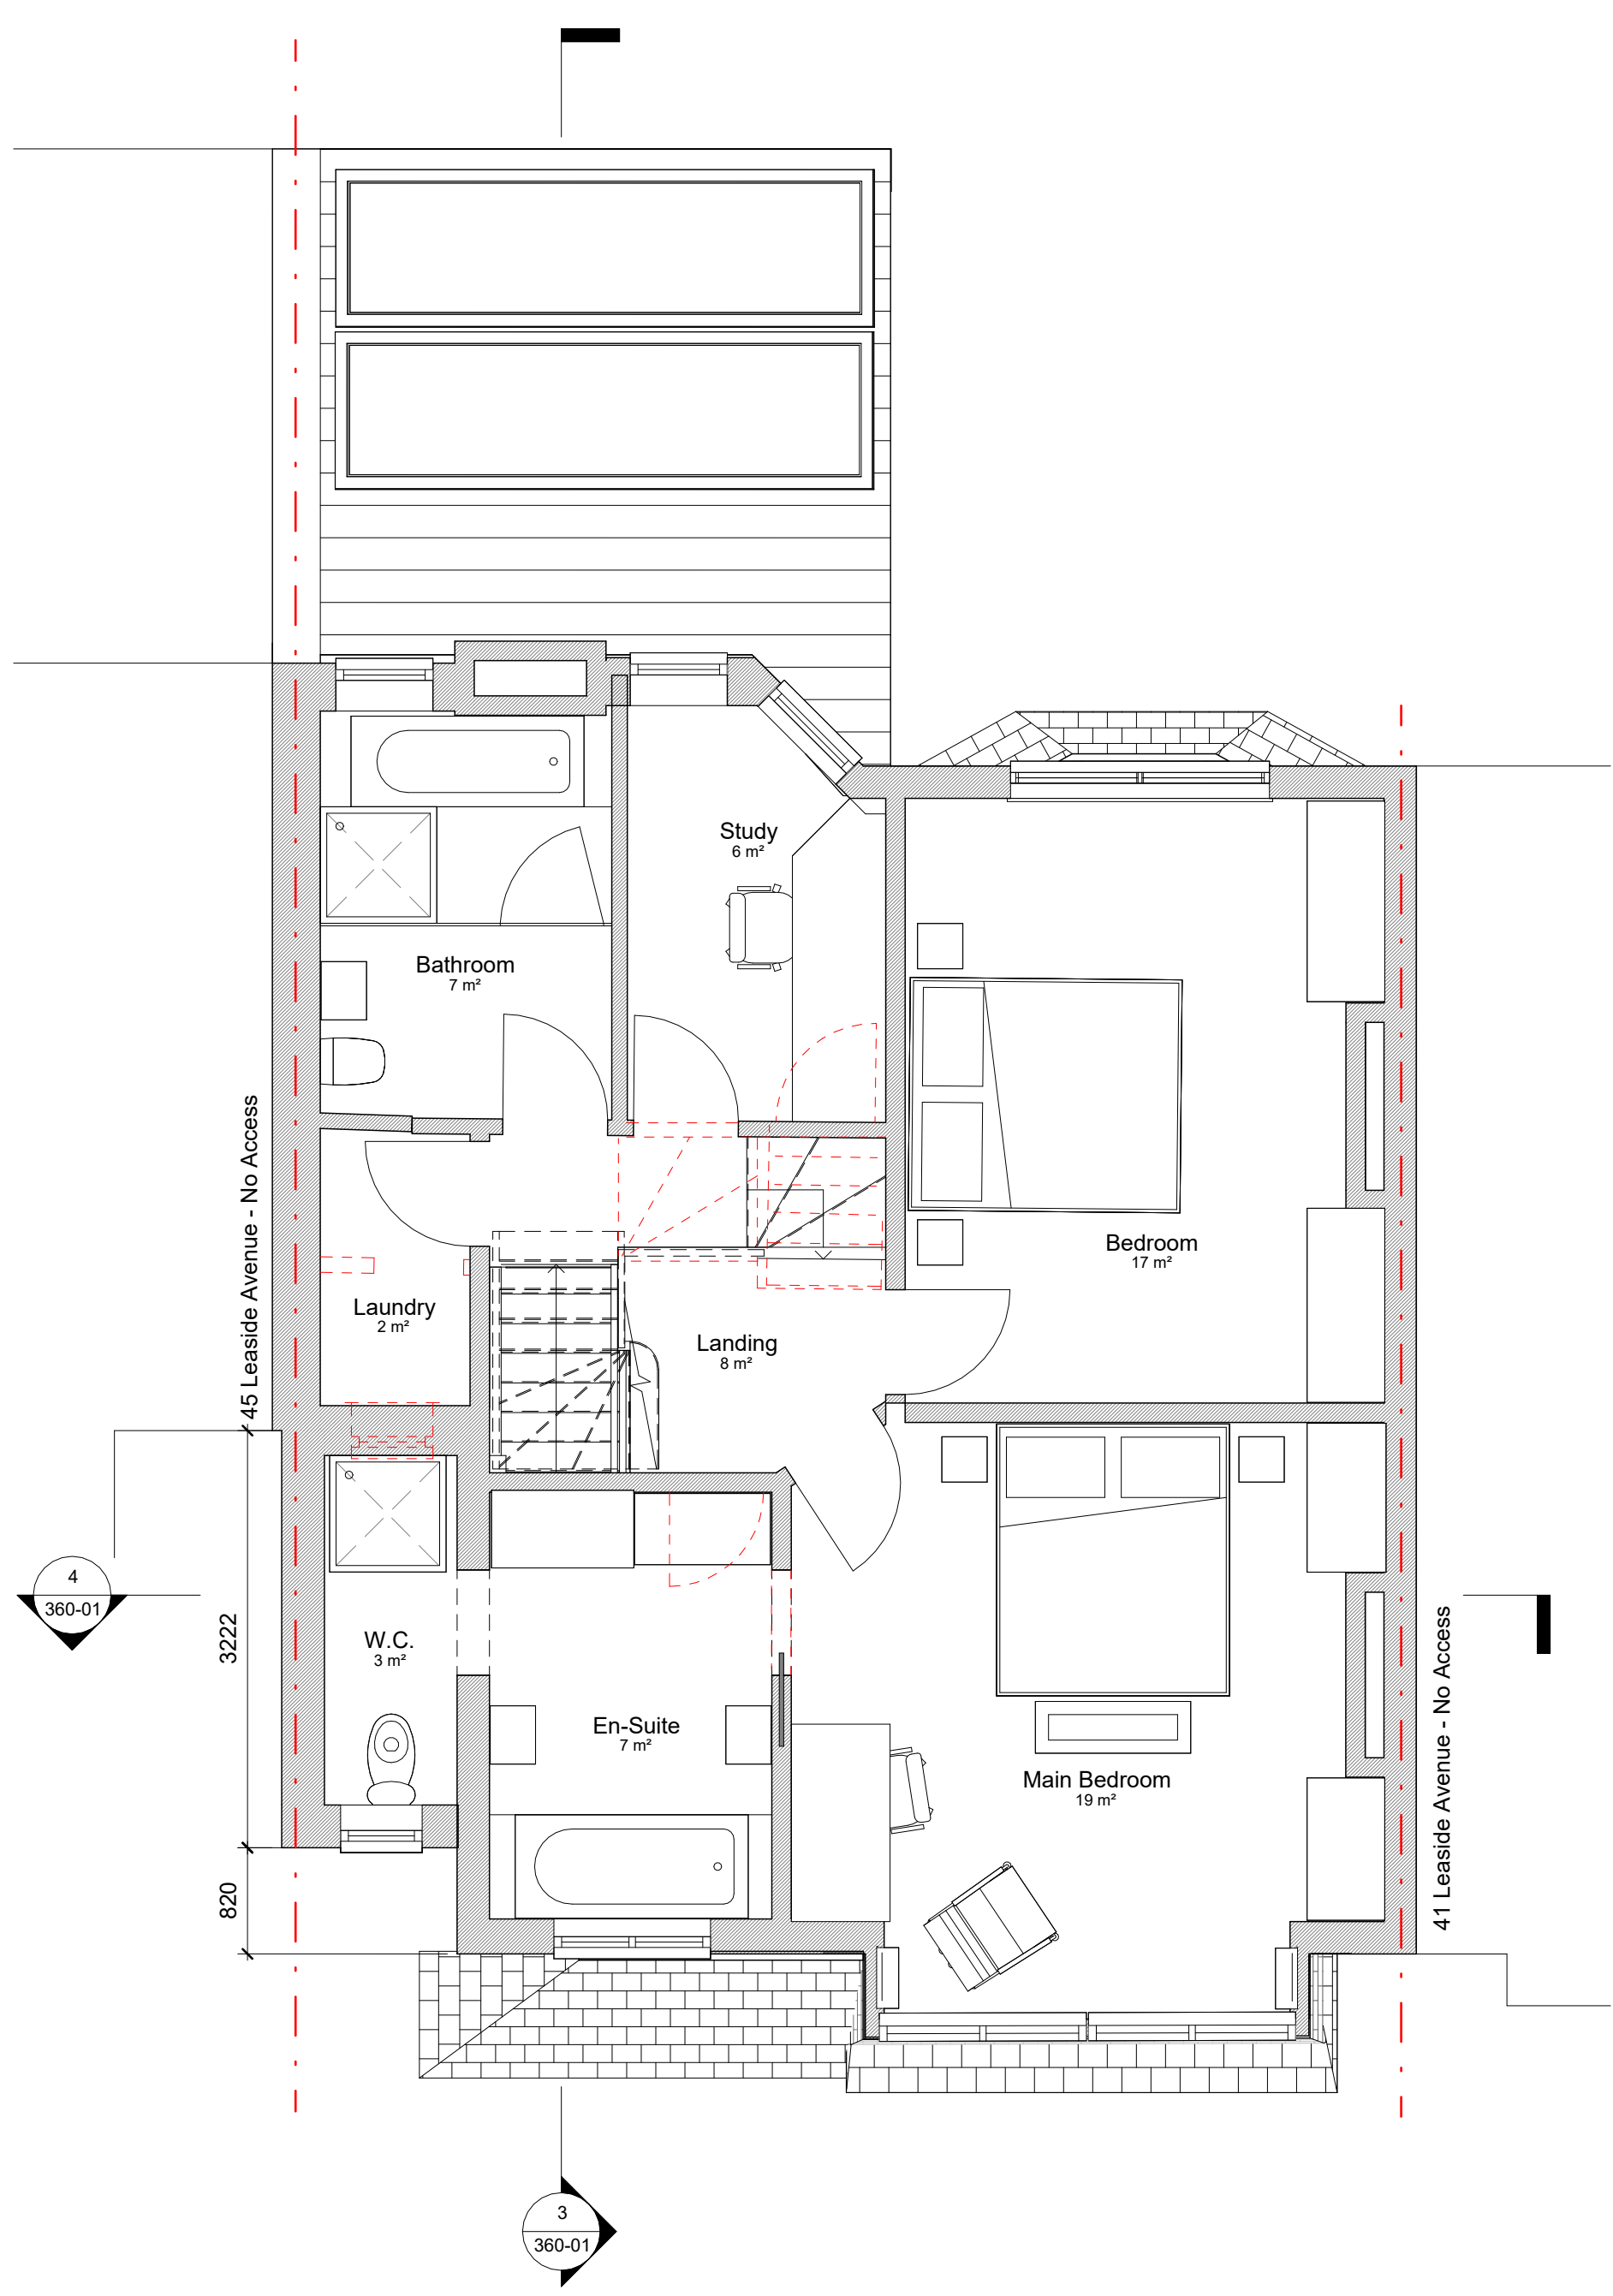

2 Proposed First Floor
1 : 50

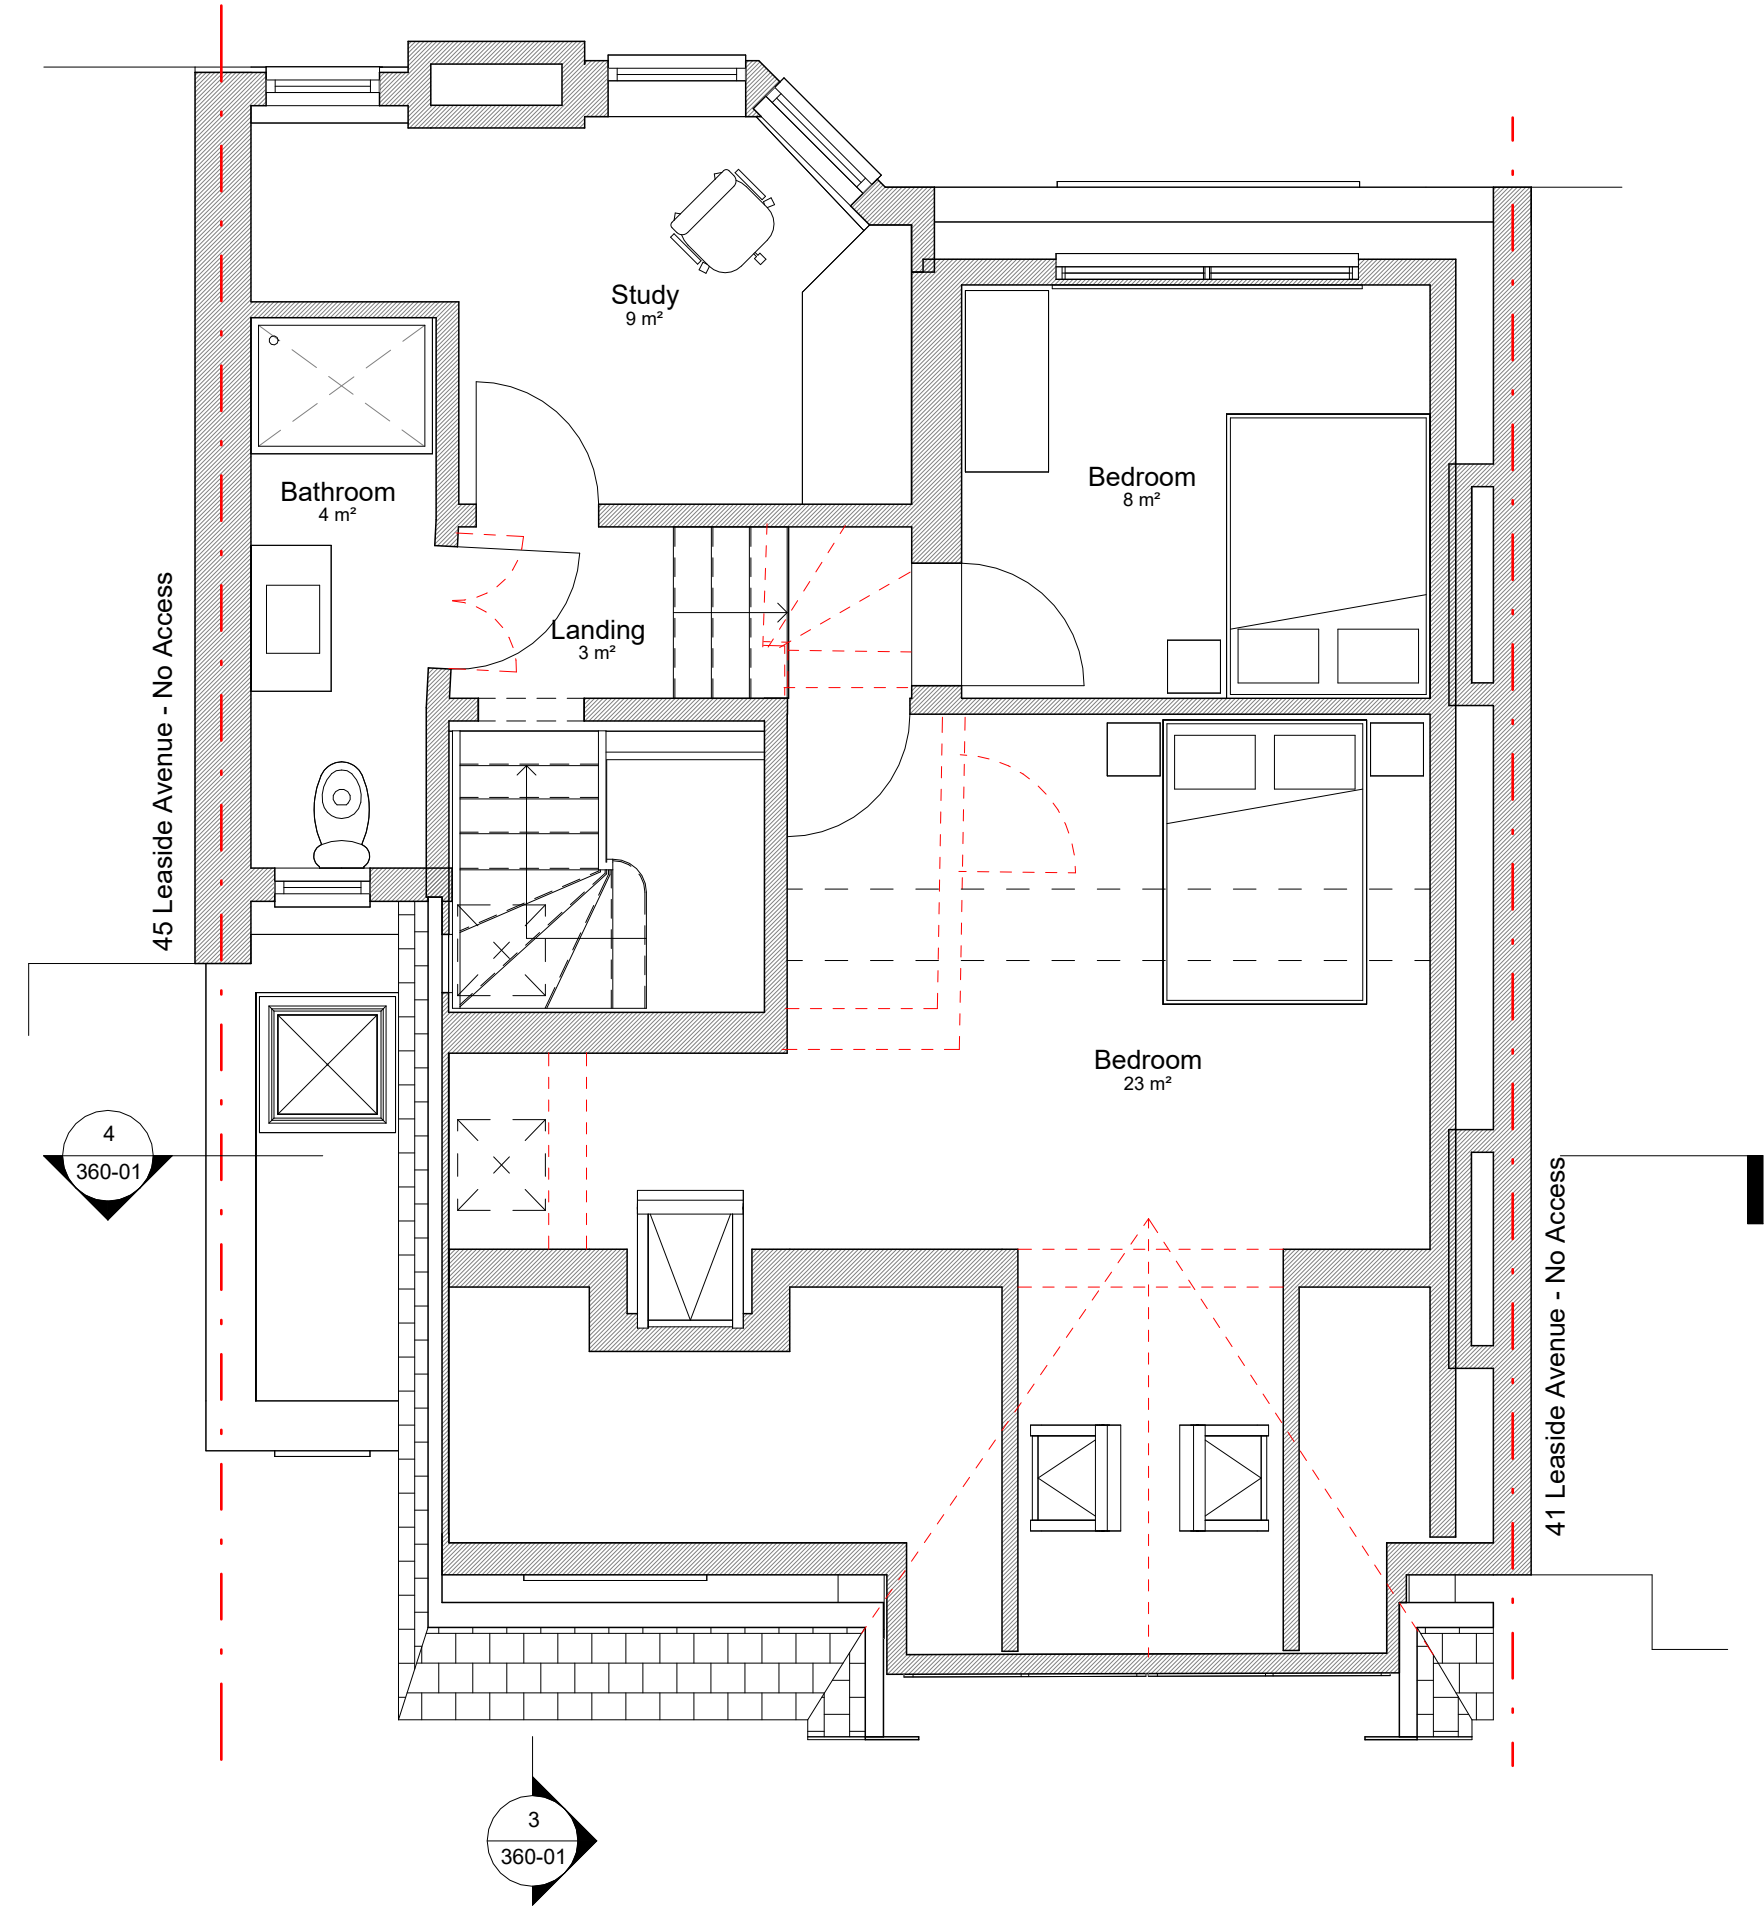

3 Proposed Second Floor
1 : 50

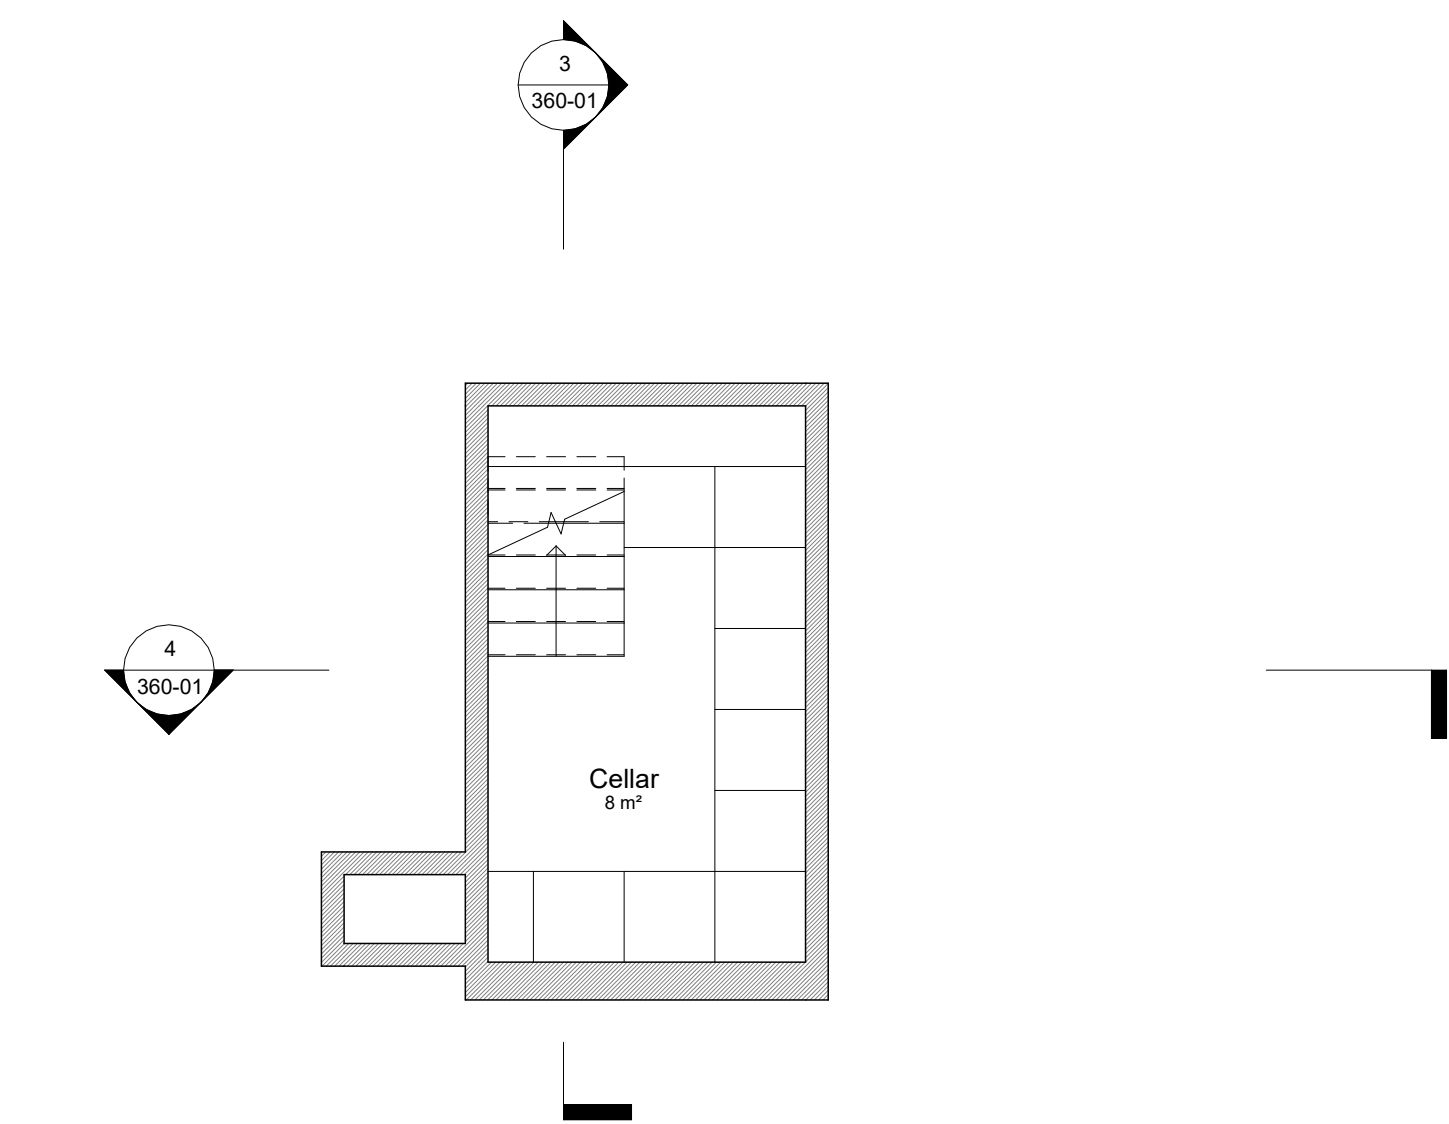

4 Cellar
1 : 50

0 1 2 3 4 5m

Scale bar 1:100 @ A3

0 1 2 3m

Scale bar 1:50 @ A1

01	First Issue	14.03.23	FSac
No.	Revision / Issue	Date	Drawn

Planning

Mr H Travers and Miss N Kraus
43 Leaside Avenue
London, N10 3BT

43 Leaside Avenue

Proposed GA Plans

native north

Drawing No. 300-01

Project No. 23-03

Scale @ A1 1 : 50

Scale @ A3 1:100

Date 14.03.23

native north architects
Unit 12a, 5 Durham Yard
Teesdale Street
London, E2 6QF

+44(0)20 3488 1312
justin@nativenorth.co
www.nativenorth.co

