



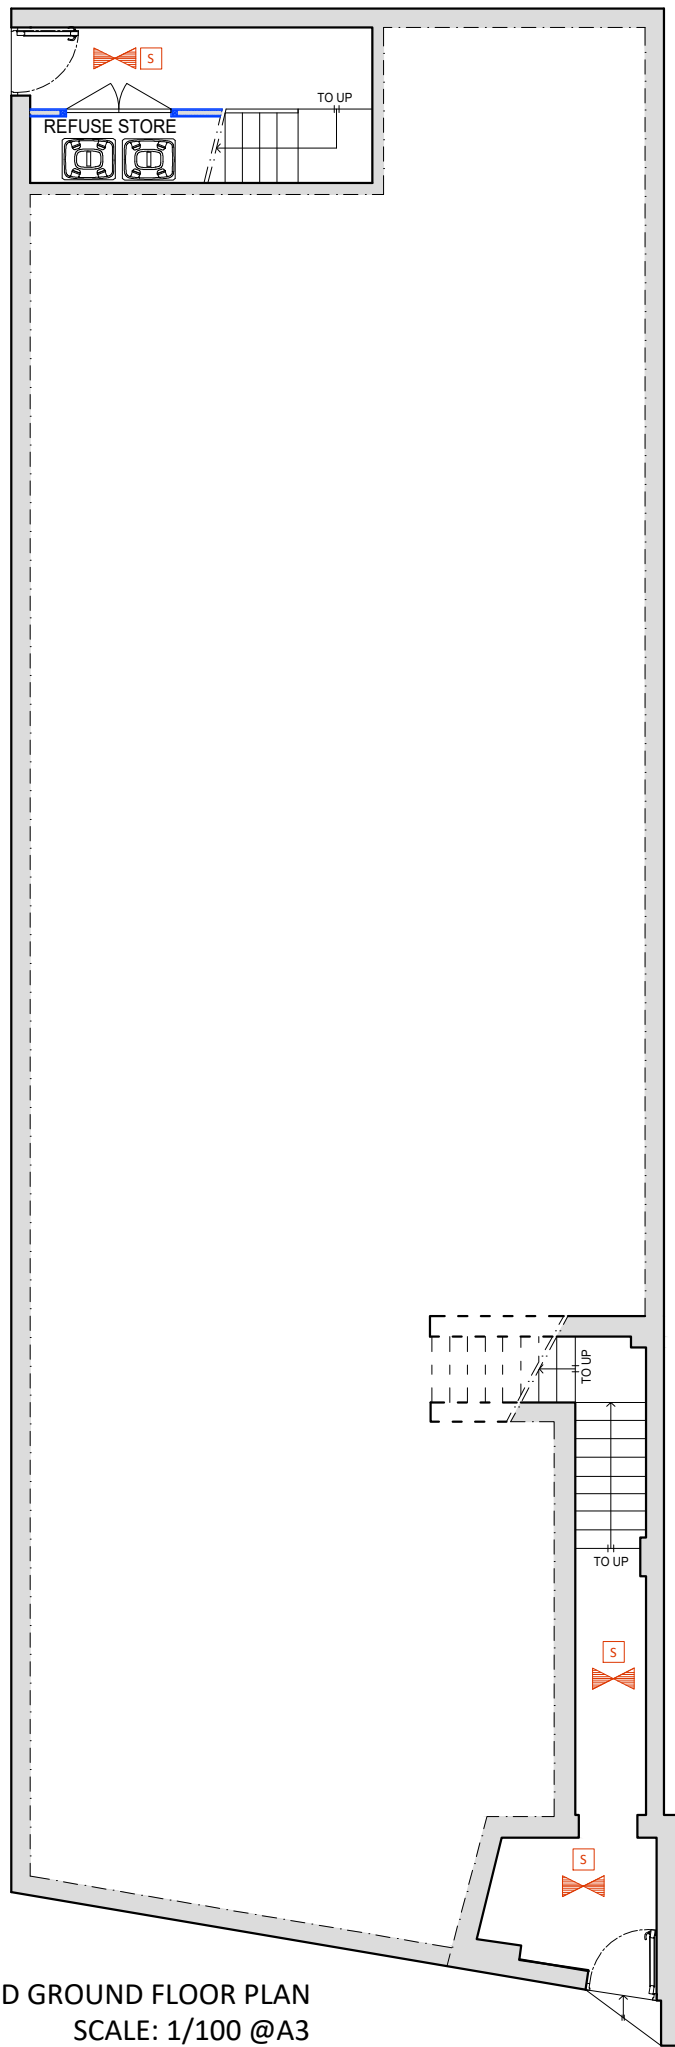

PROPOSED GROUND FLOOR PLAN
SCALE: 1/100 @A3

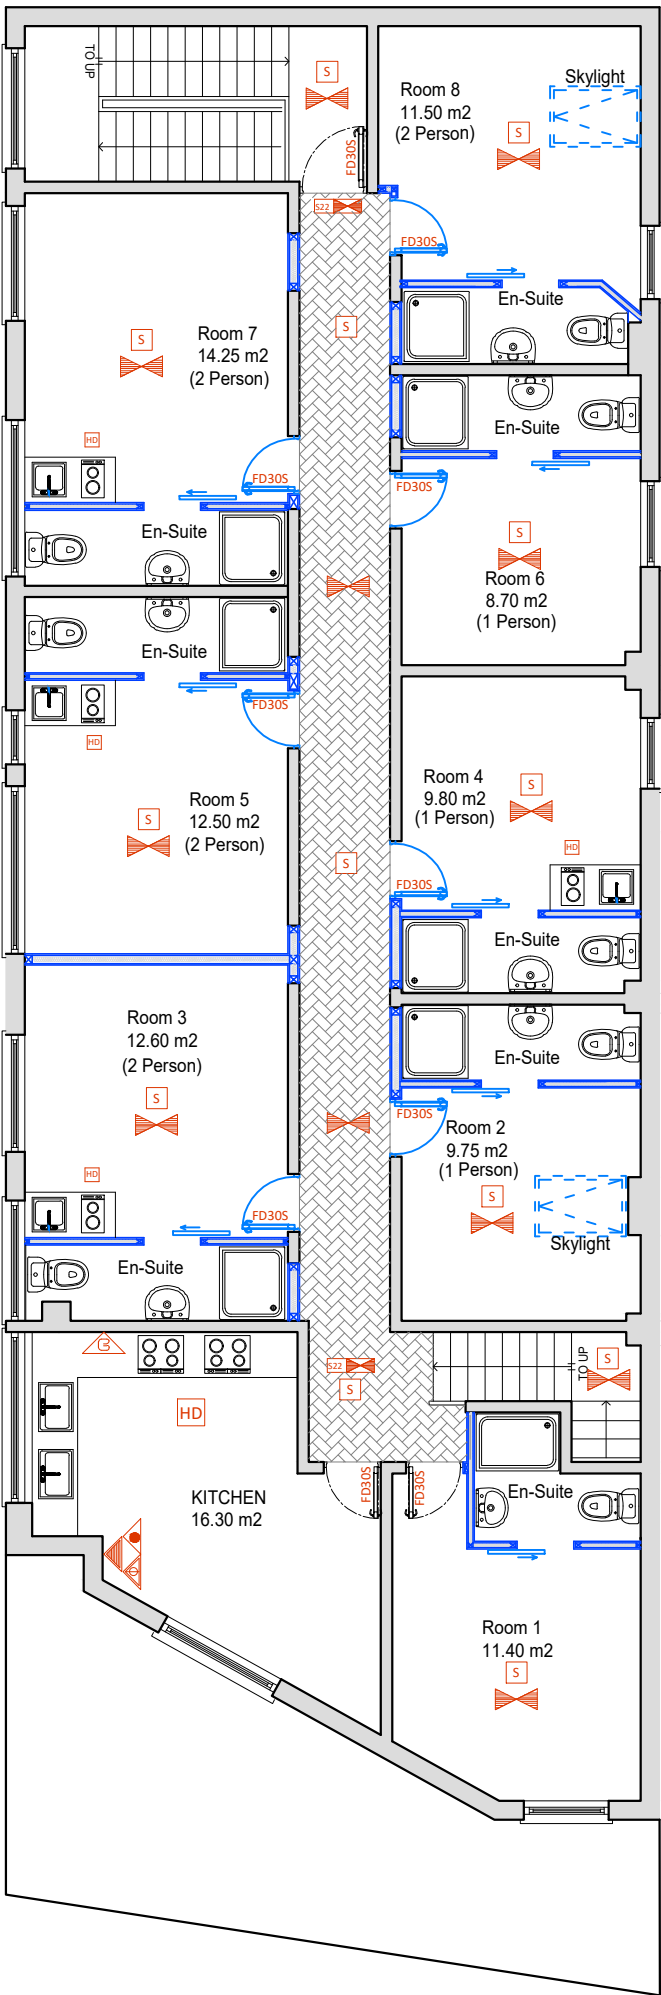

PROPOSED FIRST FLOOR PLAN
SCALE: 1/100 @A3

- | | | | |
|--|--|--|--|
| | SAFETY LIGHTING (3NO) | | INTERNALLY ILLUMINATED FIRE ESCAPE SIGN
- BS 5266 |
| | SMOKE DETECTOR | | CARBON DIOXIDE FIRE EXTINGUISHER |
| | HEAT DETECTOR | | 9 LT. WATER FIRE EXTINGUISHER |
| | 30min fire resistance door
(all fire doors to have
intumescent
strips and self closers) | | FOAM FIRE EXTINGUISHER |
| | | | FIRE BLANKET IN CONTAINER |

TOTAL - 8 ROOMS
PROPOSED FIRST FLOOR AREA : 195.55 m2

THE CONTENTS OF THIS PLAN INCLUDING THE PRINTED NOTES ARE COPYRIGHT AND REPRODUCTION IN WHOLE OR PART IS NOT PERMITTED WITHOUT PRIOR CONSENT OF ANVA ARCHITECTURAL, ENGINEERING AND LICENSING IN WRITING.

HMO
349C HIGH ROAD
WOOD GREN
LONDON
N22 8JA

PROPOSED
- GROUND FLOOR PLAN
- FIRST FLOOR PLAN

SCALE: 1/100 @A3

DATE: JULY. 2023

REF. NO : 046.23/02

DRG BY: B.OZDEMIR

anva architectural,
engineering and licensing
P.O. BOX 1827
ILFORD. IG2 7WJ
TEL: 020 8586 4401 FAX: 020 8586 4401
MOBILE: 077 10942923 / 079 30407212
E-MAIL: info@a-anva.co.uk