




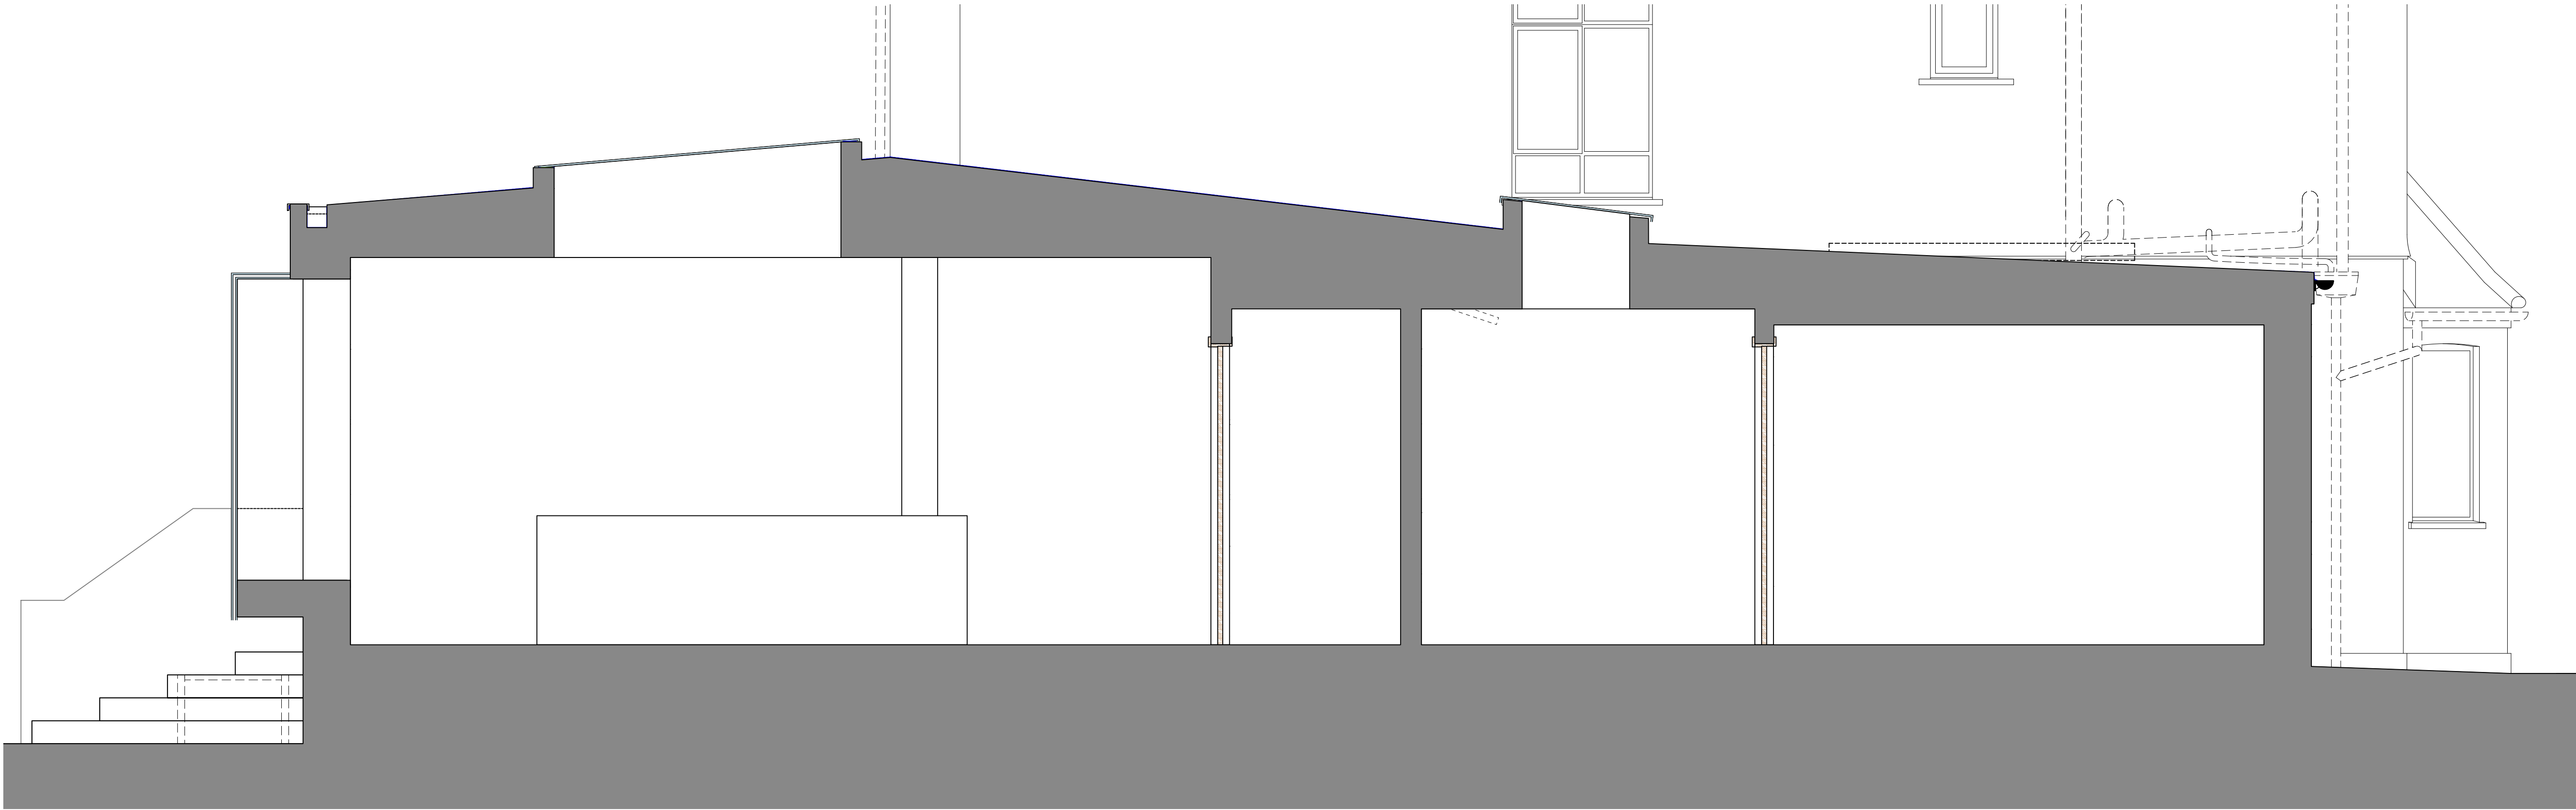

Section (C-C)
1:25@A1, 1:50@A3

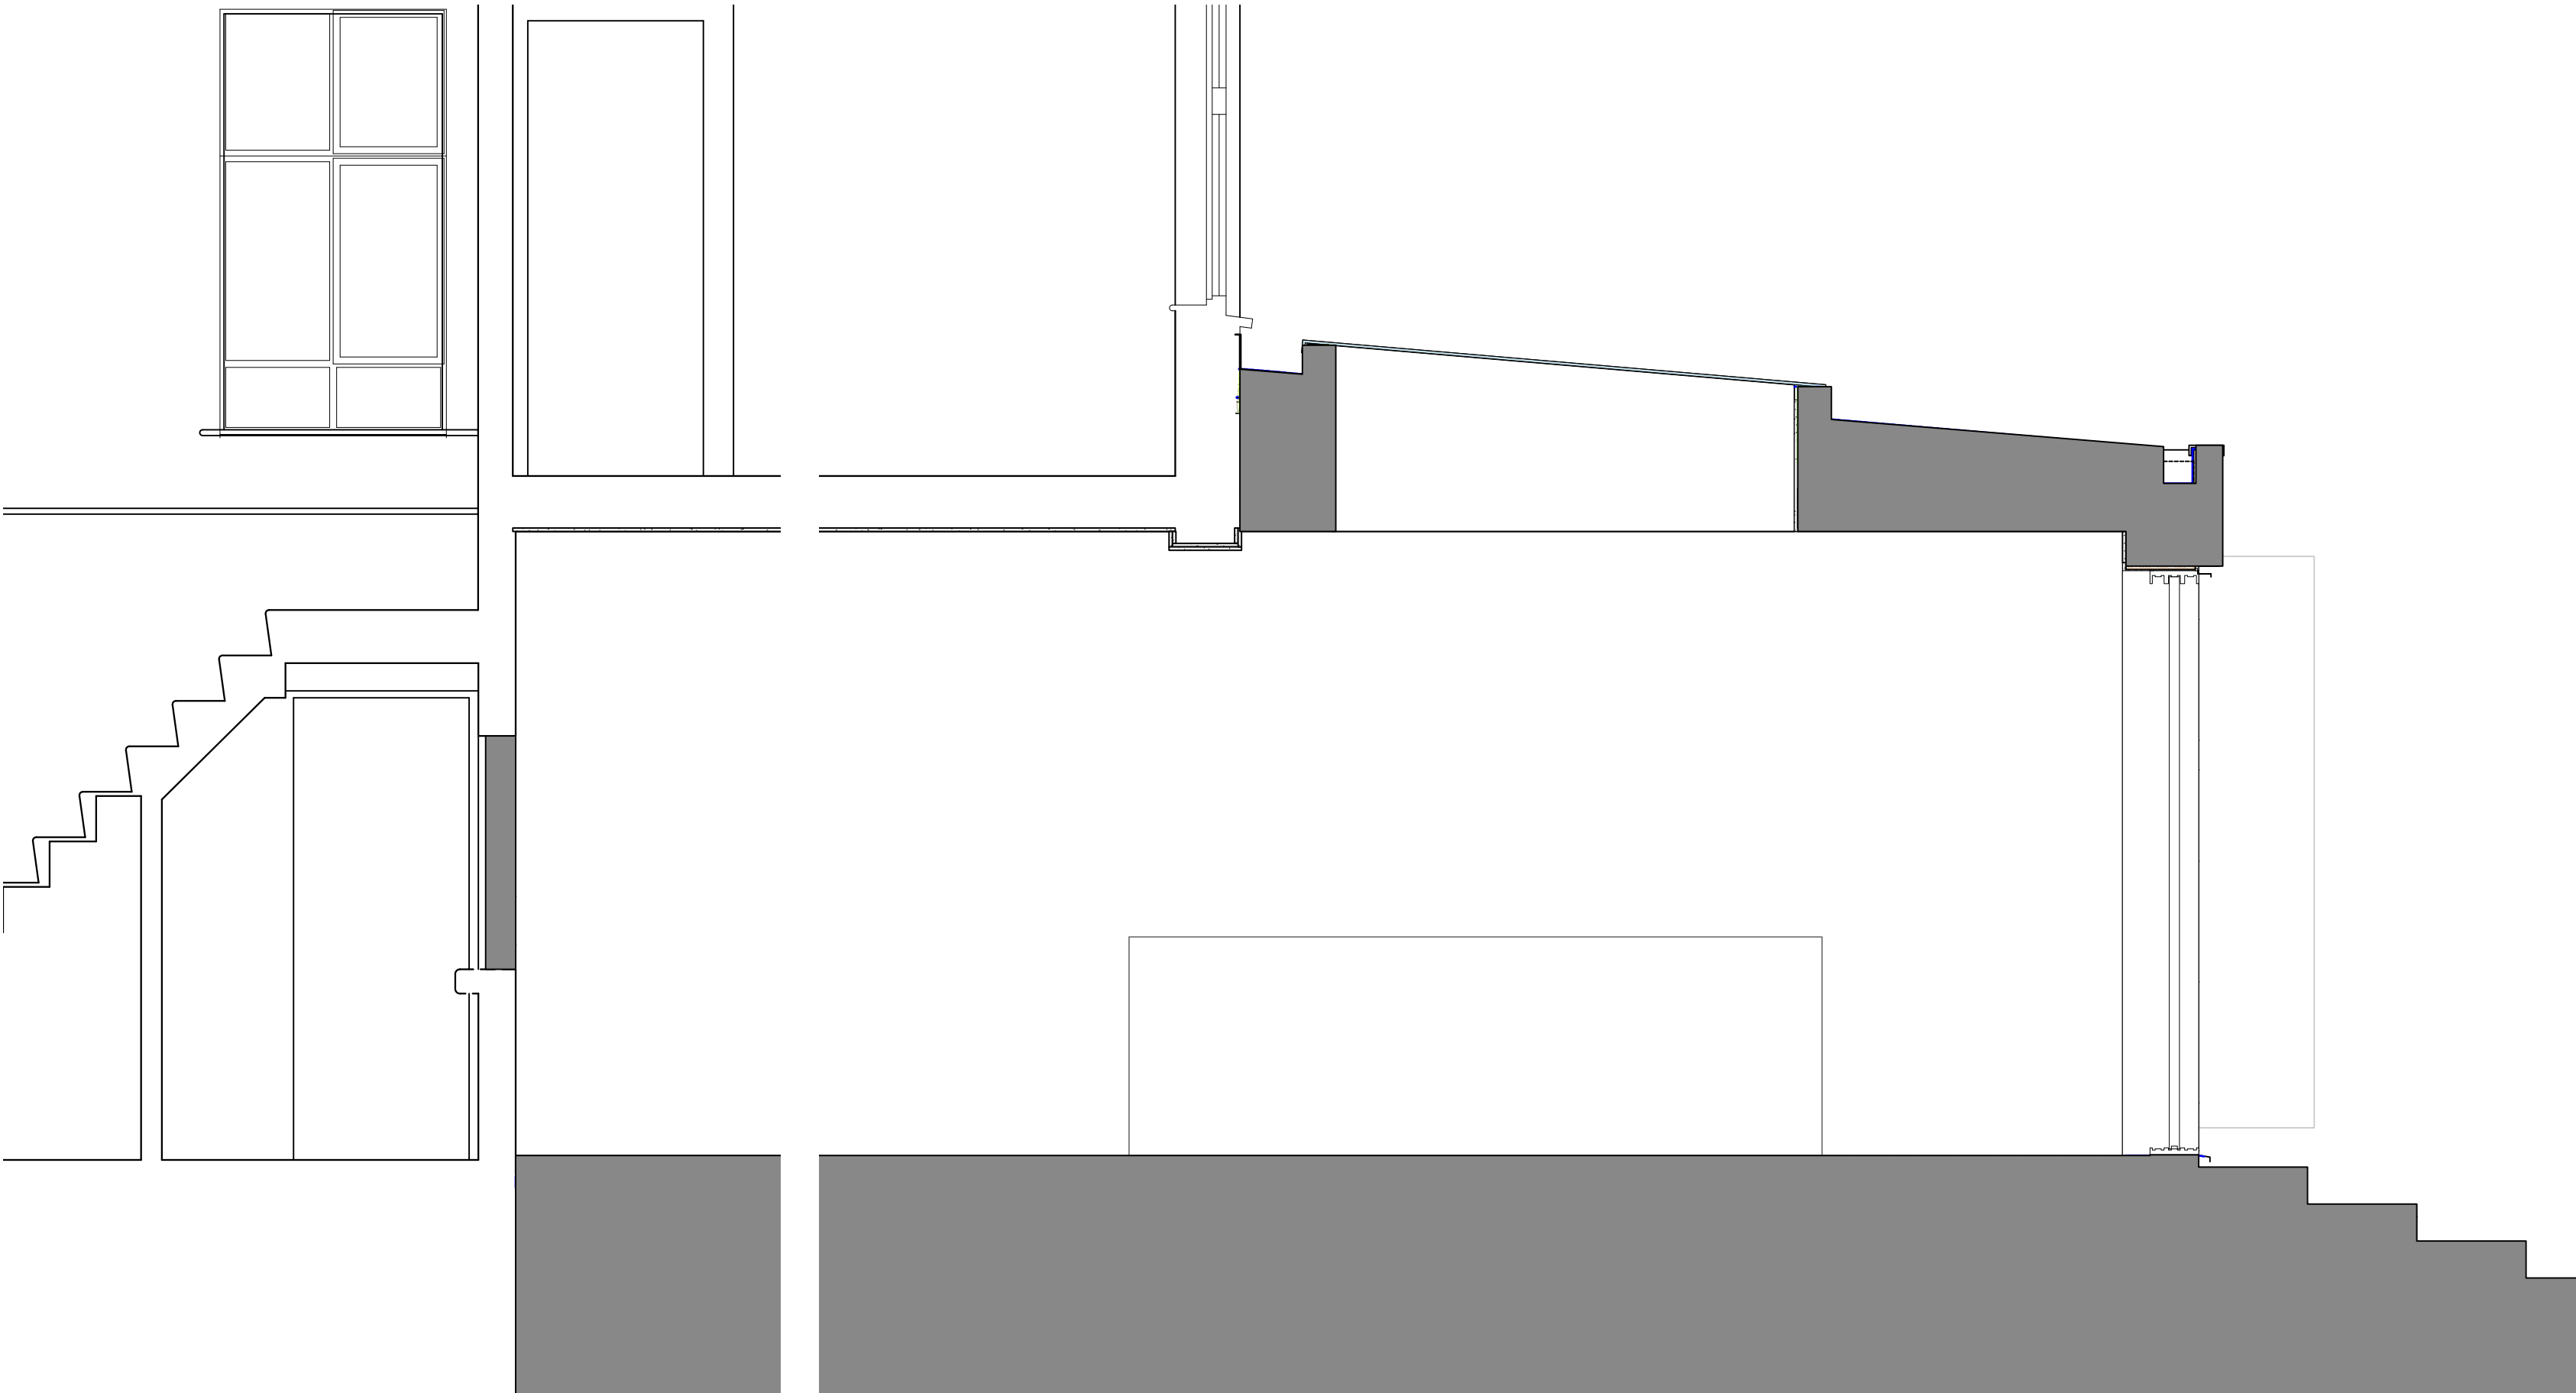

Section (A-A) through staircase
1:25@A1, 1:50@A3

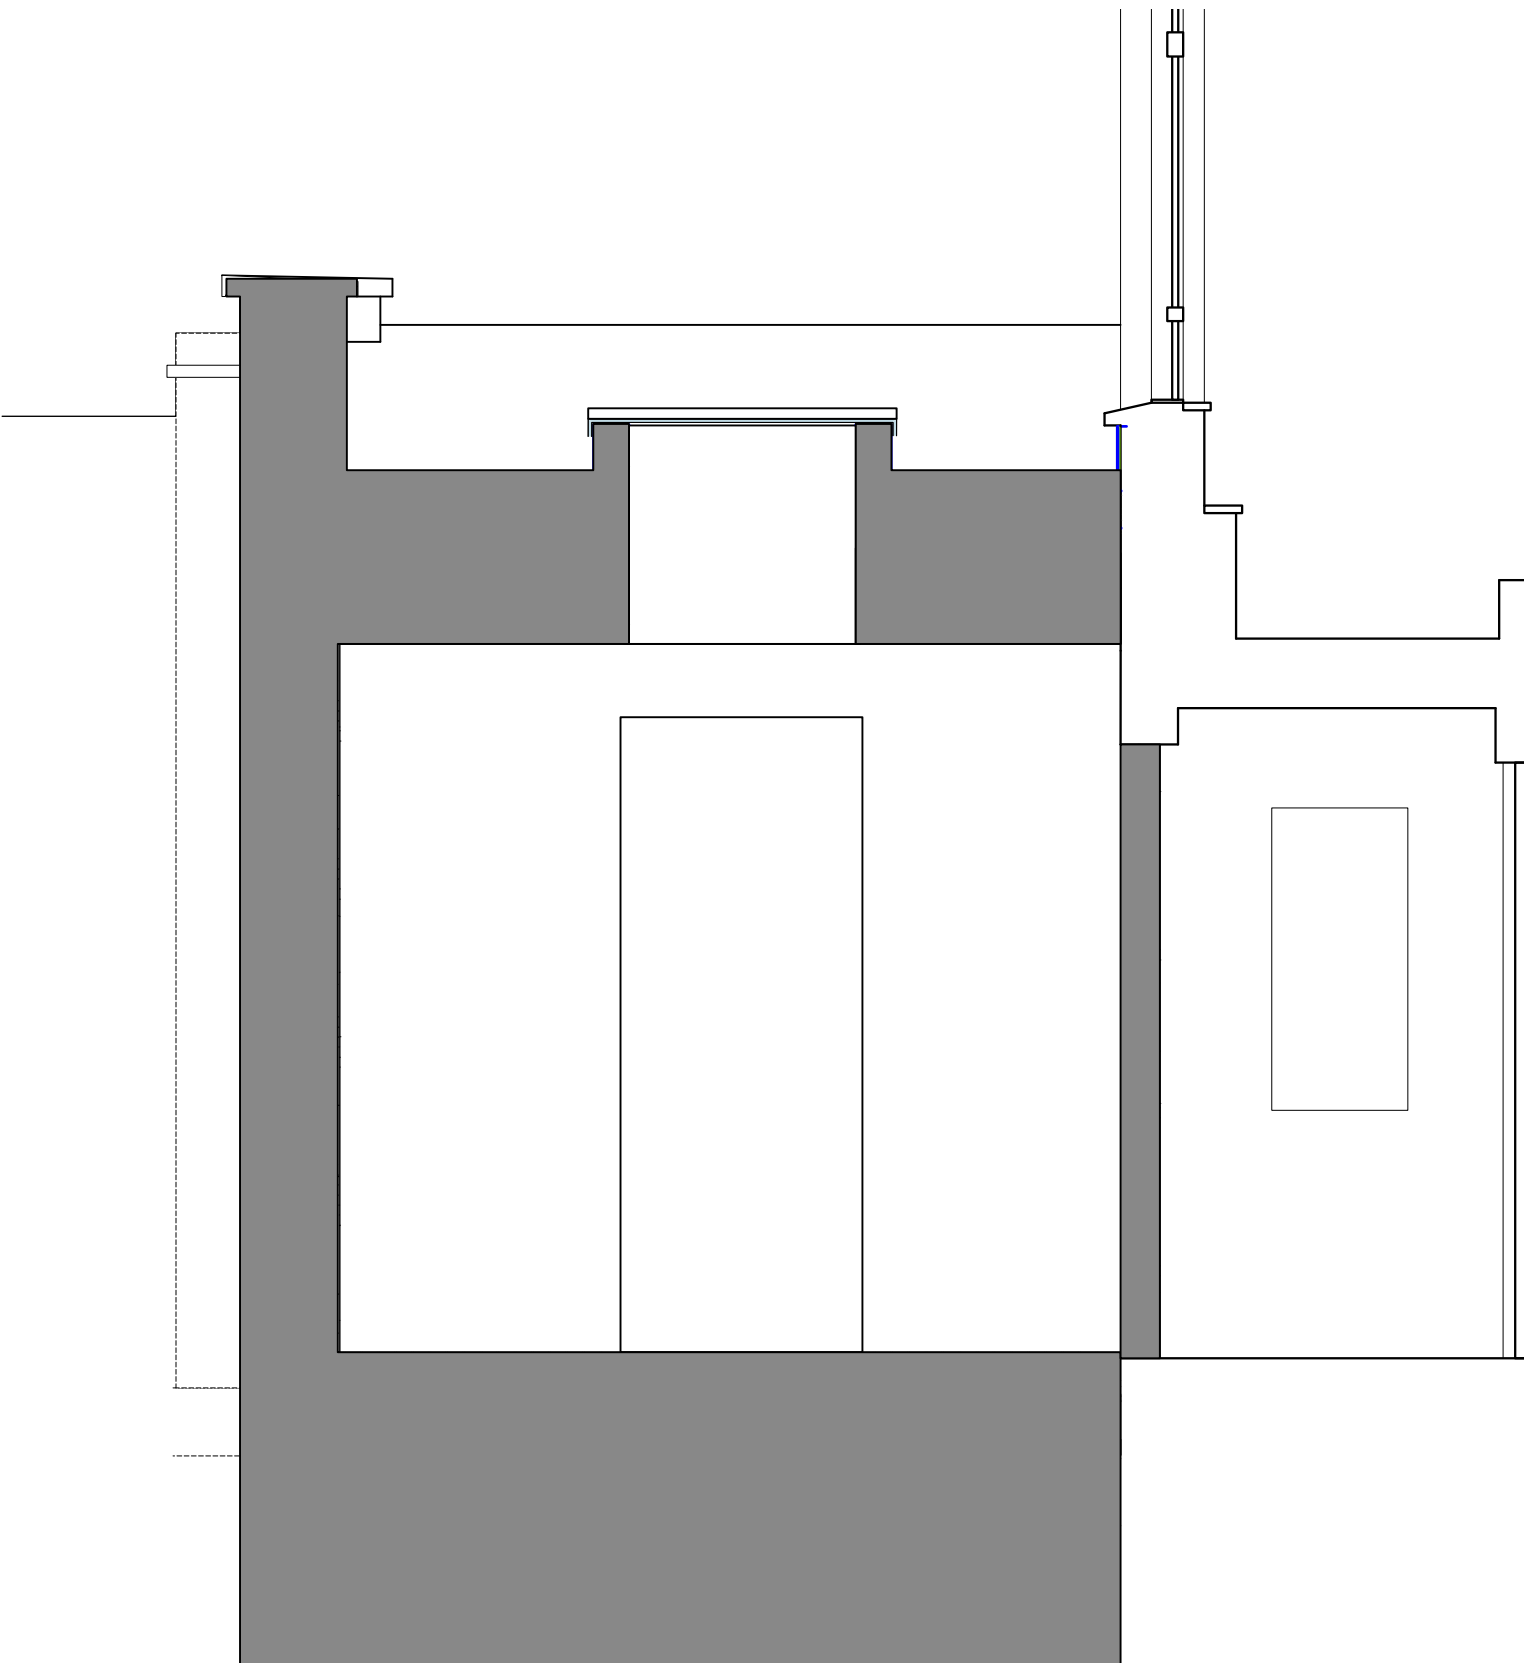

Section (B-B) Through the Garage
1:25@A1, 1:50@A3

* 10/07/2023 Planning NMA		
REVISION	DATE	REVISION NOTE
NOTES		
All copyrights retained, all information remains the property of The Architects: London Ltd and may not be reproduced through any medium without written consent. No responsibility is accepted through unauthorised use. All information is subject to statutory consents, easements and survey. Except for planning purposes, do not scale from drawings but use figured dimensions only and verify on site. Please report any discrepancies. Use latest revision.		
PROJECT		
Extension and Alterations		
ADDRESS		
146 Cranley Gardens, N10 3AH		
DRAWING		
GA Sections		
The Architects		
020 7923 1559 mail@thearchitects.co.uk www.thearchitects.co.uk		
PROJECT # 236		
DWS DATE 13/07/2023		
SCALE @ A1/A3	DRAWING NO.	REVISION
1:25 / 1:50	CRG_311	*