
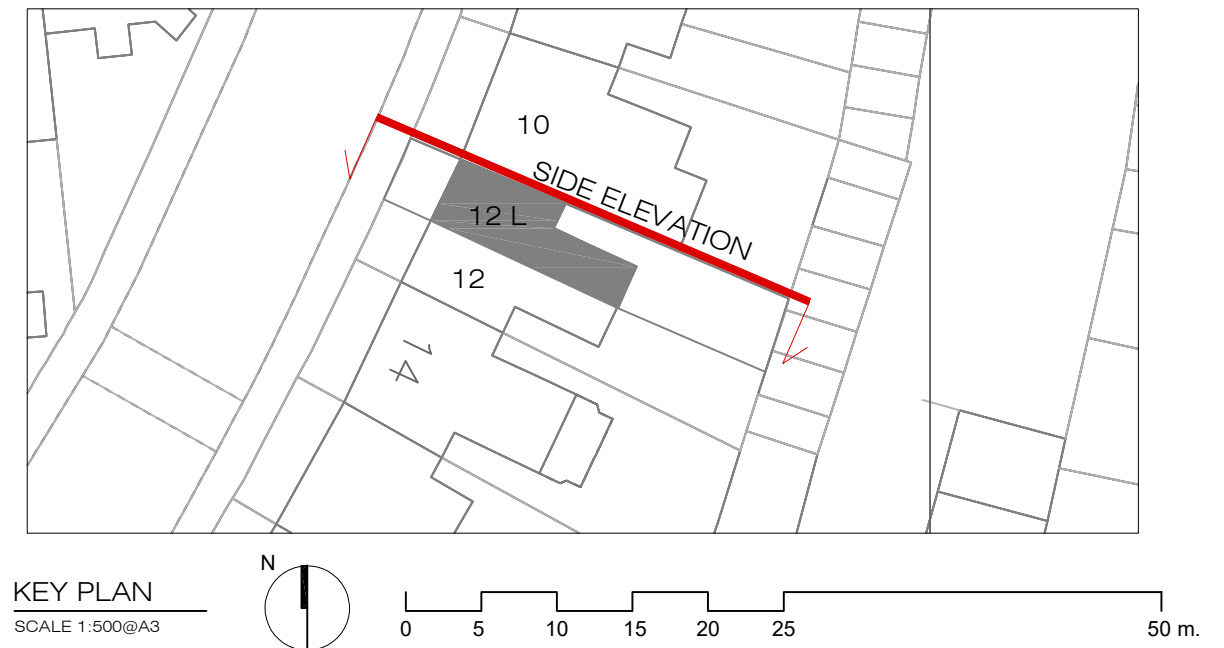
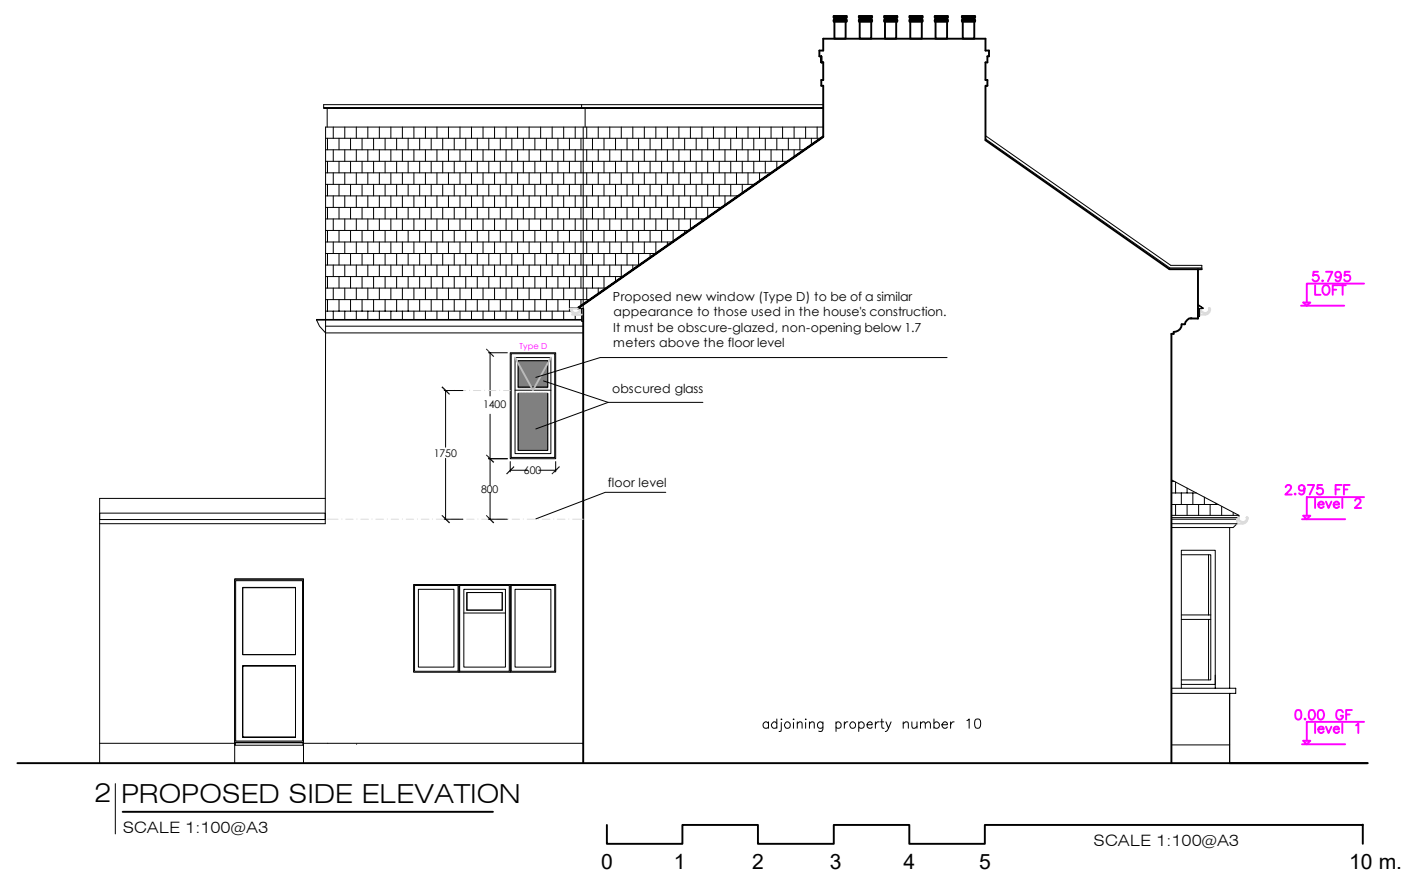


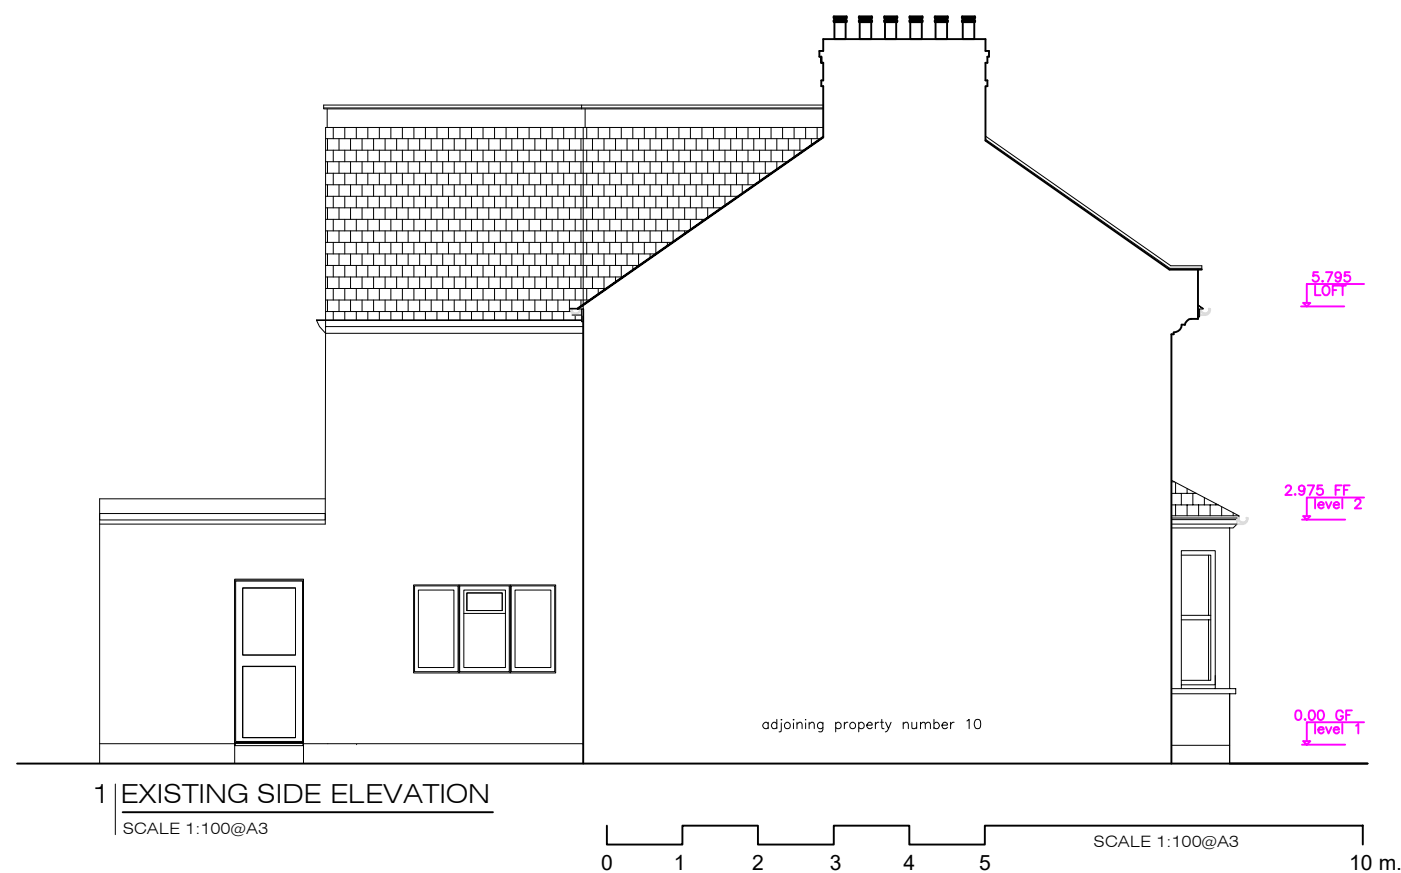

NOTES: Do not scale this drawing. All dimensions and site conditions to be checked on site by appointed contractor prior to construction. Any discrepancies should be notified ASAP to Indomo Ltd.

Glazing to be in accordance with current building regulations.

All opening windows to comply with current building regulations part B & part K. All windows to comply with current building regulation part L. Ventilation in accordance with building regulation part F and visual impact kept to a minimum.

NOTES:

1. Existing information provided by others
2. All works to be in accordance with the relevant British Standards, codes of practice and building regulations.
3. All works to be read and constructed in conjunction with a schedule of works document and structural engineer's information
4. All demolition works to be approved by a structural engineer prior to commencement
5. All dimensions existing levels, drain run and site conditions to be verified on site by appointed contractor prior to construction. Any discrepancies should be notified.
6. Drawings are for planning purpose only and should not be issued for construction.
7. Figured dimensions are in millimeters unless indicated otherwise.
8. This drawing is copyright and should not be used without permission from indomo ltd Architecture.

REV.	Date	Description

Clients:
Lisya Yafet & Chris
Pencakowski

Project title:
12L Woodland Park Road,
Tottenham, N15 3RT

Drawing status:
Stage 3 - Planning Application

Drawing title: Existing and Proposed Side Elevations

Project number: 23.IP.02.109

Dwg number: W01	Sheet number: W01
------------------------	--------------------------

Date: 26/07/2023	Scale: 1:100@A3	REV: A
-------------------------	------------------------	---------------

Drawn by: MA	Approved by: MB
---------------------	------------------------