

CONDITIONS DISCHARGE

Prepared By...




COLNEY HATCH LANE

EXTERNAL MATERIALS SCHEDULE



A New dark grey roofing slates on battens
SIGA Natural Slate
SIGA 65v
<http://www.sigaslate.co.uk/products/commercial/siga-65v/>

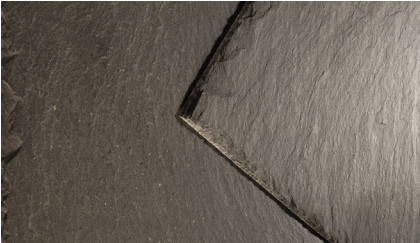

B Existing roof tiles to be replaced with dark slate tiles
SIGA Natural Slate
SIGA 65v
<http://www.sigaslate.co.uk/products/commercial/siga-65v/>



C Existing render detailing to be restored




D Existing yellow stock brick to be restored



E Polystyrene Mouldings finished with white render
EPS
Polystyrene Mouldings
<https://expandedpoly.co.uk/product/mouldings/>



F New yellow london stock brick - reclaimed bricks
LRBM
Yellow Stock
<https://www.lrbm.com/reclaimed-bricks/>

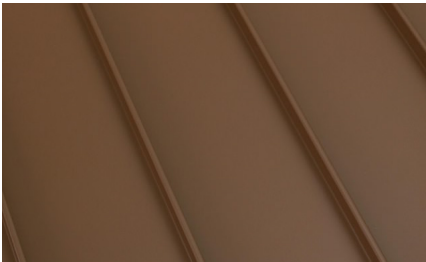

G Zinc Brown Standing Seam clipped to backing board
VMzink
Standing Seam Pigmento Brown
<https://www.vmzinc.com/standing-seam-for-facade>



H Roof Fascia to match gutter's colour (dark grey)
VMzink
Roof edge flashing
<https://www.vmzinc.com/accessories>



I Brett Martin Roundstyle PVC system of half-round gutters and rainwater pipes
Brett Martin
Roundstyle system
<https://www.brettmartin.com/plumbing-drainage/our-products/product/gloss-finish-rainwater>



J Frosted glass balustrade
Q-Railing
Easy Glass Max
<https://www.q-railing.com/en-gb/systems/easy-glass-max/>



K Dark metal conservation rooflight
The Rooflight Company
CR-10 Low Profile Conservation Rooflight
<https://www.therooflightcompany.co.uk/all-products/conservation/>



L Dark grey aluminum window frame
Schüco
Window System AWS 75 PD.SI
<https://www.schueco.com/uk/specifiers/products/windows/aluminium/aws-75-pd-si>



M White timber frame for double glazed windows
Mumford & Wood
Conservation Range
<https://www.mumfordwood.com/product-ranges/conservation-range>




N Black aluminium railing
HDI Railing System
Apex
<https://www.hdirailings.co.uk/system/apex/>



O Double soldier course yellow brick slip
Aquarian cladding system
NaturAL-X
<https://www.aquariancladding.co.uk/cladding/brick-cladding/natural-x>



P Dark blue timber entrance door
Mumford & Wood
Entrance Doors
<https://www.mumfordwood.com/product/conservation-range/entrance-doors>

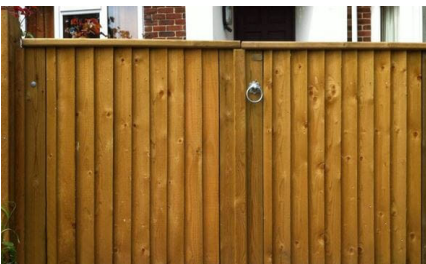

Q Vertical timber featherboard gate
Jacksons Fencing
Flat Top Featherboard Gates
<https://www.jacksons-fencing.co.uk/fencing/garden-gates/featherboard-flat-top>




R Frosted glass to Level 3 of the Pilkington scale of privacy
Everest
Frosted Glass
<https://www.everest.co.uk/glass/obscure-glass/>



External Materials				
Mark	Description	Manufacturer	Model	URL
	<varies>	<varies>	<varies>	<varies>
A	New dark grey roofing slates on battens	SIGA Natural Slate	SIGA 65v	http://www.sigaslate.co.uk/products/commercial/siga-65v/
B	Existing roof tiles to be replaced with dark slate tiles	SIGA Natural Slate	SIGA 65v	http://www.sigaslate.co.uk/products/commercial/siga-65v/
C	Existing render detailing to be restored	n/a	n/a	n/a
D	Existing yellow stock brick to be restored	n/a	n/a	n/a
E	Polystyrene Mouldings finished with white render	EPS	Polystyrene Mouldings	https://expandedpoly.co.uk/product/mouldings/
F	New yellow london stock brick - reclaimed bricks	LRBM	Yellow Stock	https://www.lrbm.com/reclaimed-bricks/
G	Zinc Brown Standing Seam clipped to backing board	VMzink	Standing Seam Pigmento Brown	https://www.vnzinc.com/standing-seam-for-facade
H	Roof Fascia to match gutter's colour (dark grey)	VMzink	Roof edge flashing	https://www.vnzinc.com/accessories
I	Brett Martin Roundstyle PVC system of half-round gutters and rainwater pipes	Alumasc	Roundstyle system	https://www.brettmartin.com/plumbing-drainage/our-products/product/gloss-finish-rainwater
J	Frosted glass balustrade	Q-Railing	Easy Glass Max	https://www.q-railing.com/en-gb/systems/easy-glass-max/
K	Dark grey aluminum window frame	Schüco	Window System AWS 75 PD-SI	https://www.schueco.com/uk/specifiers/products/windows/aluminium/aws-75-pd-si
L	Dark metal conservation rooflight	The Rooflight Company	CR-10 Low Profile Conservation Rooflight	https://www.therooflightcompany.co.uk/all-products/conservation/
M	White timber frame for double glazed windows	Mumford & Wood	Conservation Range	https://www.mumfordwood.com/product-ranges/conservation-range
N	Black aluminium railing	HDI Railing System	Apex	https://www.hdirailings.co.uk/system/apex/
O	Double soldier course yellow brick slip	Aquarian cladding system	NaturAL-X	https://www.aquariancladding.co.uk/cladding/brick-cladding/natural-x
P	Dark blue timber entrance door	Mumford & Wood	Entrance Doors	https://www.mumfordwood.com/product/conservation-range/entrance-doors
Q	Vertical timber featherboard gate	Jacksons Fencing	Flat Top Featherboard Gates	https://www.jacksons-fencing.co.uk/fencing/garden-gates/featherboard-flat-top
R	Frosted glass to Level 3 of the Pilkington scale of privacy	Everest	Frosted Glass	https://www.everest.co.uk/glass/obscure-glass/



External Materials				
Mark	Description	Manufacturer	Model	URL
	<varies>	<varies>	<varies>	<varies>
A	New dark grey roofing slates on battens	SIGA Natural Slate	SIGA 65v	http://www.sigaslate.co.uk/products/commercial/siga-65v/
B	Existing roof tiles to be replaced with dark slate tiles	SIGA Natural Slate	SIGA 65v	http://www.sigaslate.co.uk/products/commercial/siga-65v/
C	Existing render detailing to be restored	n/a	n/a	n/a
D	Existing yellow stock brick to be restored	n/a	n/a	n/a
E	Polystyrene Mouldings finished with white render	EPS	Polystyrene Mouldings	https://expandedpoly.co.uk/product/mouldings/
F	New yellow london stock brick - reclaimed bricks	LRBM	Yellow Stock	https://www.lrbm.com/reclaimed-bricks/
G	Zinc Brown Standing Seam clipped to backing board	VMzink	Standing Seam Pigmento Brown	https://www.vmzinc.com/standing-seam-for-facade
H	Roof Fascia to match gutter's colour (dark grey)	VMzink	Roof edge flashing	https://www.vmzinc.com/accessories
I	Brett Martin Roundstyle PVC system of half-round gutters and rainwater pipes	Alumasc	Roundstyle system	https://www.brettmartin.com/plumbing-drainage/our-products/product/gloss-finish-rainwater
J	Frosted glass balustrade	Q-Railing	Easy Glass Max	https://www.q-railing.com/en-gb/systems/easy-glass-max/
K	Dark grey aluminum window frame	Schüco	Window System AWS 75 PD-SI	https://www.schueco.com/uk/specifiers/products/windows/aluminium/aws-75-pd-si
L	Dark metal conservation rooflight	The Rooflight Company	CR-10 Low Profile Conservation Rooflight	https://www.therooflightcompany.co.uk/all-products/conservation/
M	White timber frame for double glazed windows	Mumford & Wood	Conservation Range	https://www.mumfordwood.com/product-ranges/conservation-range
N	Black aluminium railing	HDI Railing System	Apex	https://www.hdirailings.co.uk/system/apex/
O	Double soldier course yellow brick slip	Aquarian cladding system	NaturAL-X	https://www.aquariancladding.co.uk/cladding/brick-cladding/natural-x
P	Dark blue timber entrance door	Mumford & Wood	Entrance Doors	https://www.mumfordwood.com/product/conservation-range/entrance-doors
Q	Vertical timber featherboard gate	Jacksons Fencing	Flat Top Featherboard Gates	https://www.jacksons-fencing.co.uk/fencing/garden-gates/featherboard-flat-top
R	Frosted glass to Level 3 of the Pilkington scale of privacy	Everest	Frosted Glass	https://www.everest.co.uk/glass/obscure-glass/

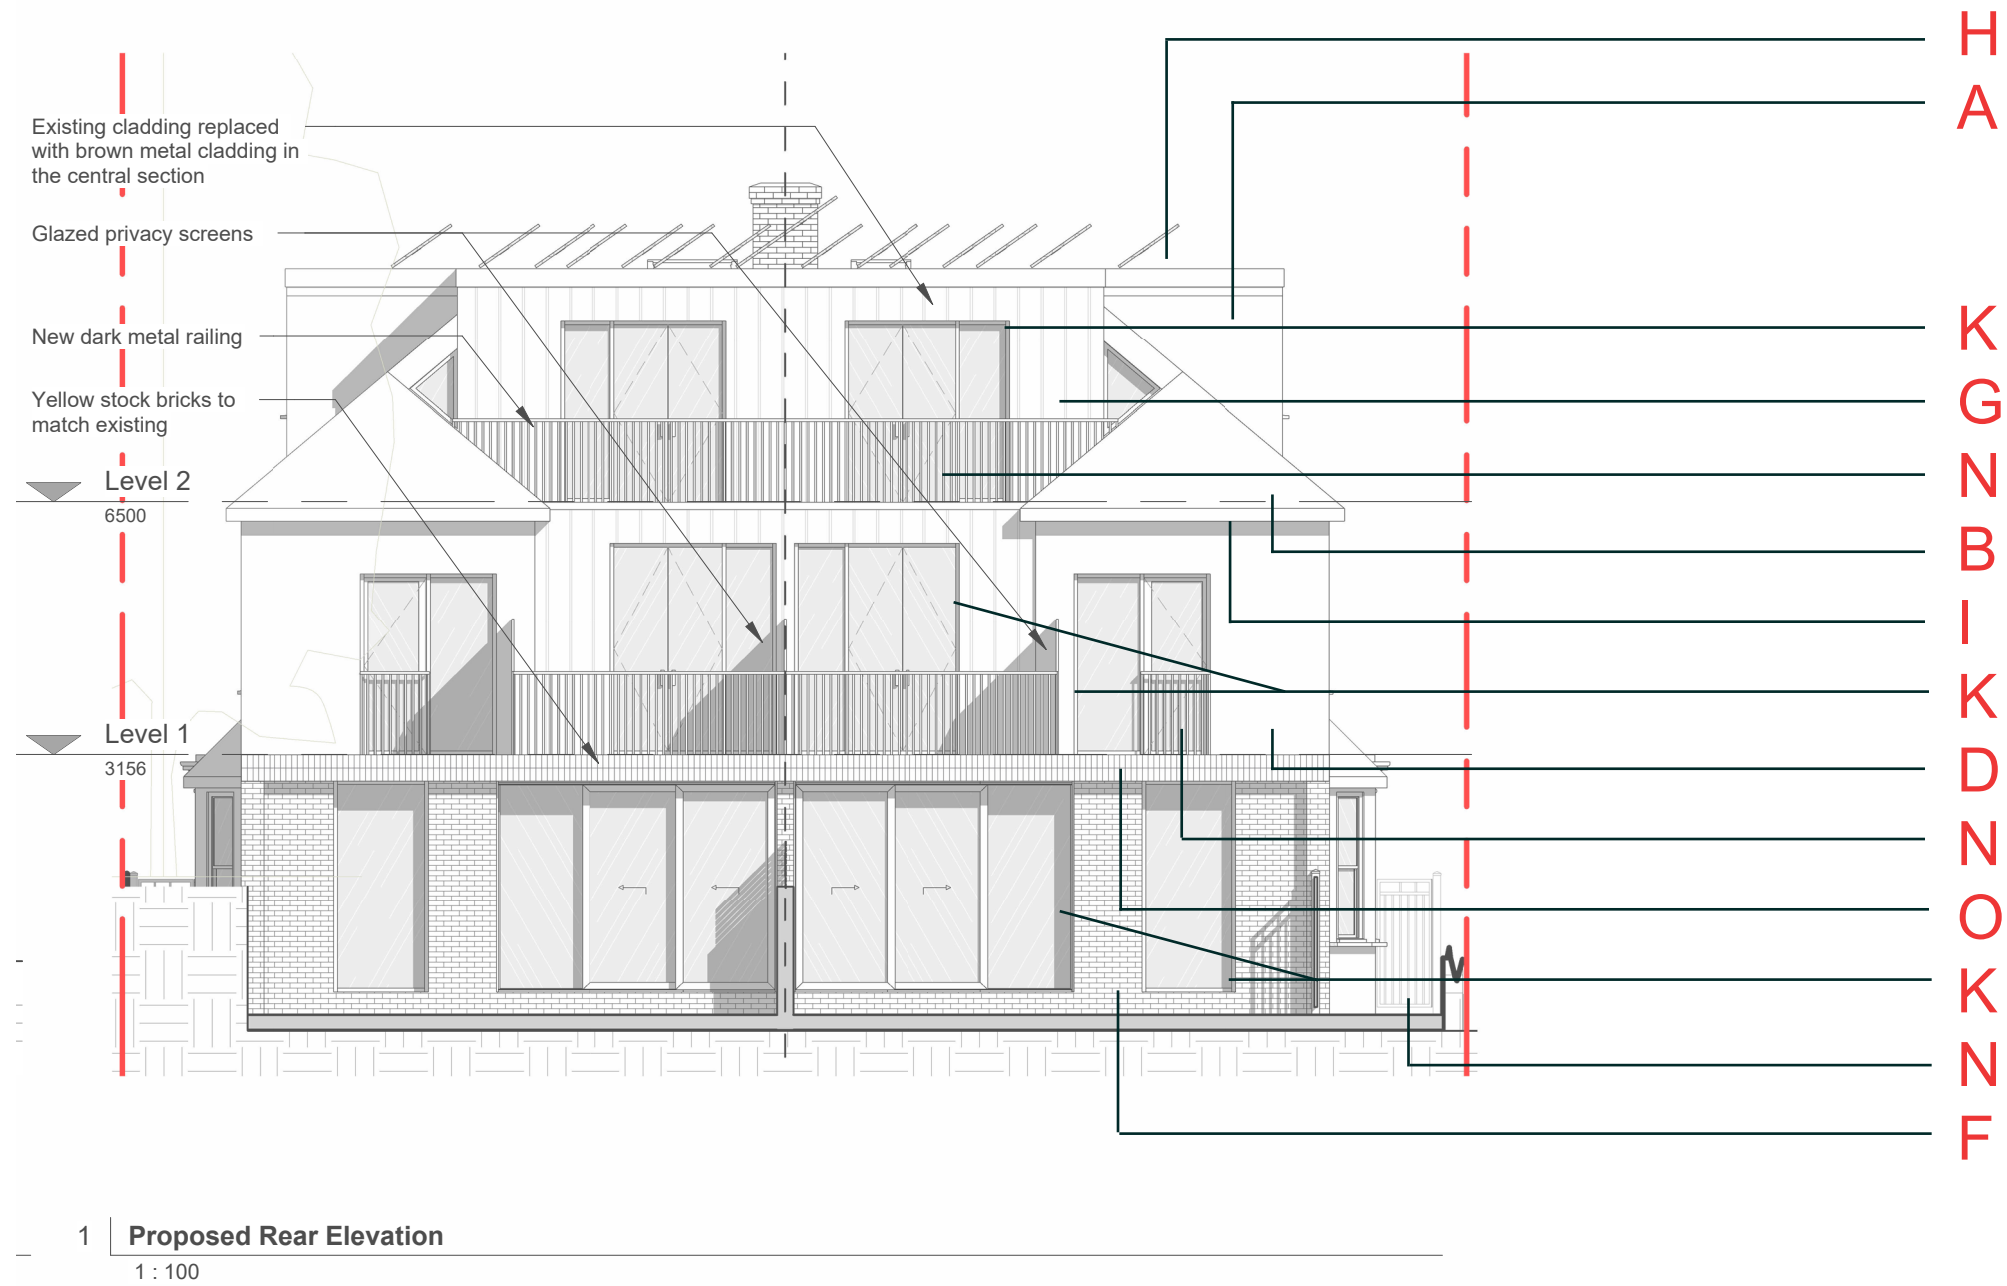

External Materials				
Mark	Description	Manufacturer	Model	URL
	<varies>	<varies>	<varies>	<varies>
A	New dark grey roofing slates on battens	SIGA Natural Slate	SIGA 65v	http://www.sigaslate.co.uk/products/commercial/siga-65v/
B	Existing roof tiles to be replaced with dark slate tiles	SIGA Natural Slate	SIGA 65v	http://www.sigaslate.co.uk/products/commercial/siga-65v/
C	Existing render detailing to be restored	n/a	n/a	n/a
D	Existing yellow stock brick to be restored	n/a	n/a	n/a
E	Polystyrene Mouldings finished with white render	EPS	Polystyrene Mouldings	https://expandedpoly.co.uk/product/mouldings/
F	New yellow london stock brick - reclaimed bricks	LRBM	Yellow Stock	https://www.lrbm.com/reclaimed-bricks/
G	Zinc Brown Standing Seam clipped to backing board	VMzink	Standing Seam Pigmento Brown	https://www.vnzinc.com/standing-seam-for-facade
H	Roof Fascia to match gutter's colour (dark grey)	VMzink	Roof edge flashing	https://www.vnzinc.com/accessories
I	Brett Martin Roundstyle PVC system of half-round gutters and rainwater pipes	Alumasc	Roundstyle system	https://www.brettmartin.com/plumbing-drainage/our-products/product/gloss-finish-rainwater
J	Frosted glass balustrade	Q-Railing	Easy Glass Max	https://www.q-railing.com/en-gb/systems/easy-glass-max/
K	Dark grey aluminum window frame	Schüco	Window System AWS 75 PD-SI	https://www.schueco.com/uk/specifiers/products/windows/aluminium/aws-75-pd-si
L	Dark metal conservation rooflight	The Rooflight Company	CR-10 Low Profile Conservation Rooflight	https://www.therooflightcompany.co.uk/all-products/conservation/
M	White timber frame for double glazed windows	Mumford & Wood	Conservation Range	https://www.mumfordwood.com/product-ranges/conservation-range
N	Black aluminium railing	HDI Railing System	Apex	https://www.hdirailings.co.uk/system/apex/
O	Double soldier course yellow brick slip	Aquarian cladding system	NaturAL-X	https://www.aquariancladding.co.uk/cladding/brick-cladding/natural-x
P	Dark blue timber entrance door	Mumford & Wood	Entrance Doors	https://www.mumfordwood.com/product/conservation-range/entrance-doors
Q	Vertical timber featherboard gate	Jacksons Fencing	Flat Top Featherboard Gates	https://www.jacksons-fencing.co.uk/fencing/garden-gates/featherboard-flat-top
R	Frosted glass to Level 3 of the Pilkington scale of privacy	Everest	Frosted Glass	https://www.everest.co.uk/glass/obscure-glass/



1 Proposed North-West (Side Elevation)
1 : 100

External Materials				
Mark	Description	Manufacturer	Model	URL
	<varies>	<varies>	<varies>	<varies>
A	New dark grey roofing slates on battens	SIGA Natural Slate	SIGA 65v	http://www.sigaslate.co.uk/products/commercial/siga-65v/
B	Existing roof tiles to be replaced with dark slate tiles	SIGA Natural Slate	SIGA 65v	http://www.sigaslate.co.uk/products/commercial/siga-65v/
C	Existing render detailing to be restored	n/a	n/a	n/a
D	Existing yellow stock brick to be restored	n/a	n/a	n/a
E	Polystyrene Mouldings finished with white render	EPS	Polystyrene Mouldings	https://expandedpoly.co.uk/product/mouldings/
F	New yellow london stock brick - reclaimed bricks	LRBM	Yellow Stock	https://www.lrbm.com/reclaimed-bricks/
G	Zinc Brown Standing Seam clipped to backing board	VMzink	Standing Seam Pigmento Brown	https://www.vmzinc.com/standing-seam-for-facade
H	Roof Fascia to match gutter's colour (dark grey)	VMzink	Roof edge flashing	https://www.vmzinc.com/accessories
I	Brett Martin Roundstyle PVC system of half-round gutters and rainwater pipes	Alumasc	Roundstyle system	https://www.brettmartin.com/plumbing-drainage/our-products/product/gloss-finish-rainwater
J	Frosted glass balustrade	Q-Railing	Easy Glass Max	https://www.q-railing.com/en-gb/systems/easy-glass-max/
K	Dark grey aluminum window frame	Schüco	Window System AWS 75 PD.SI	https://www.schueco.com/uk/specifiers/products/windows/aluminium/aws-75-pd-si
L	Dark metal conservation rooflight	The Rooflight Company	CR-10 Low Profile Conservation Rooflight	https://www.therooflightcompany.co.uk/all-products/conservation/
M	White timber frame for double glazed windows	Mumford & Wood	Conservation Range	https://www.mumfordwood.com/product-ranges/conservation-range
N	Black aluminium railing	HDI Railing System	Apex	https://www.hdirailings.co.uk/system/apex/
O	Double soldier course yellow brick slip	Aquarian cladding system	NaturAL-X	https://www.aquariancladding.co.uk/cladding/brick-cladding/natural-x
P	Dark blue timber entrance door	Mumford & Wood	Entrance Doors	https://www.mumfordwood.com/product/conservation-range/entrance-doors
Q	Vertical timber featherboard gate	Jacksons Fencing	Flat Top Featherboard Gates	https://www.jacksons-fencing.co.uk/fencing/garden-gates/featherboard-flat-top
R	Frosted glass to Level 3 of the Pilkington scale of privacy	Everest	Frosted Glass	https://www.everest.co.uk/glass/obscure-glass/