
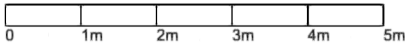
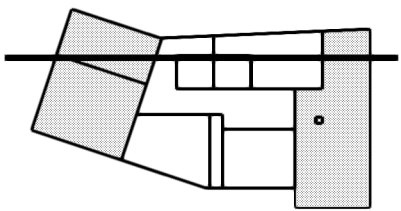


+53.353 Parapet

+49.964 First FFL

+46.900 Grd FFL

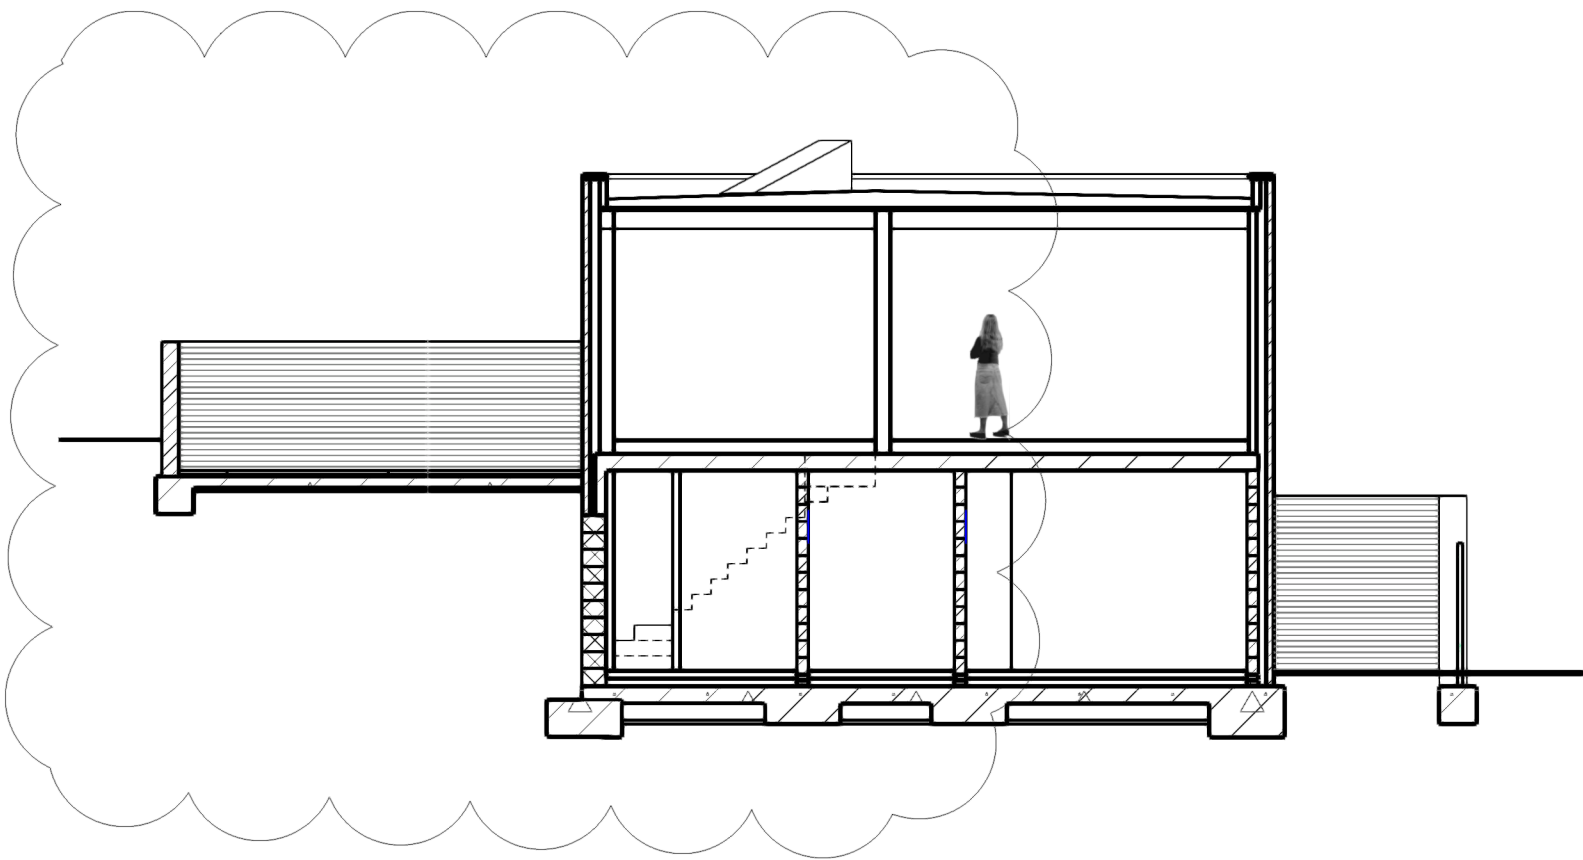

Notes

Revisions

P04 240423 - Issued for Planning Amendment

Architect
MATHESON WHITELEY
15 Fortis Green Rd, London N10 3HP
studio@mathesonwhiteley.com
07940422166

Project
29 Berkeley Road, London N8

Format
ISO A3

Scale
1:100

Status
Planning

Date
Jan 2023

Title
Proposed Section EE

Drawing Number
314

Revision
P04