
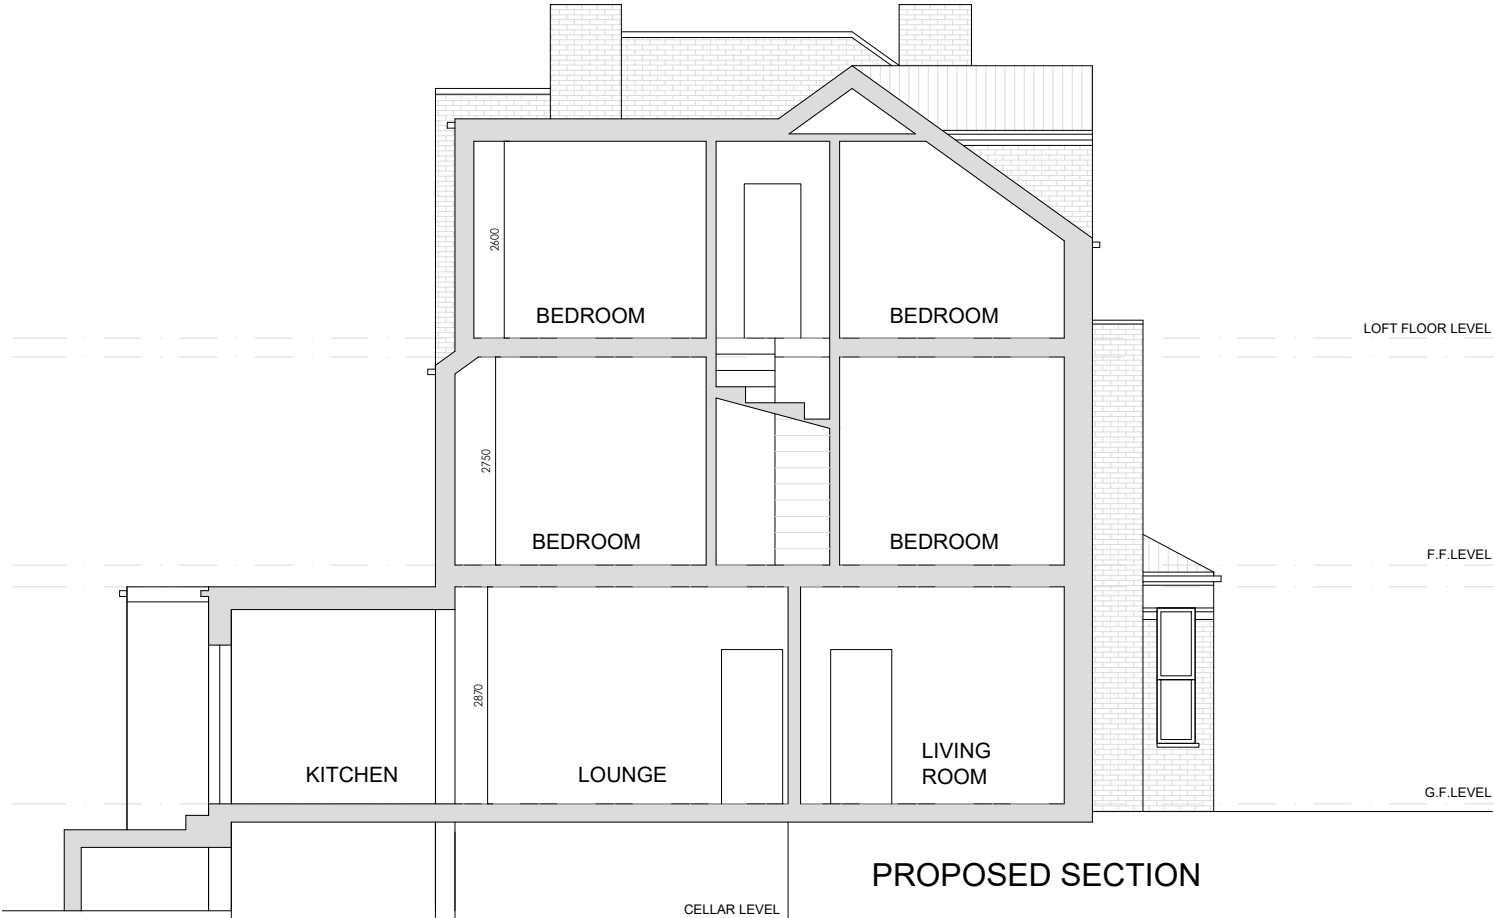


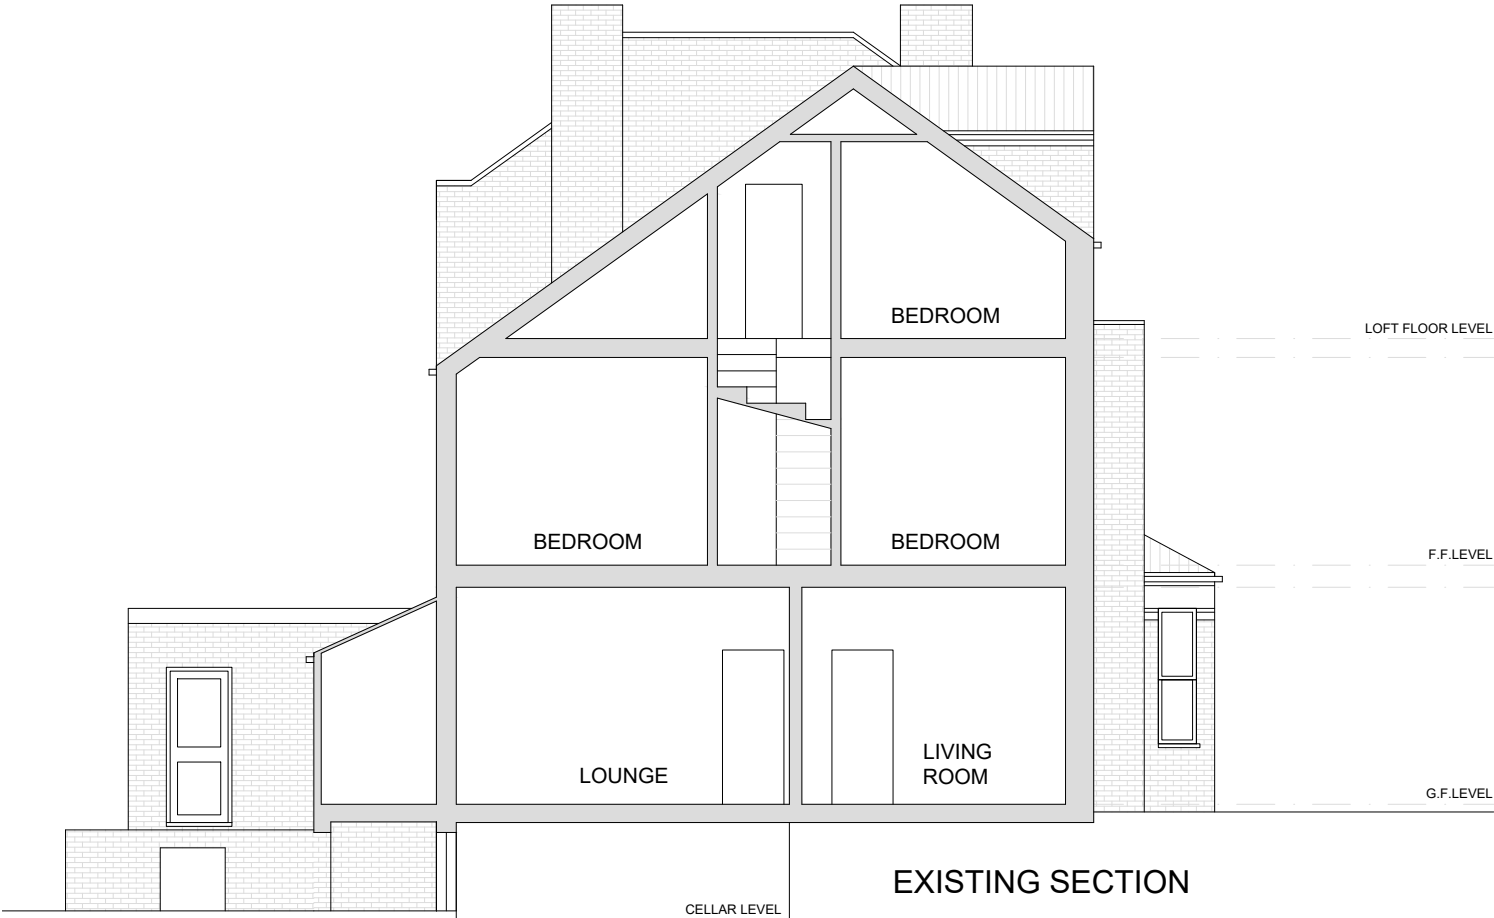

Client: MR AJAY SRIVASTAV		
LONDON INTERIORS UNIT 8 BOWMAN TRADING ESTATE WESTMORELAND ROAD LONDON NW9 9RL		
Project 8 CURZON ROAD LONDON N10 2RA		
Drawing Title EXISTING & PROPOSED SECTION DETAIL		
Drawing Title	PR23-068g	Rev.
Drawn By: A.SALCEDO	Scale: 1/100	Date: 14/07/2023