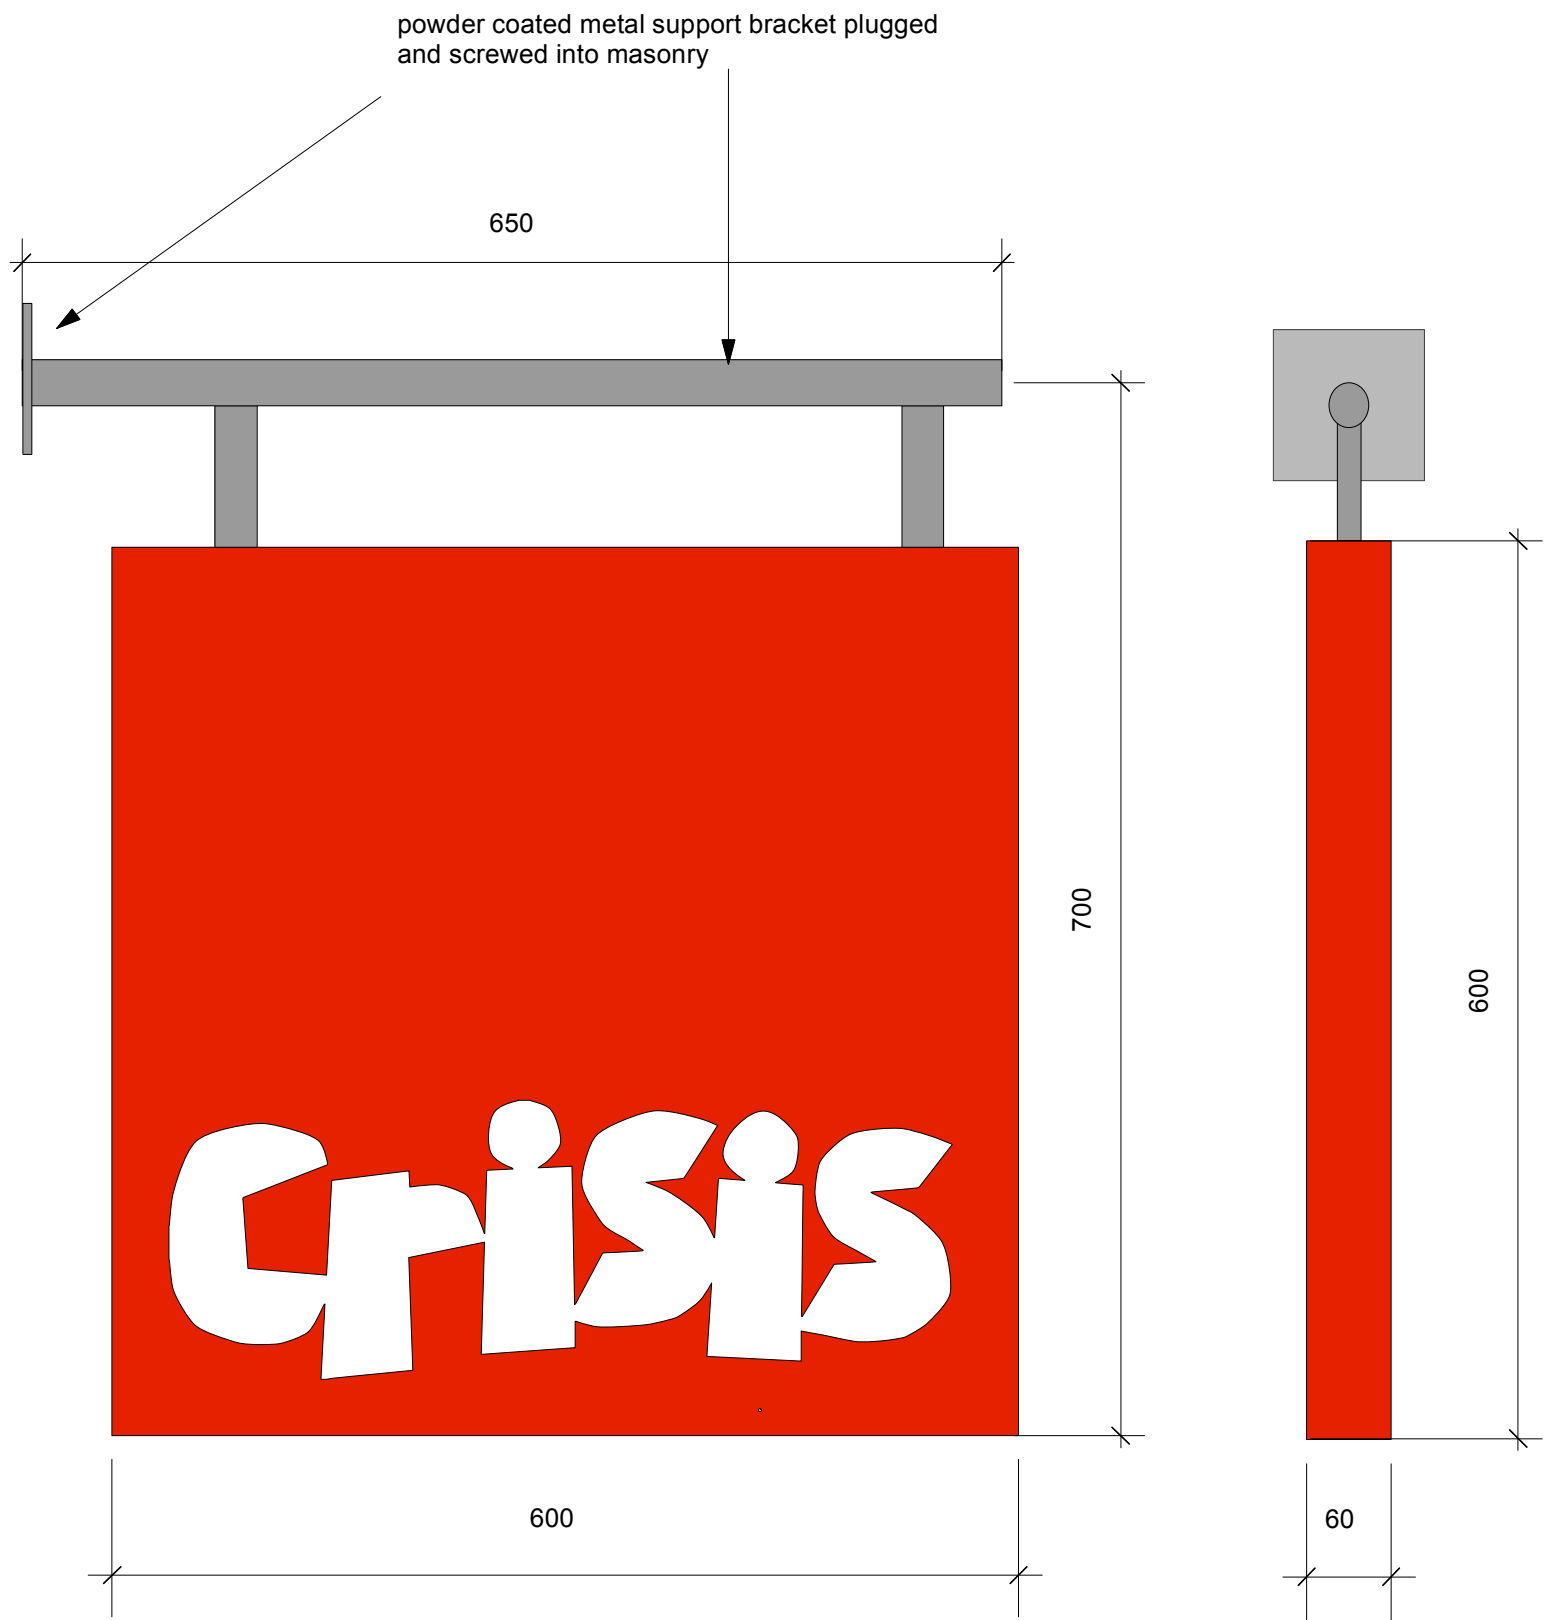


	PROJECT 5 ARCHITECTURE LLP 1 Quilter Street London E2 7BS +44 (0)20 7739 9131 E: info@p5a.co.uk	job title	scale	drawn	drawing no.
		129 MUSWELL HILL BROADWAY, N10 3RS	1:5 @ A3	MP	
		drawing	date	checked	
		PROPOSED HANGING SIGN	JULY 2023	XX	8212 CSMH-PAP02