


Location Plan

Site Address: Flat A, 18, Higham Road, Tottenham, London, N17 6NF



Date Produced: 01-Aug-2023

Scale: 1:1250 @A3

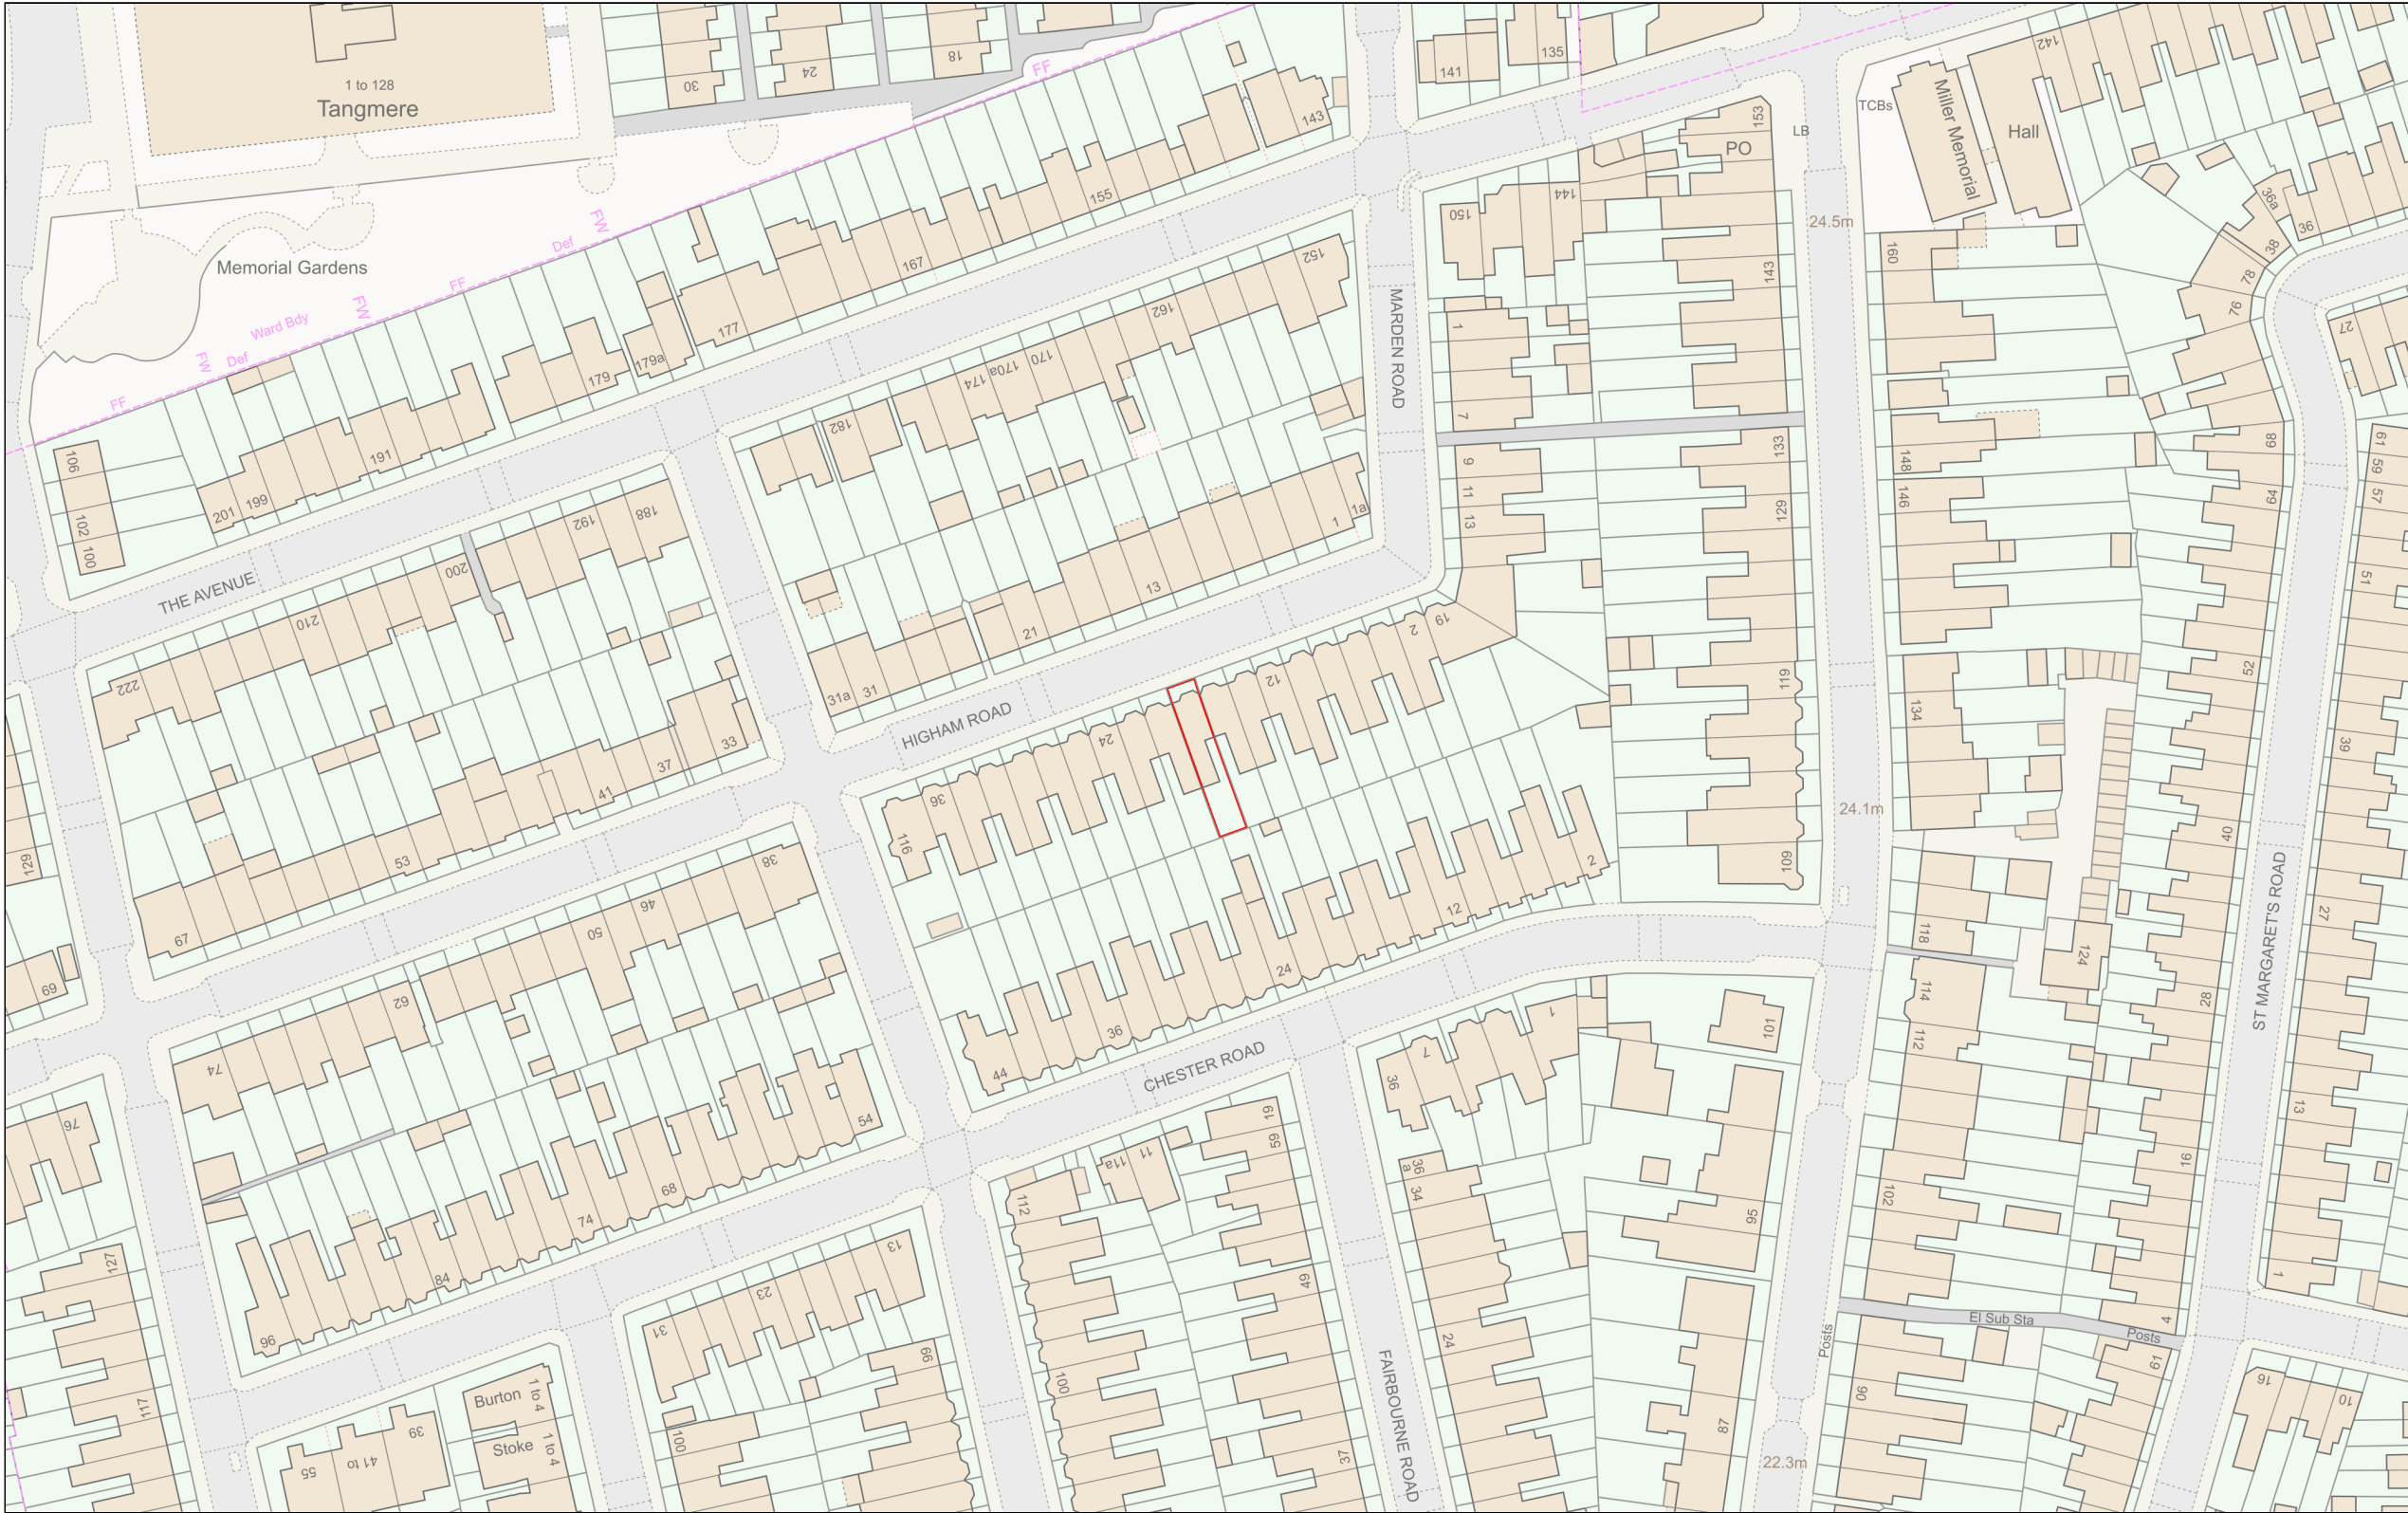

Planning Portal Reference: PP-12354120v1

