


NOTES
DO NOT SCALE FROM THIS DRAWING
ALL DIMENSIONS TO BE VERIFIED ON SITE

- Existing walls
- Proposed new walls

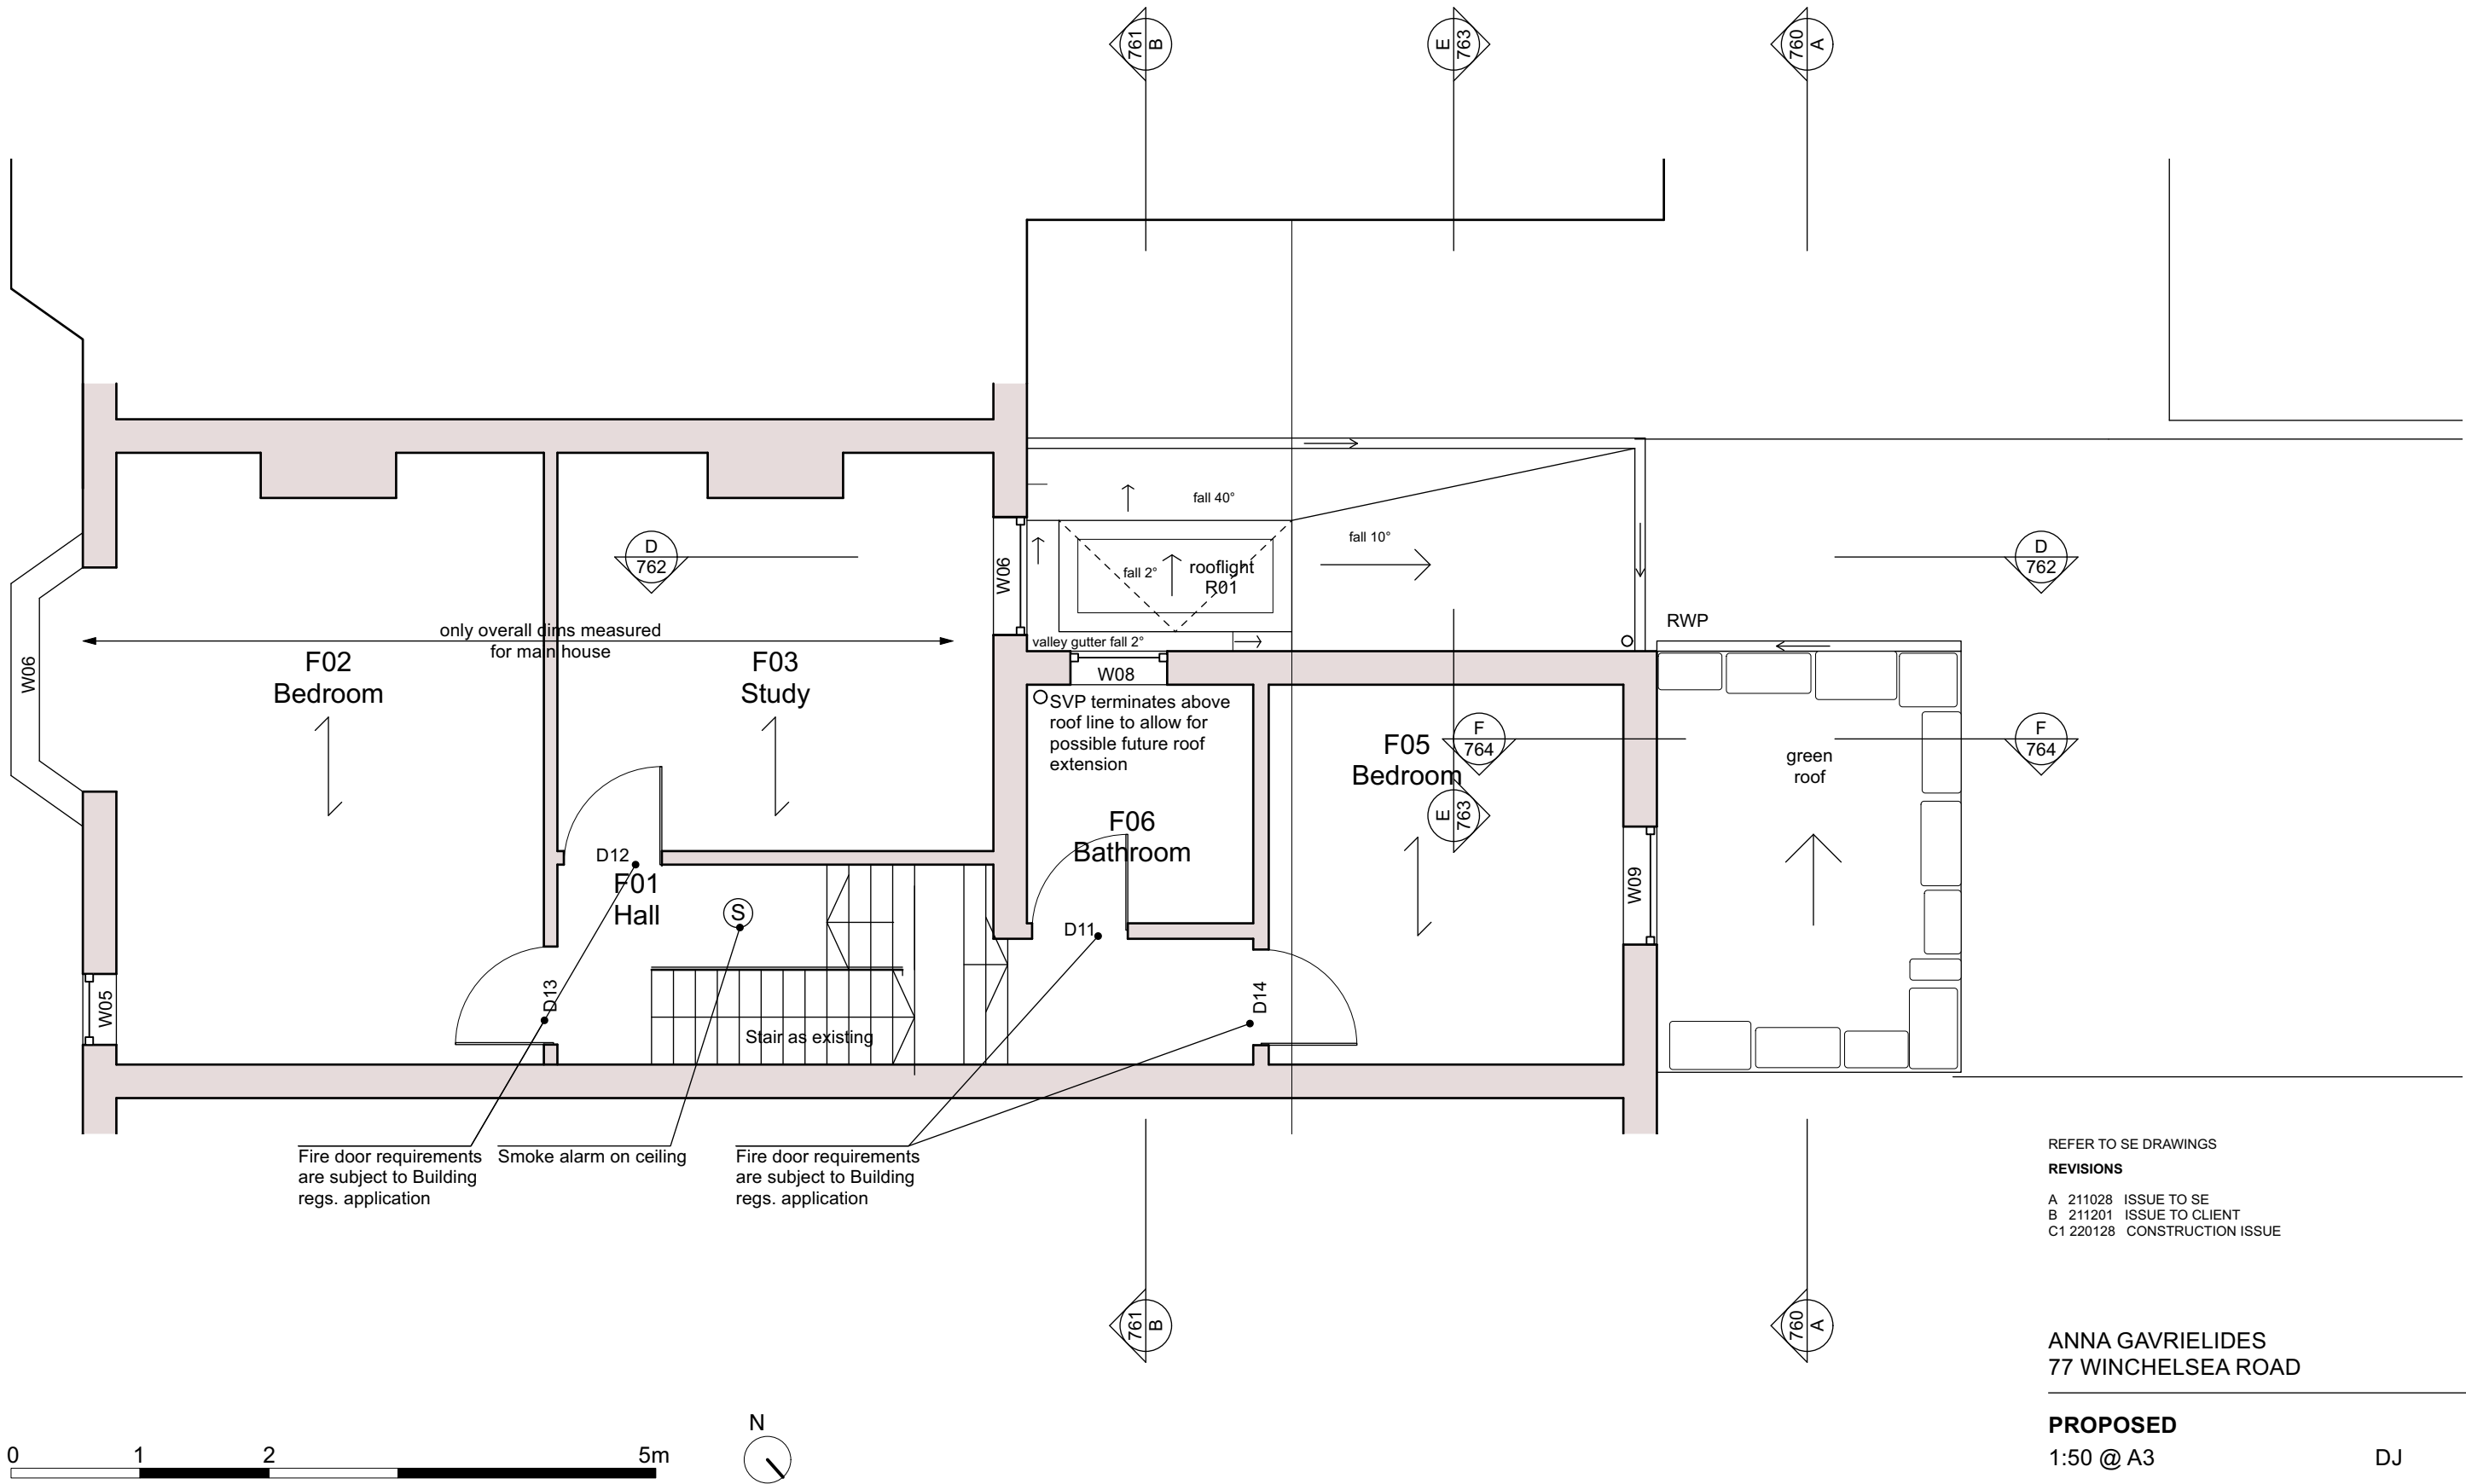

REFER TO SE DRAWINGS
REVISIONS
A 211028 ISSUE TO SE
B 211201 ISSUE TO CLIENT
C1 220128 CONSTRUCTION ISSUE

ANNA GAVRIELIDES
77 WINCHELSEA ROAD

PROPOSED
1:50 @ A3
DJ
092-012
REV C1

092 - Proposed First floor plan