


NOTES

DO NOT SCALE FROM THIS DRAWING
ALL DIMENSIONS TO BE VERIFIED ON SITE

See Window scgedule for specifiaction.

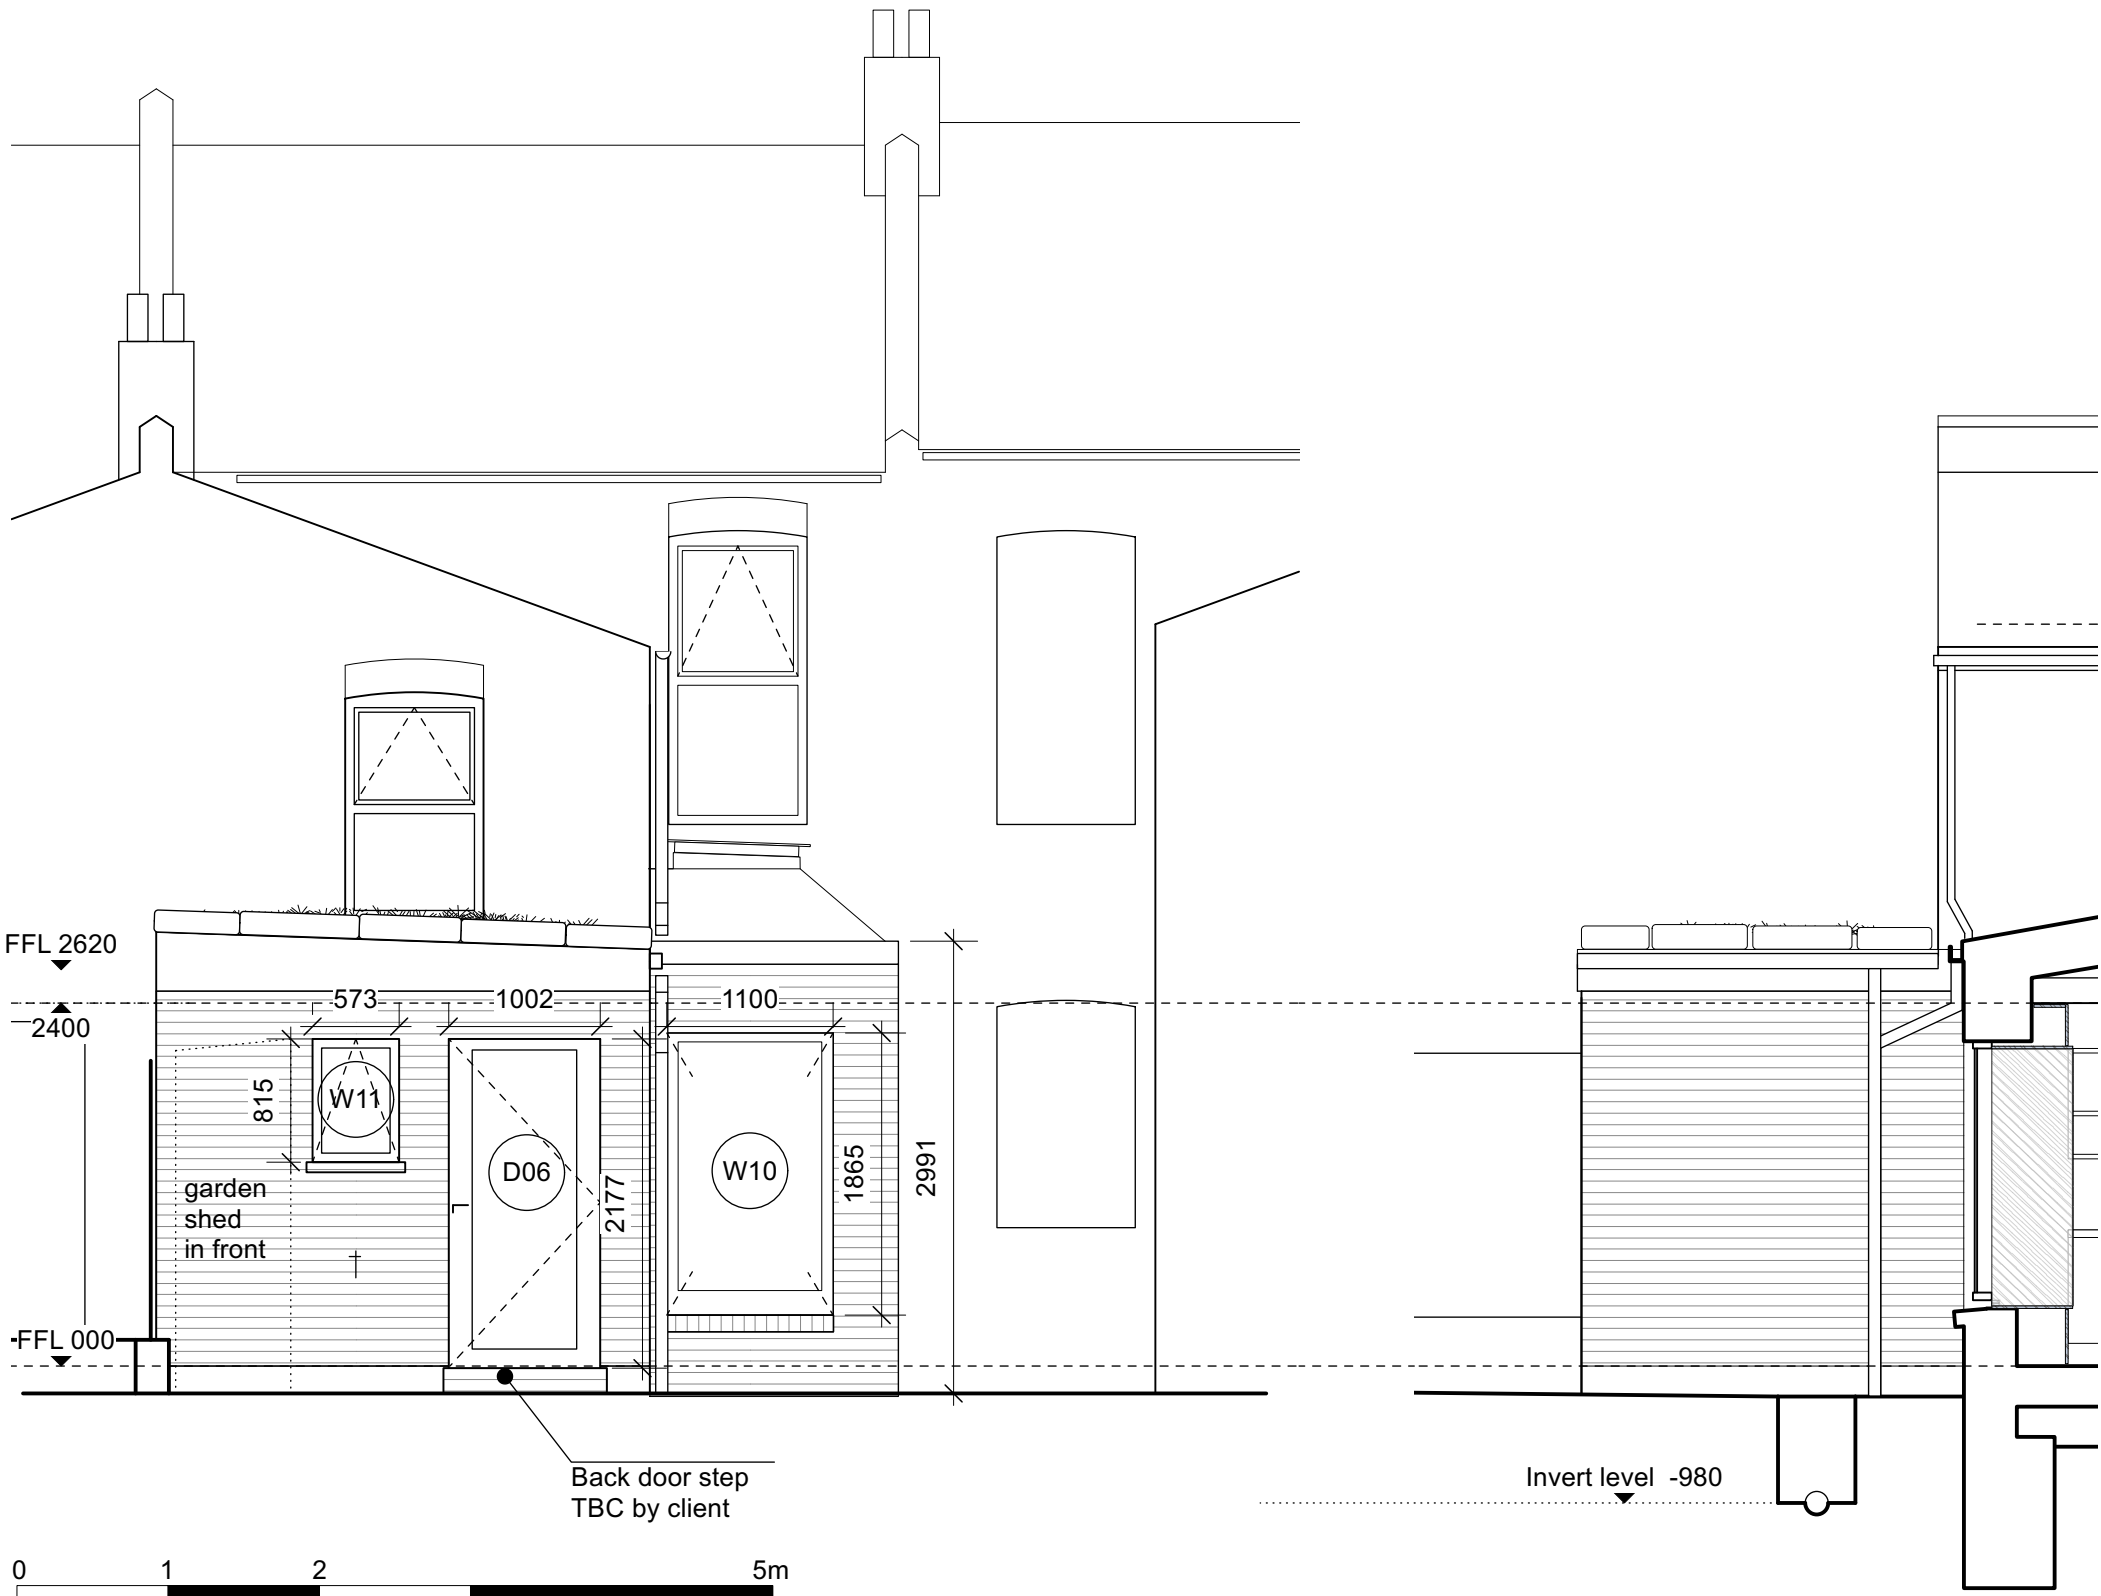

REFER TO SE DRAWINGS

REVISIONS

A 211028 ISSUE TO SE
B 211201 ISSUE TO CLIENT
C1 220128 CONSTRUCTION ISSUE

ANNA GAVRIELIDES
77 WINCHELSEA ROAD

PROPOSED
1:50 @ A3

DJ

092-013
REV C1

092 - Proposed Elevations