


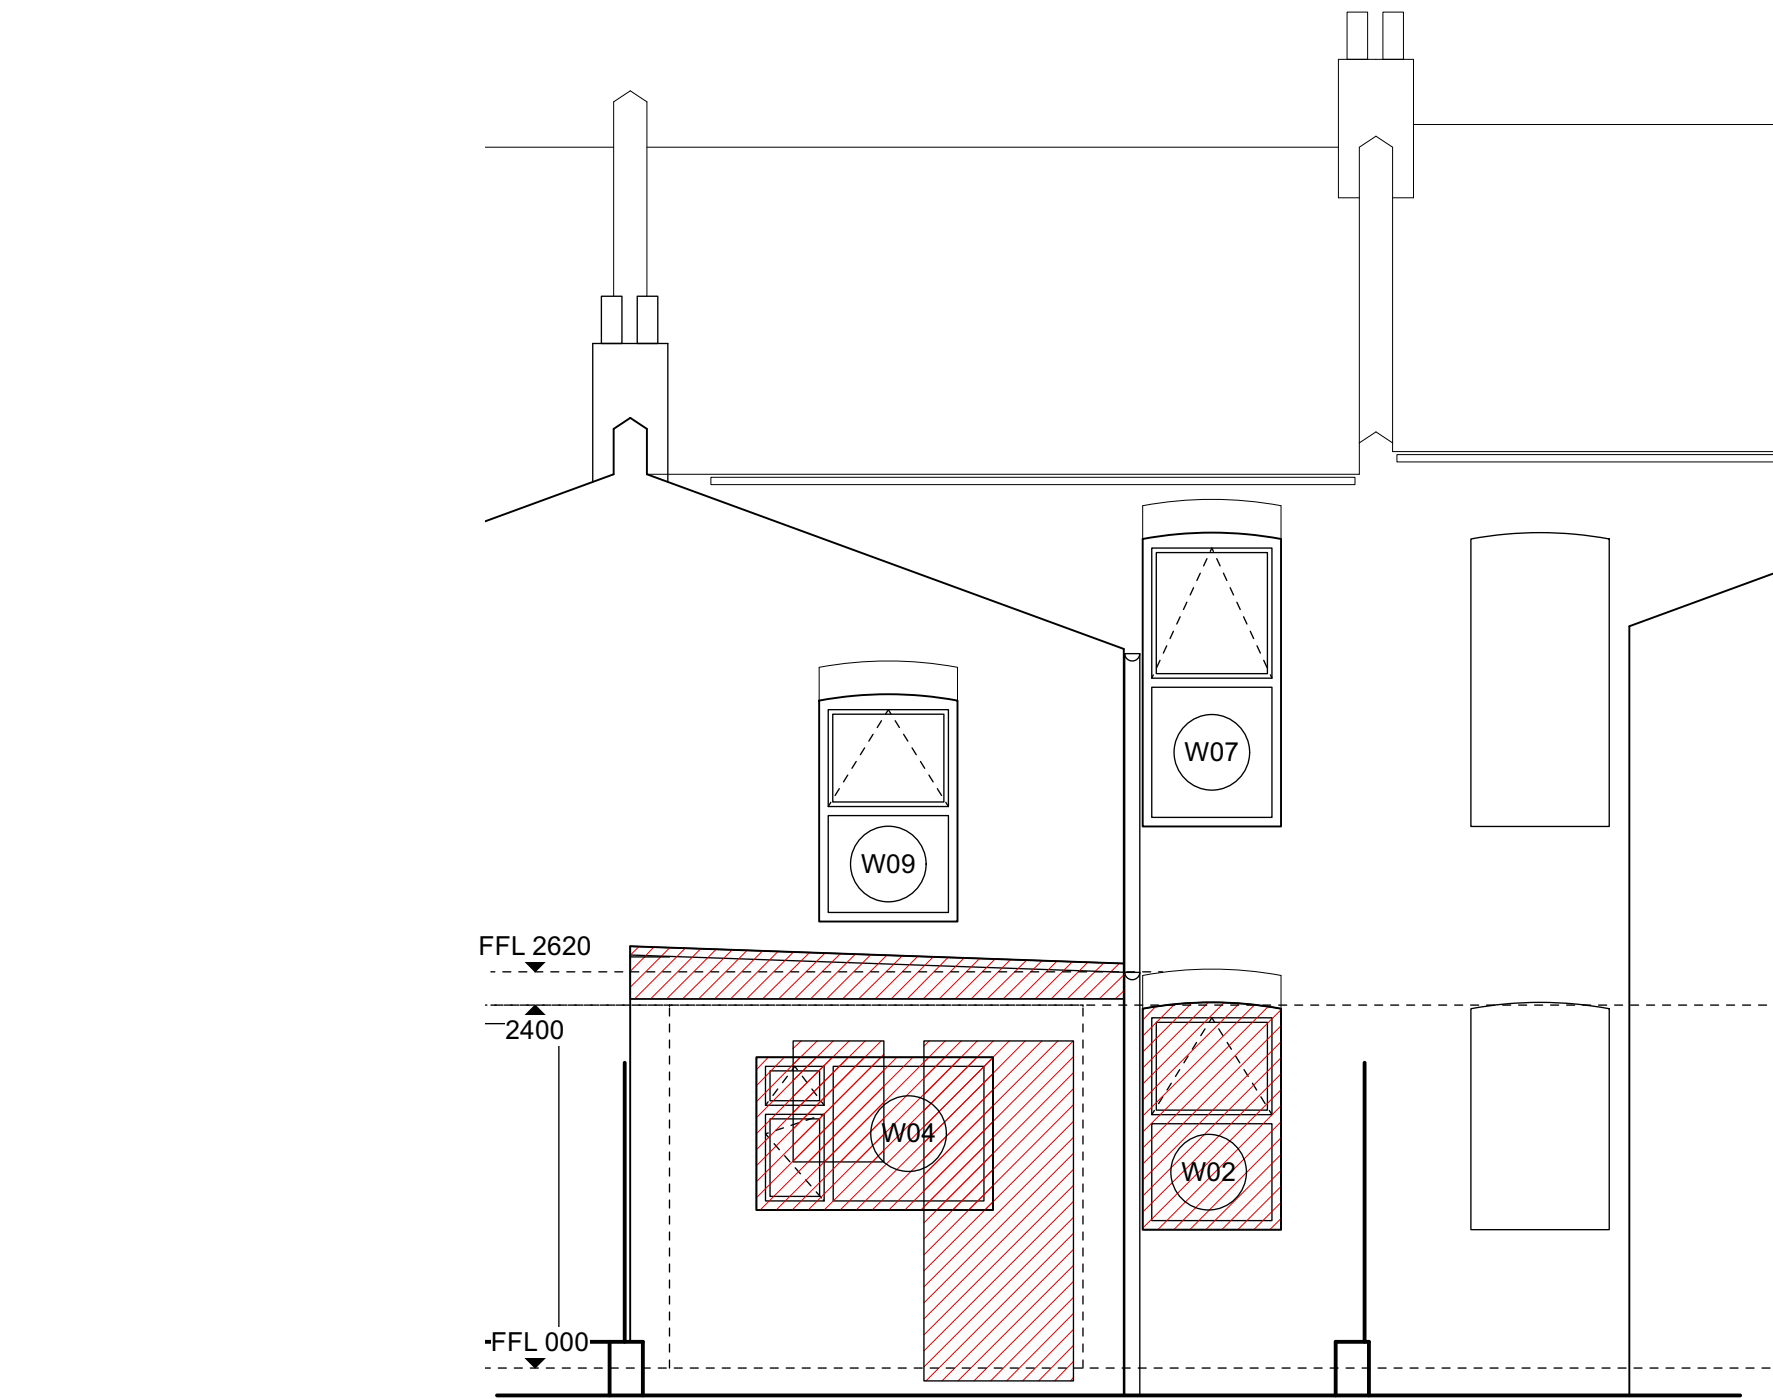

NOTES

DO NOT SCALE FROM THIS DRAWING  
ALL DIMENSIONS TO BE VERIFIED ON SITE

Existing walls

Proposed demolition

DEMOLITIONS

Remove existing solid floor in G05 G06.  
and existing patio, garden wall and fence.  
Remove window W02, keep aperture and solid arch  
and make good brick wall.  
Remove window W04 and increase and make good  
aperture for W10 and D06.  
Remove kitchen side wall (including W03 and D05)  
and support first floor joists.  
Remove internal door D06 and increase and make  
good aperture.  
Remove SVP to F06 first floor bathroom, uncover UG  
drainage.  
Remove roof deck of G06, keep existing joists and  
firing intact.

Reclaim all bricks from demolished walls  
for new external facade

Keep UG drain pipes intact, including shared sewer  
clay pipe under G06

REVISIONS

A 210928 FIRST ISSUE  
B 211028 ISSUE TO SE  
C1 220128 CONSTRUCTION ISSUE

ANNA GAVRIELIDES  
77 WINCHELSEA ROAD

EXISTING  
1:50 @ A3

DJ

092-004  
REV C1

0 1 2 5m

092 - Existing Back Elevation

Mills Power  
www.millspower.com 020 8444 1699

Architecture  
10 Aumonier Mews London N2 9FA