
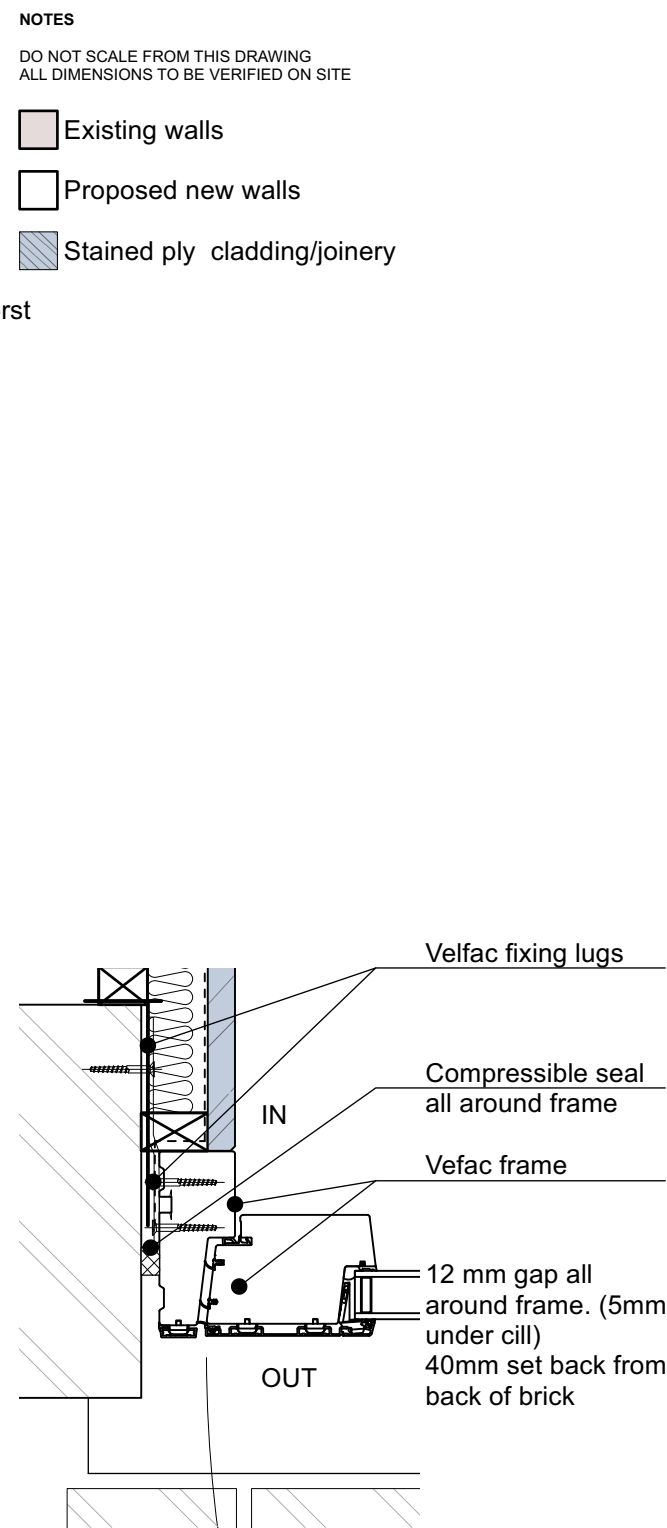


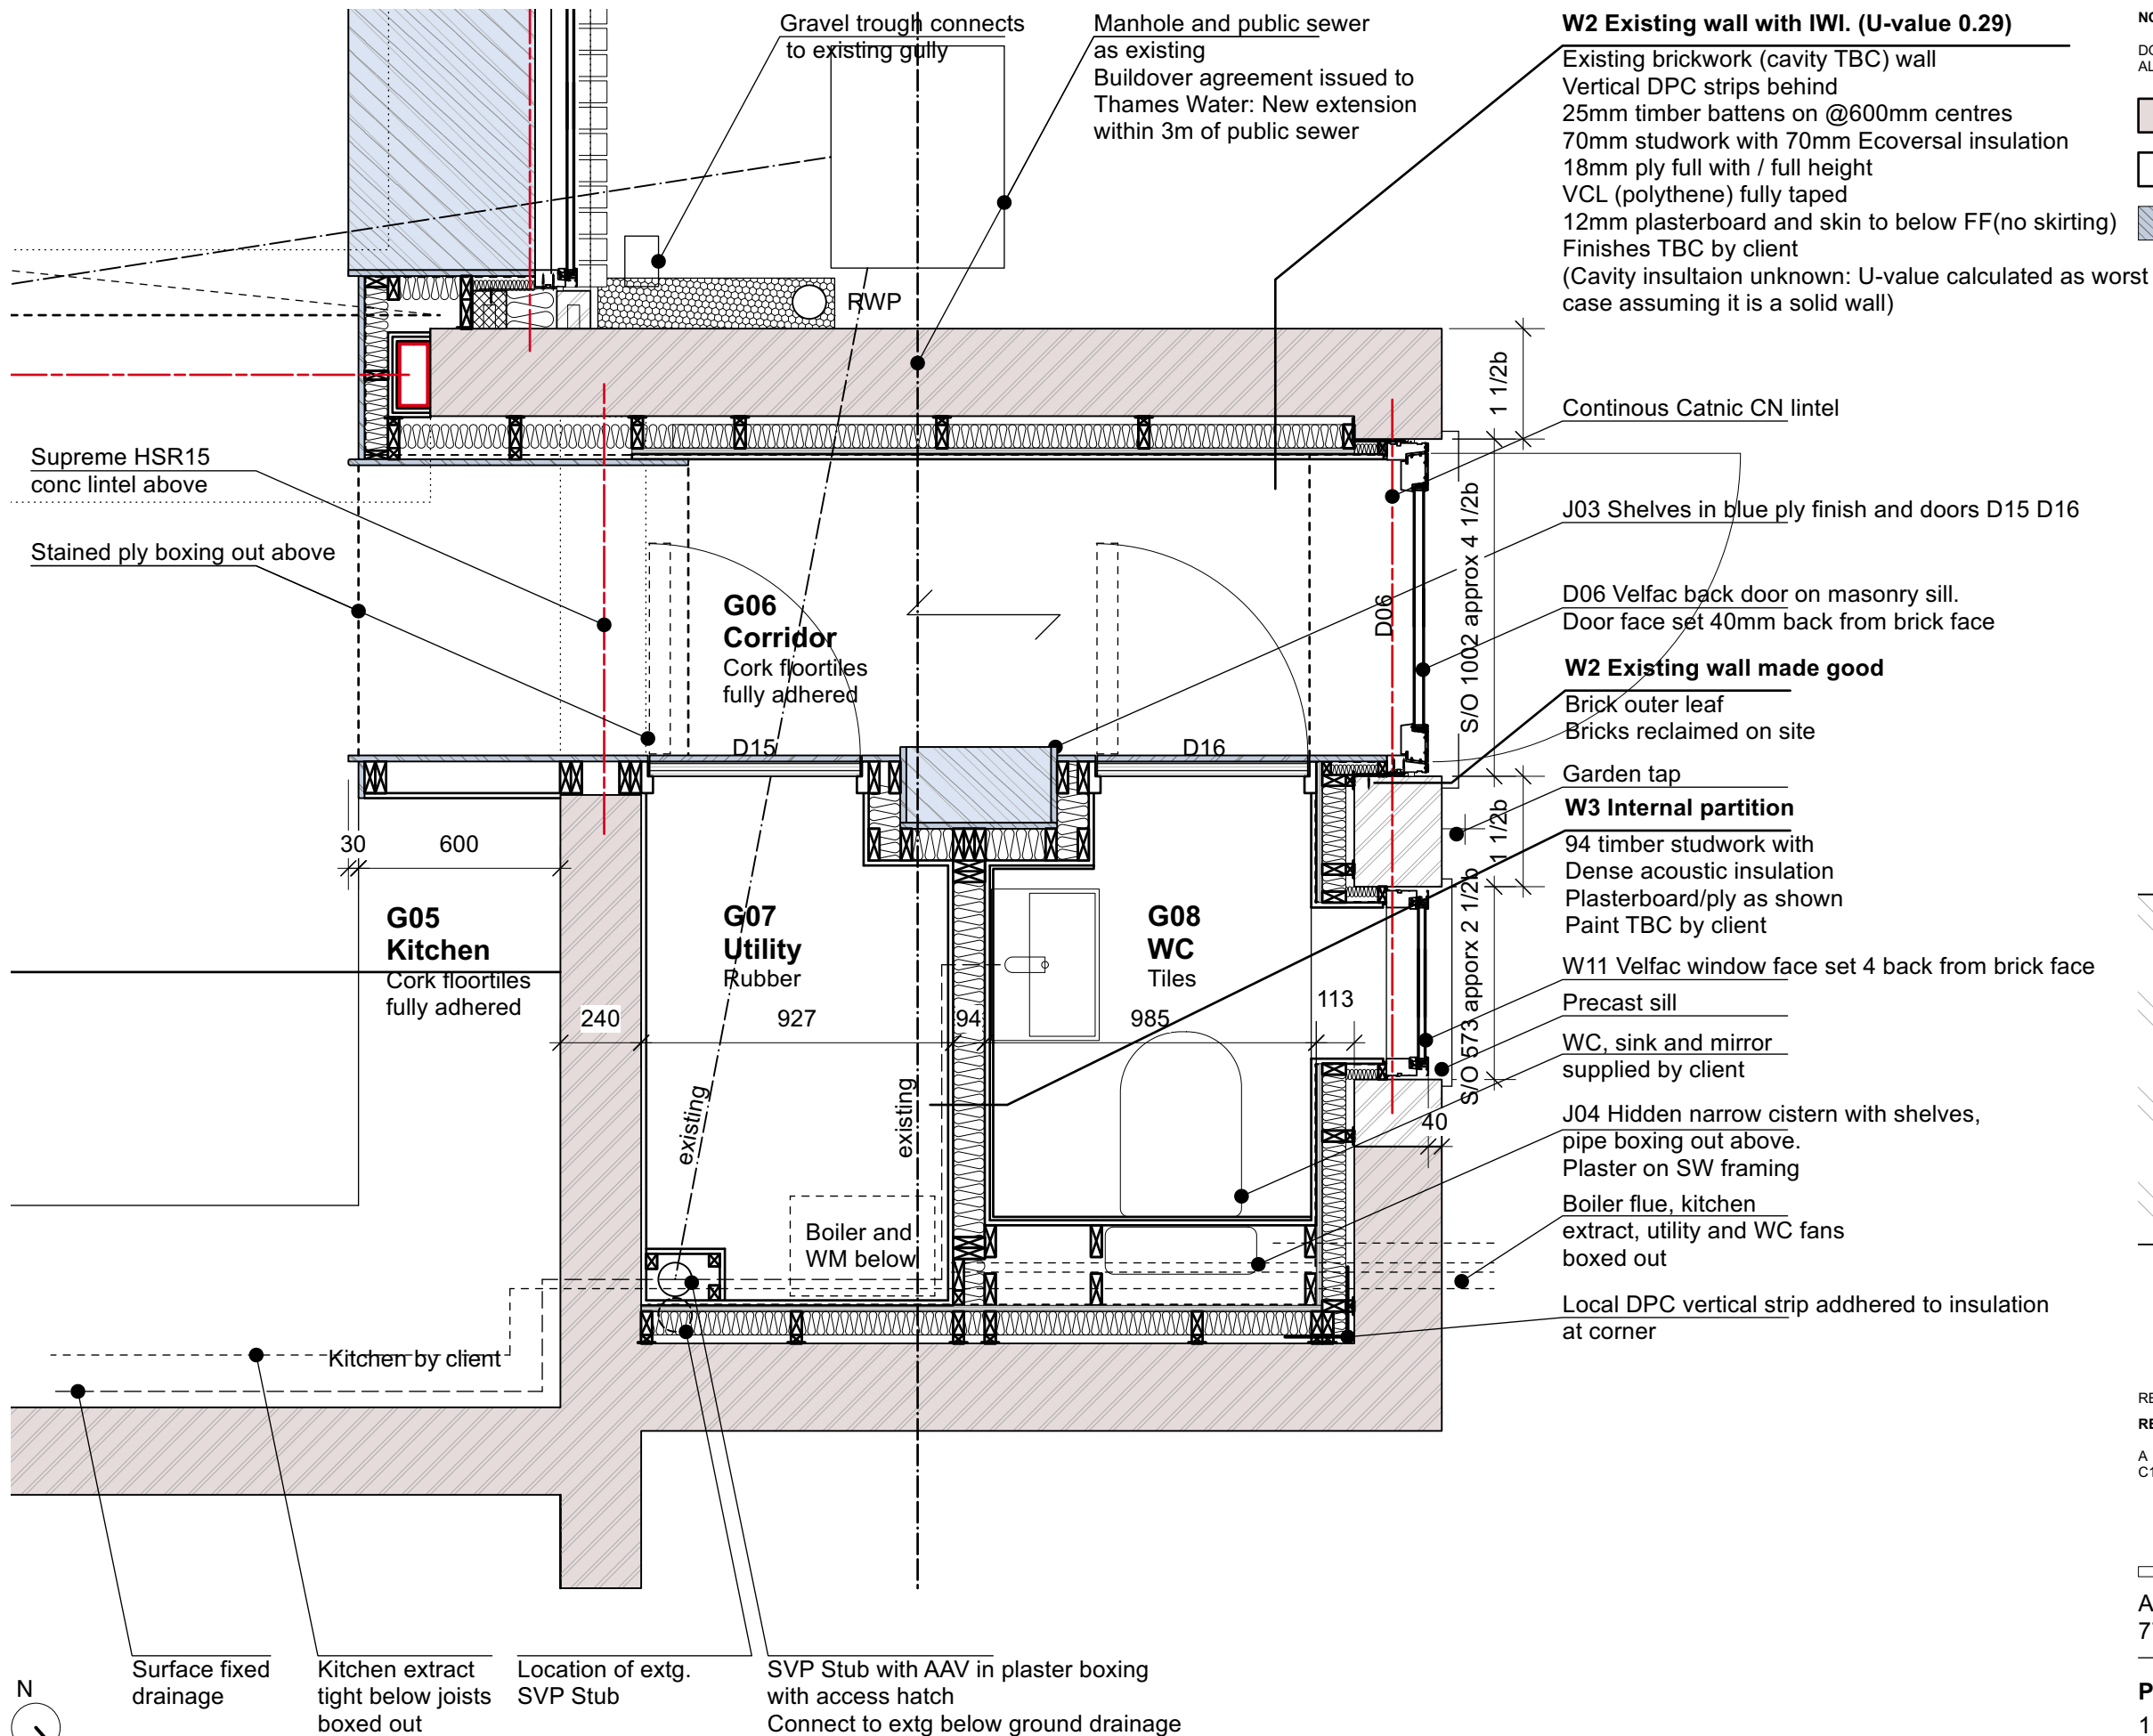

REFER TO SE DRAWINGS

REVISIONS

A 211201 FIRST DRAFT TO SE
C1 220128 CONSTRUCTION ISSUE

0.5 1 1.5m

ANNA GAVRIELIDES
77 WINCHELSEA ROAD

PROPOSED
1:20 and 1:5 @ A3

092-722
REV C1

092 - Proposed Ground floor plan - Utility and WC