


- NOTES**
- DO NOT SCALE FROM THIS DRAWING
ALL DIMENSIONS TO BE VERIFIED ON SITE
- Existing walls
- Proposed new walls
- Stained ply cladding/joinery
- Spotlight
- Double switched socket
- BT/data socket
- Sower supply spur
- Shaver socket
- Light switch
- 2 way light switch
- Recessed downlight
- LED striplight
- Recessed chanel TBC
- Wall light
- Exact position of all light fittings, switches and sockets to be confirmed on site at first fix.
- Socket location TBC by client.

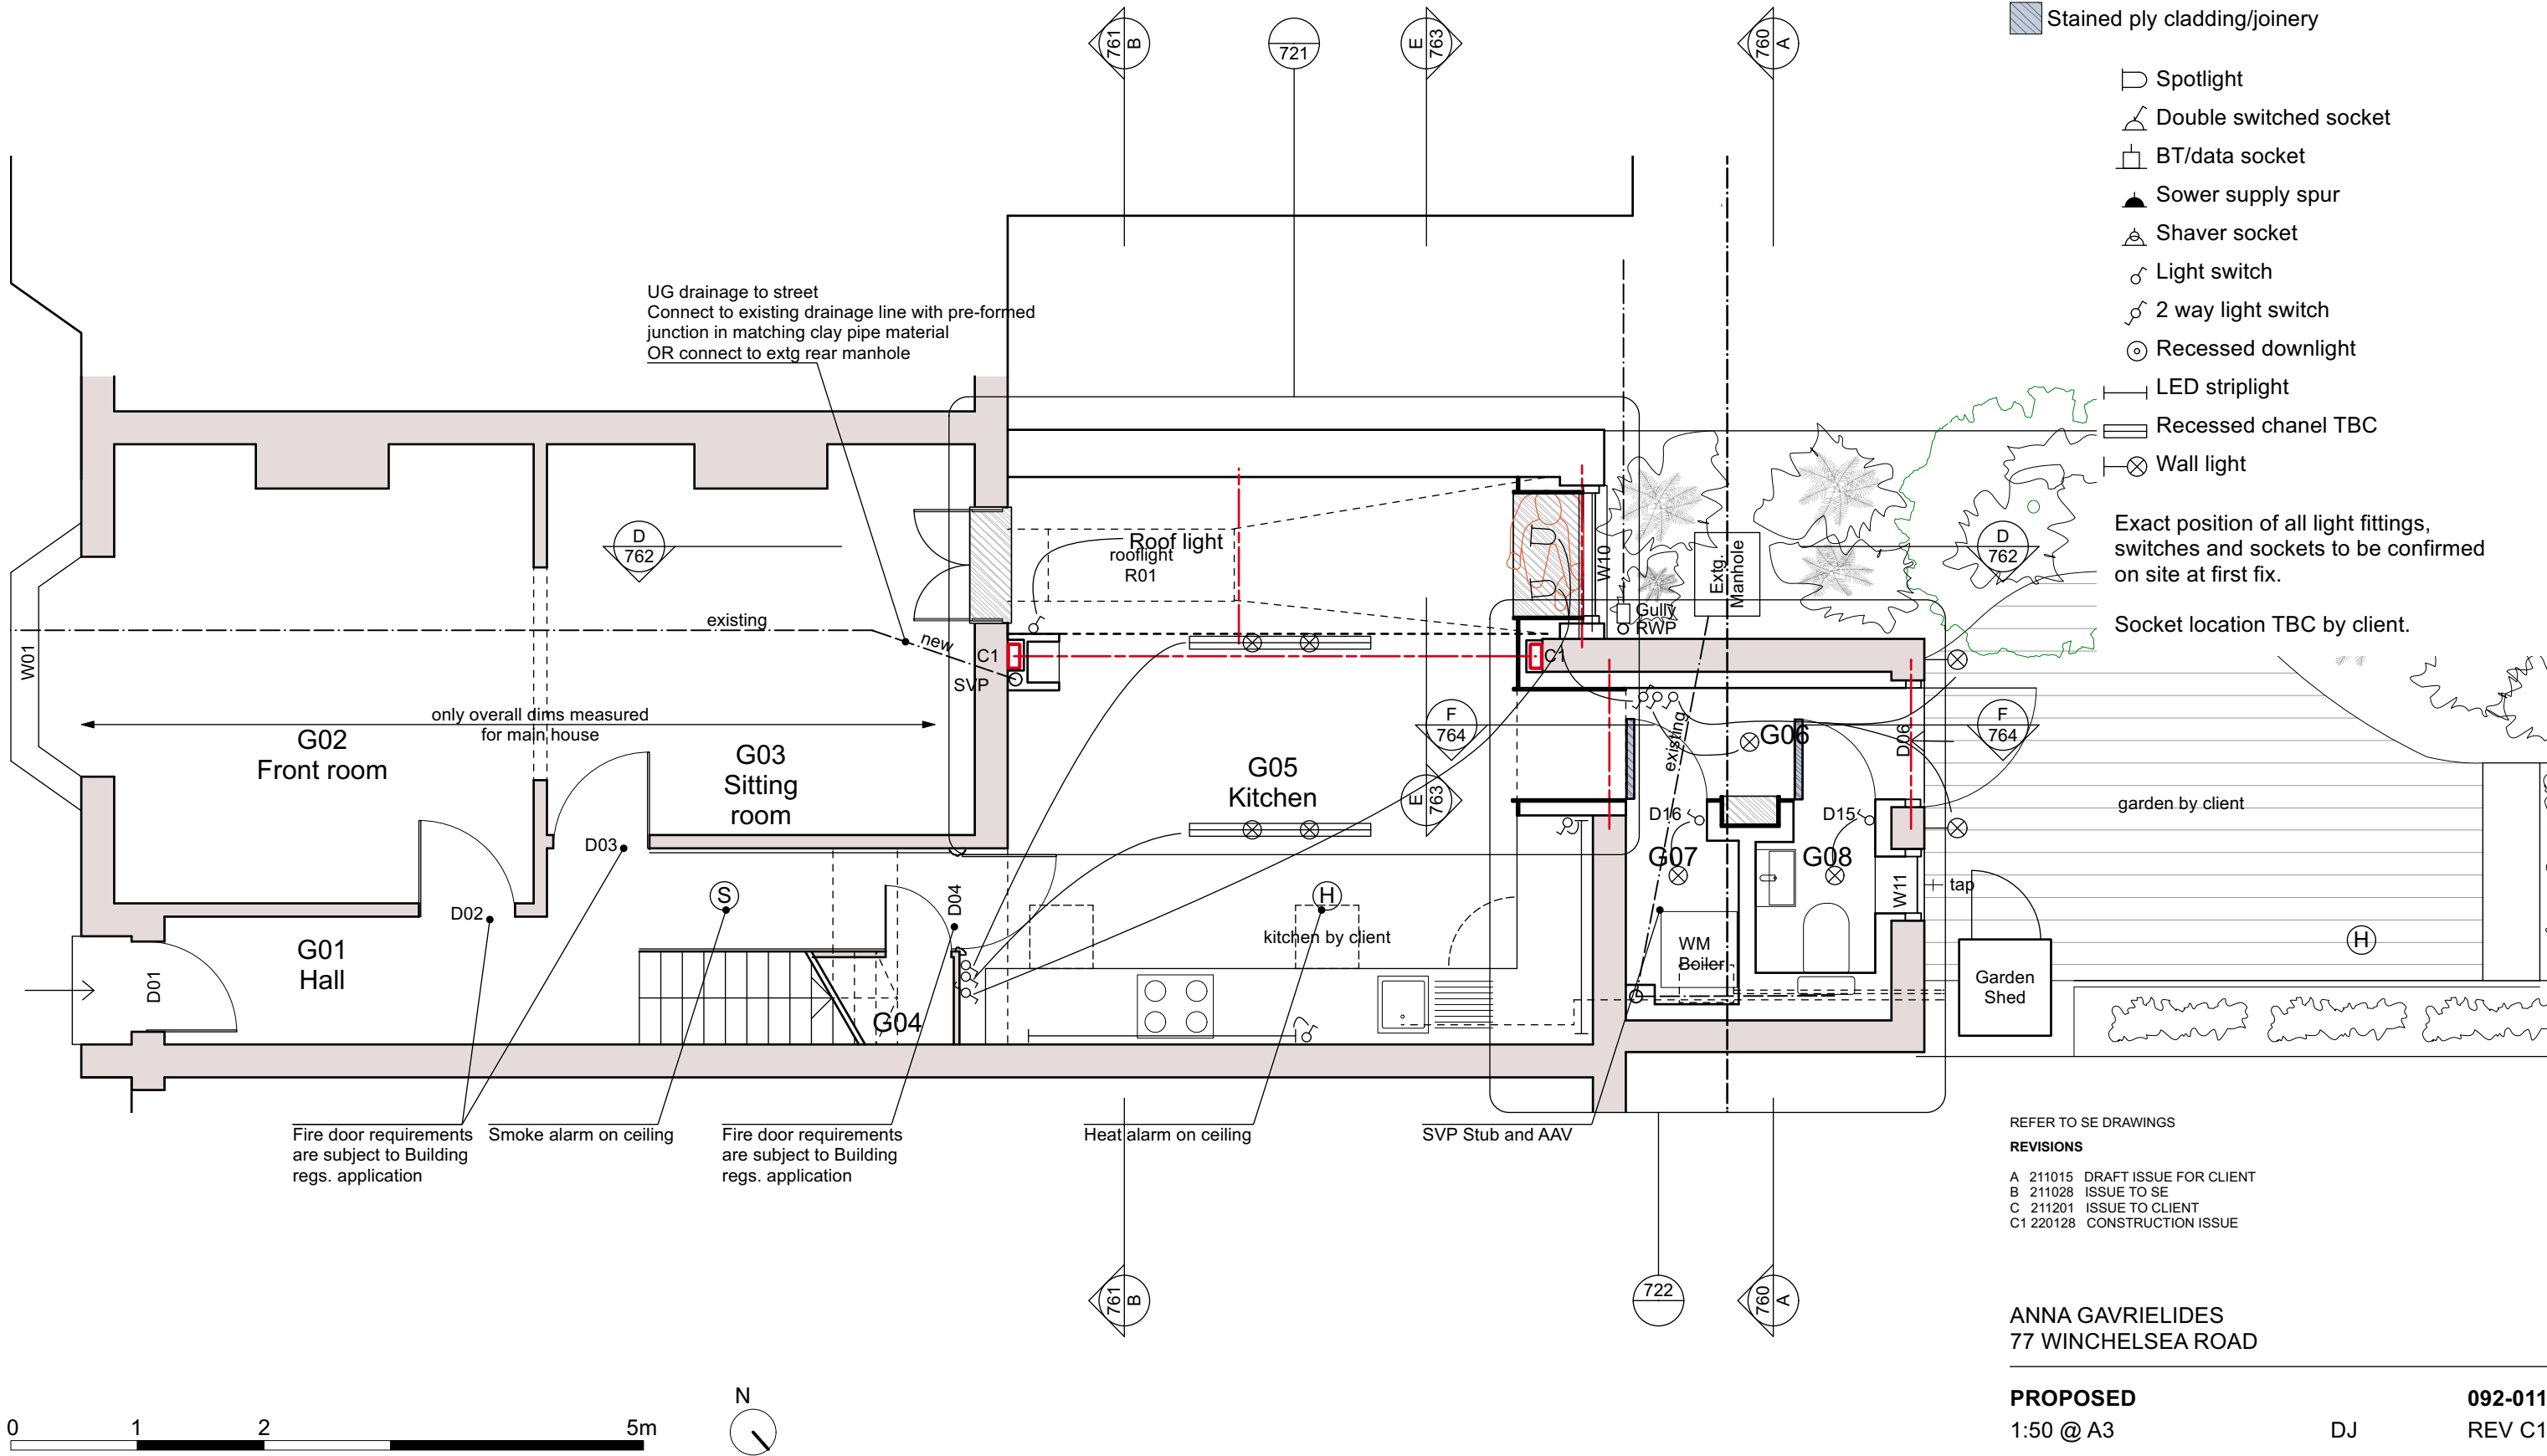

092 - Proposed Ground floor plan