


W1 Blockwork Wall (U-value 0.14)

10mm white painted 2 coat sand and cement render
100mm medium density blockwork
10mm cavity
140mm Ecotherm Ecocavity Full Fill insulation
(Note: has interlocking edges, might need pre order)
add cavity ties every 450 vertically and 900 horizontally
100mm medium density blockwork
12mm plasterboard and skim. Paint colour TBC by client

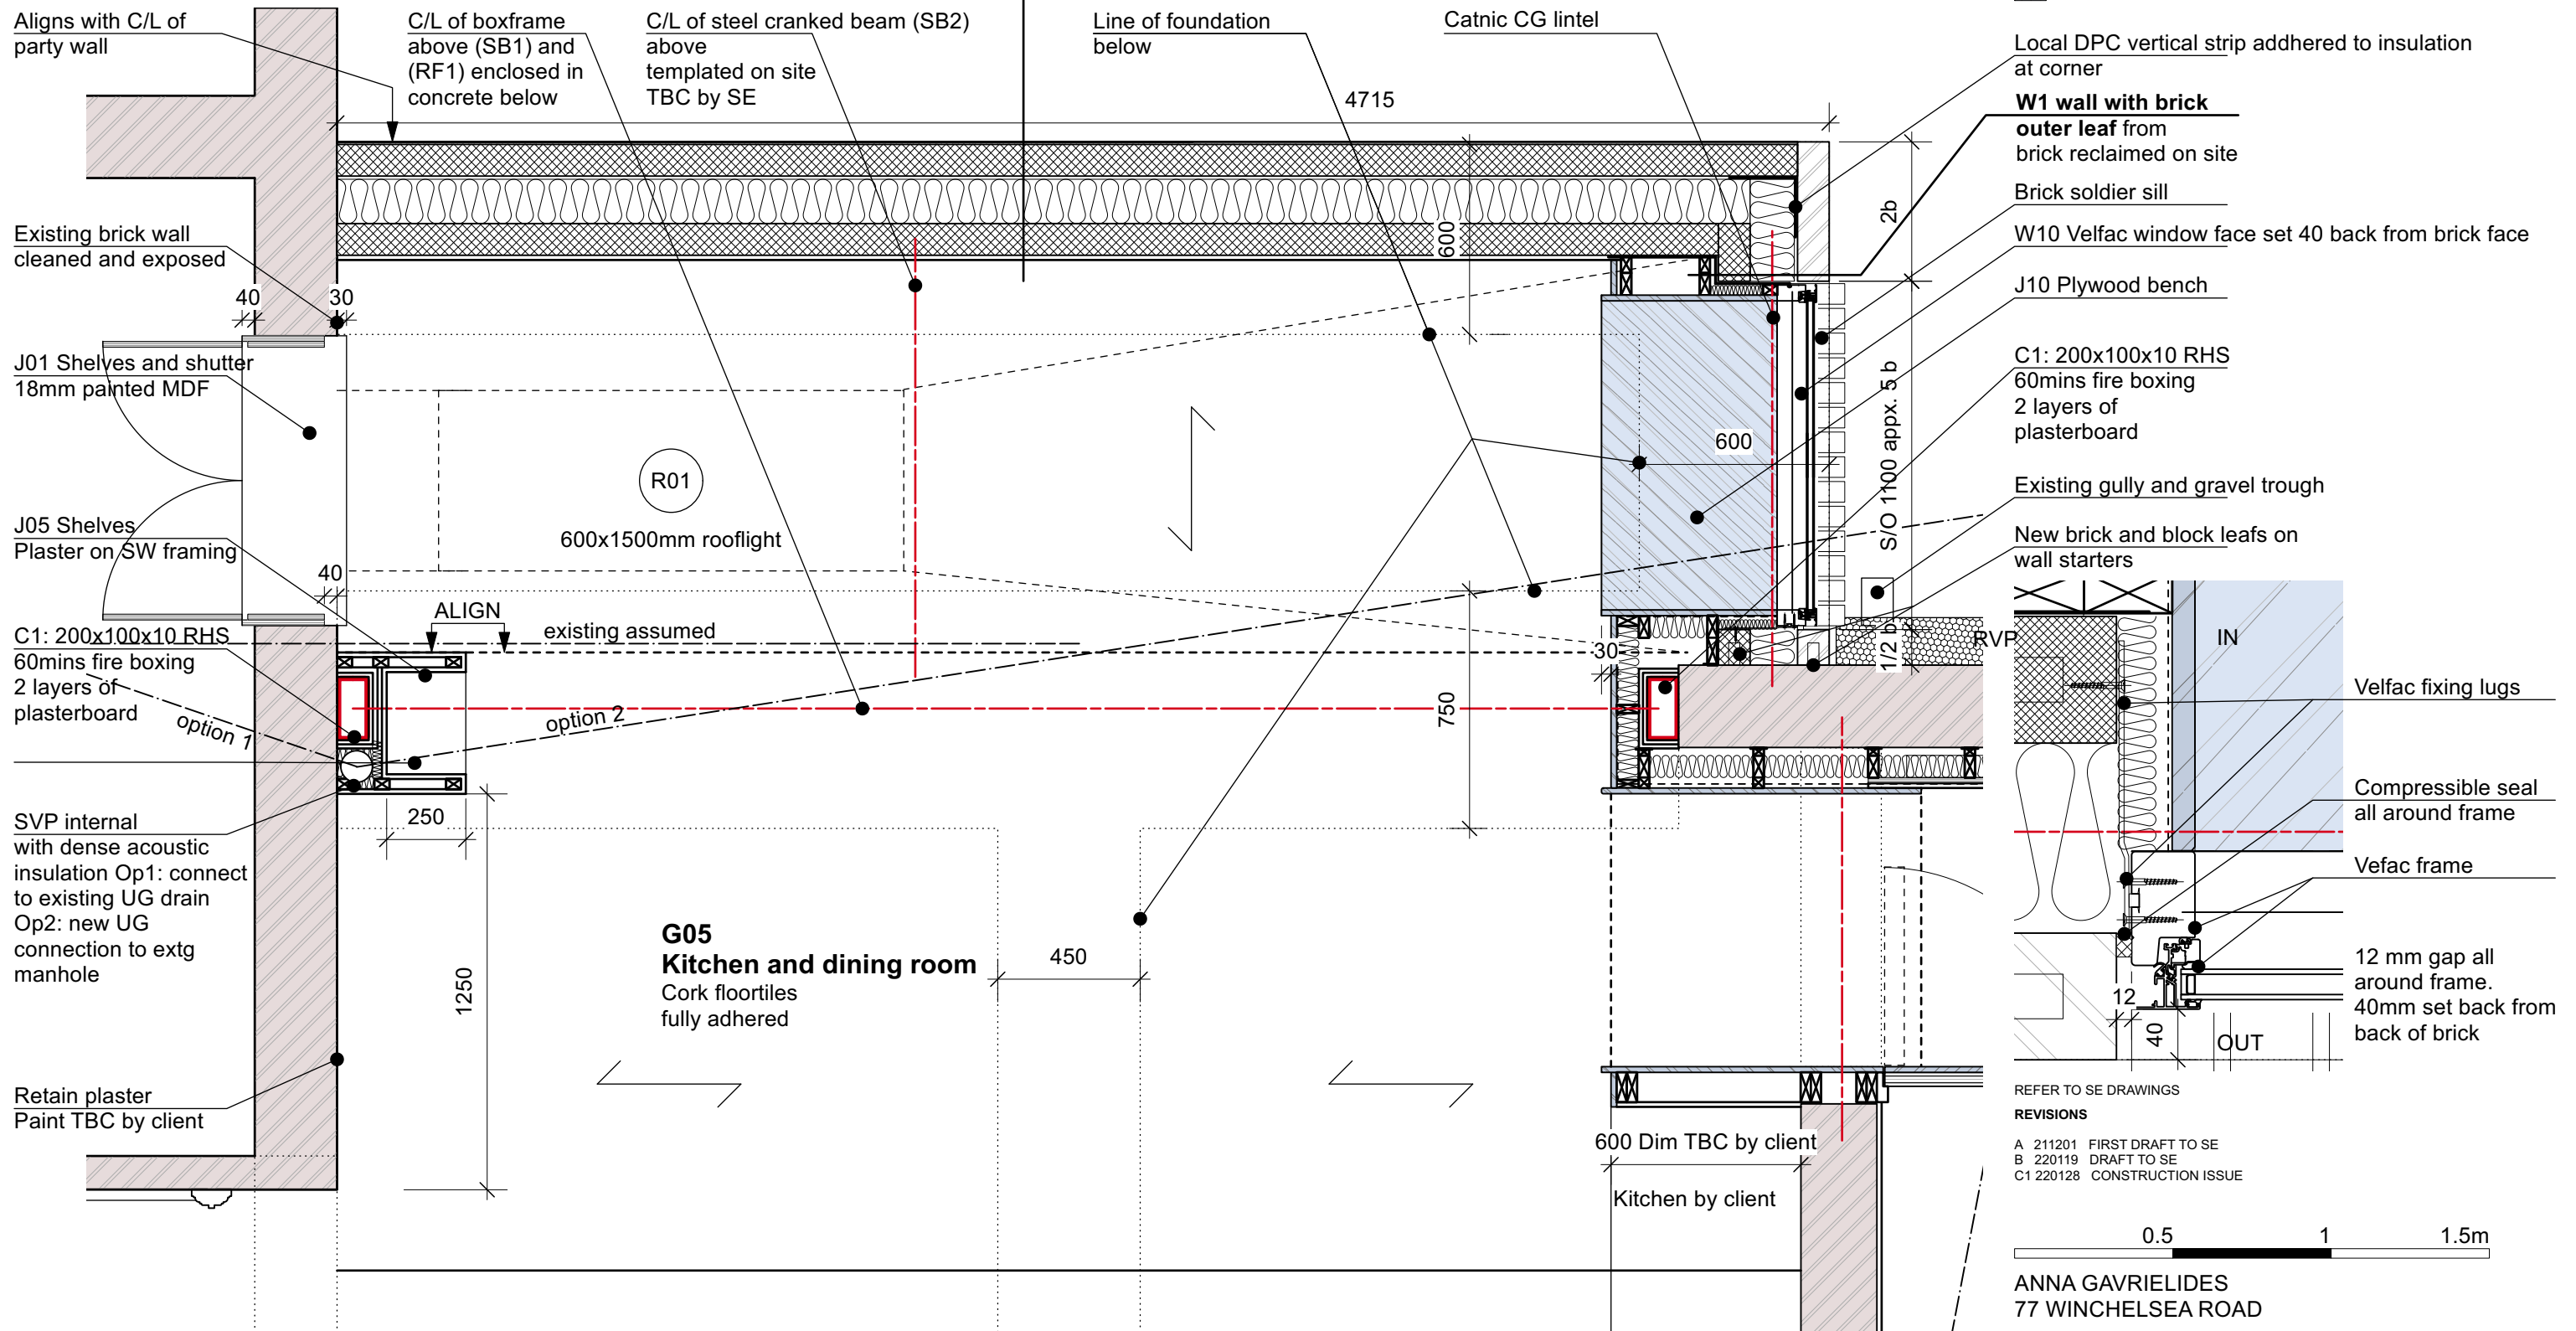

092 - Proposed Ground floor plan - Kitchen

PROPOSED 1:20 and 1:5 @ A3

DJ

092-721 REV C1

Mills Power Architecture

www.millspower.com 020 8444 1699

10 Aumonier Mews London N2 9FA