


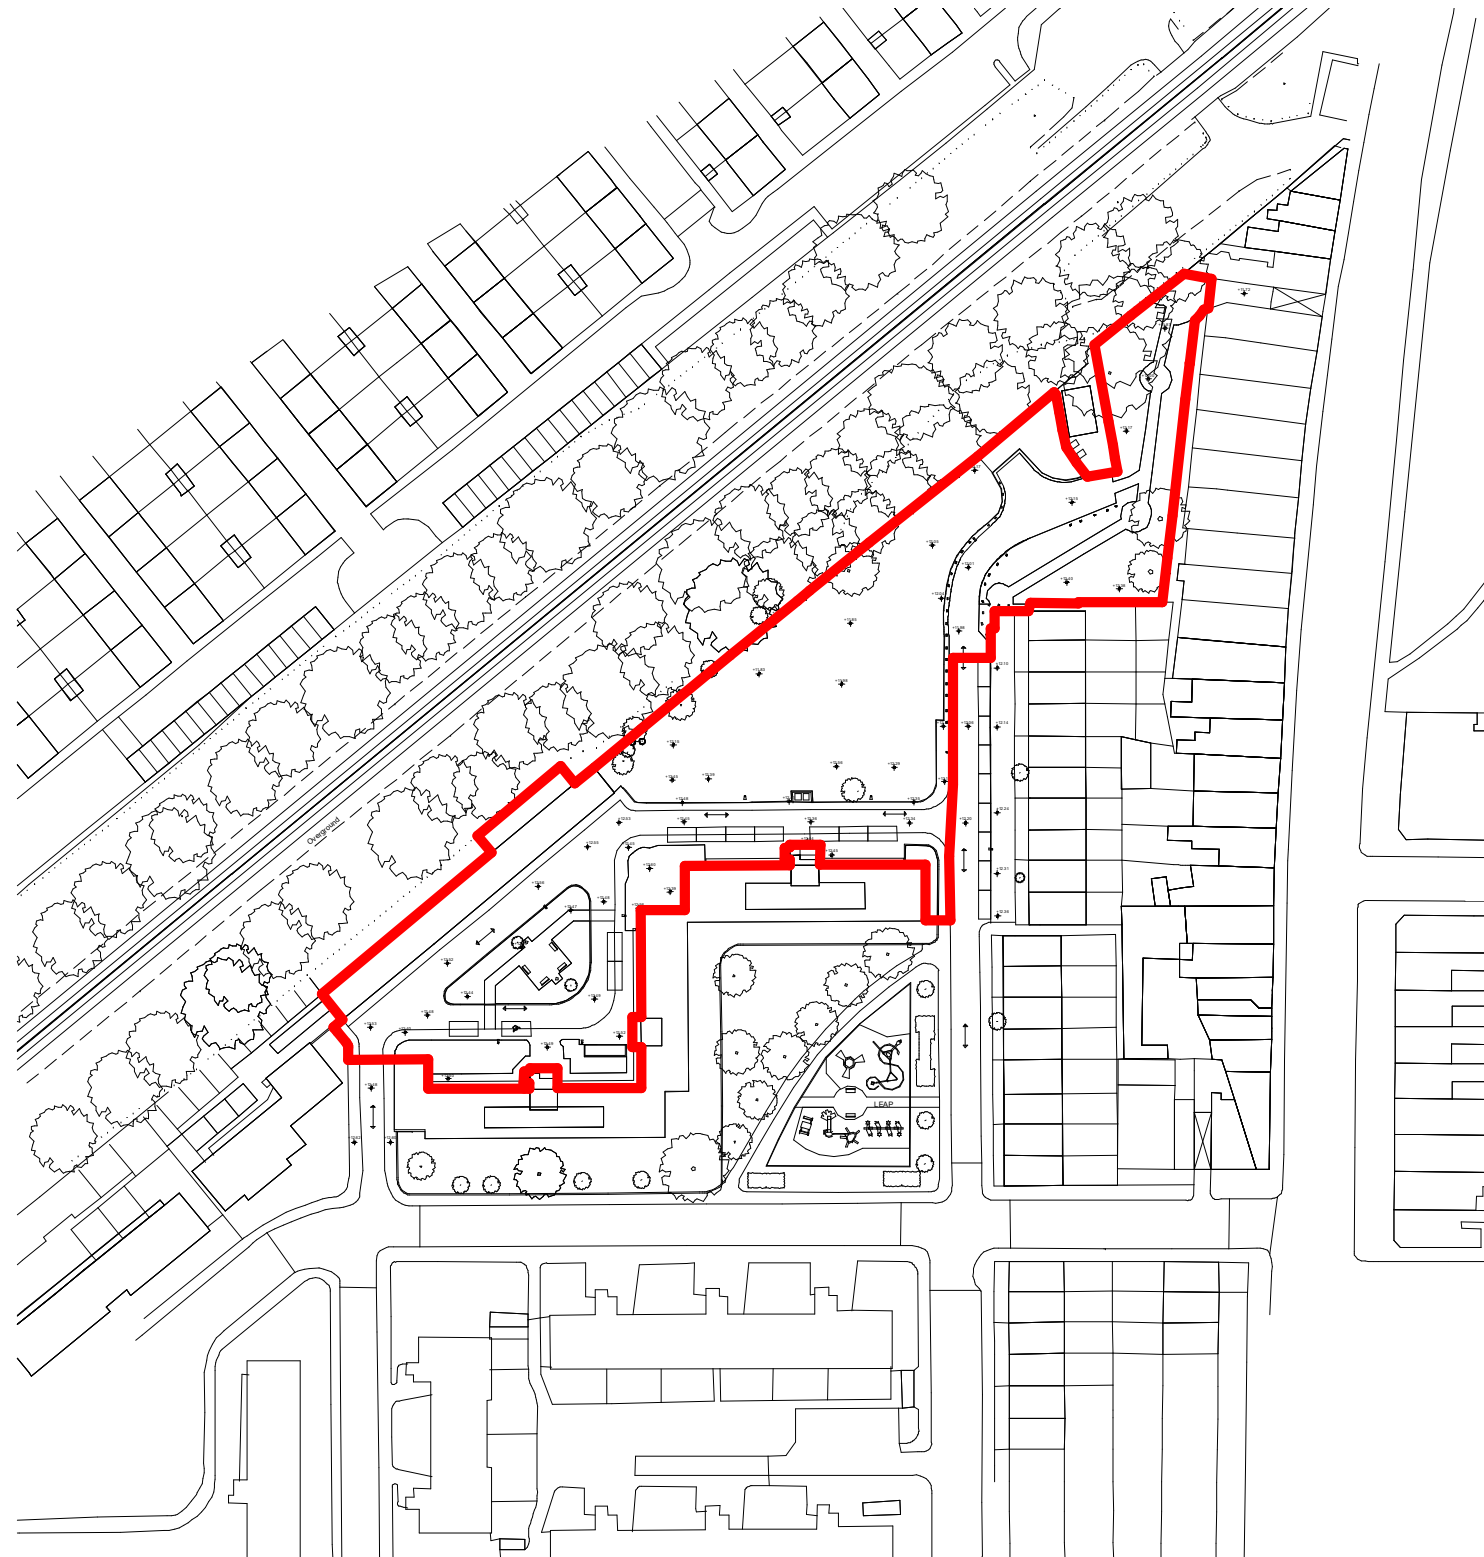

SITE LOCATION PLAN
Scale 1:1250

Copyright reserved

All dimensions to be checked on site before work commences. Figured dimensions to be taken in preference to scaled dimensions. If in doubt please ask.

— Site Boundary Line



C1	Issued for Construction	20/01/23
P1	First Issue	11/05/22
Revision	Description	Date

STATUS
Preliminary
PROJECT
Remington Road
DRAWING
Site Location Plan

DRAWN BY	CHECKED BY	DATE
LB	CB	May 2022
SCALE (@ A3)	PROJECT NUMBER	
As indicated		
DRAWING NUMBER	REV	
RER - DAR - XX - XX - DR - A - 0112	C1	
Project Identifier	Originator	Revision



Delta Architects
1 Batemans Row
London
EC2A 3HH
T 020 7613 5702