
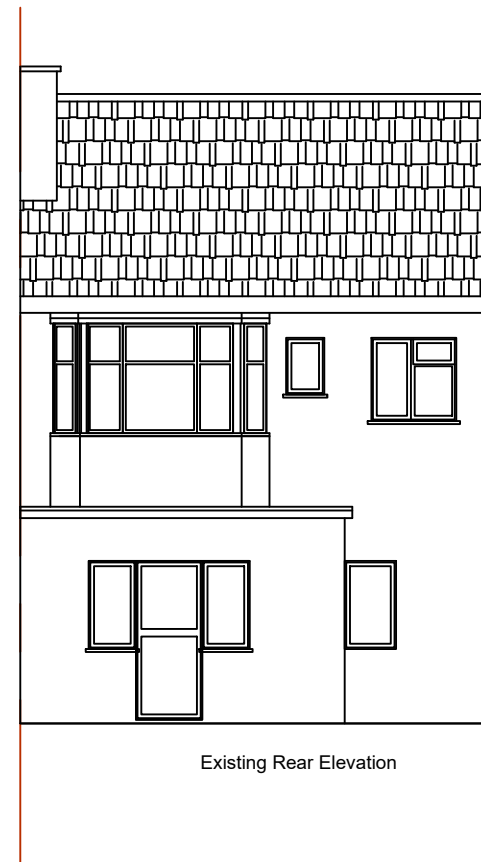
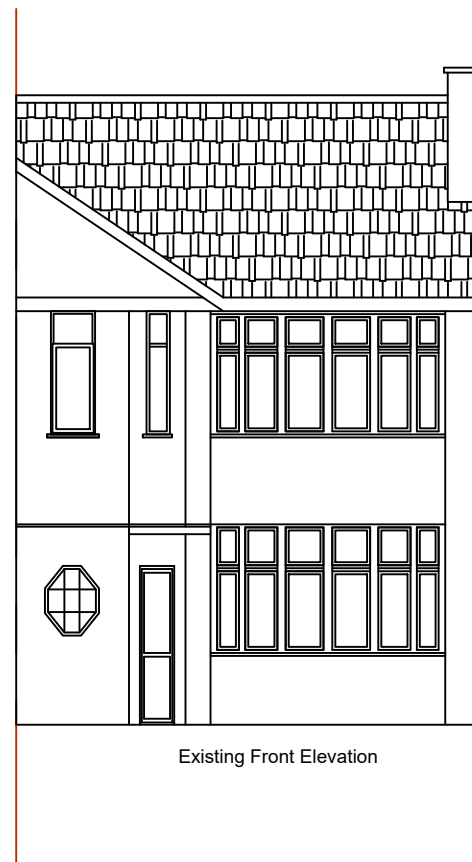


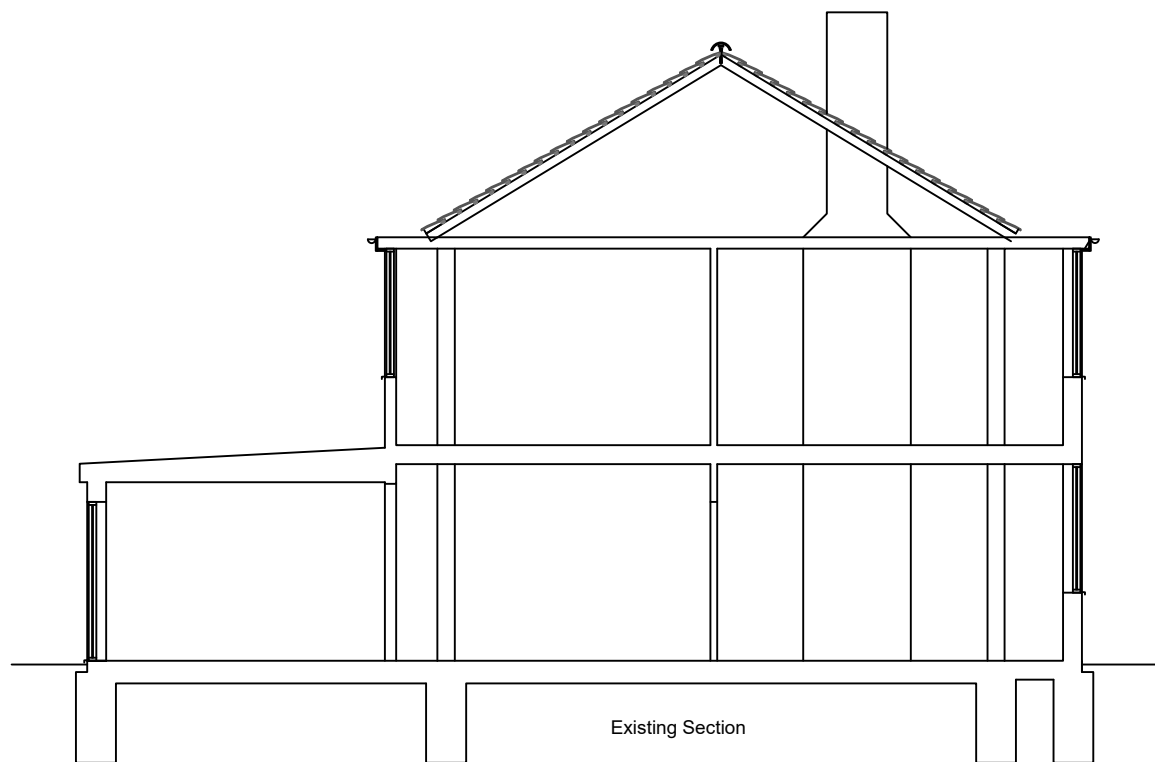

WELL DESIGNS

1B Braydon Road
London N16 5QD
020 35149817 M: 07506924401
E: info@welldesigns.co.uk

0 5M

PROJECT: 29 Riverside Road
London N15 6DA

TITLE: EXISTING SECTION AND ELEVATIONS

DATE: 19.07.23

DWG NO: 02

REV:

SCALE: 1:100 At A3

ALL DIMENSIONS TO BE CHECKED ON SITE