



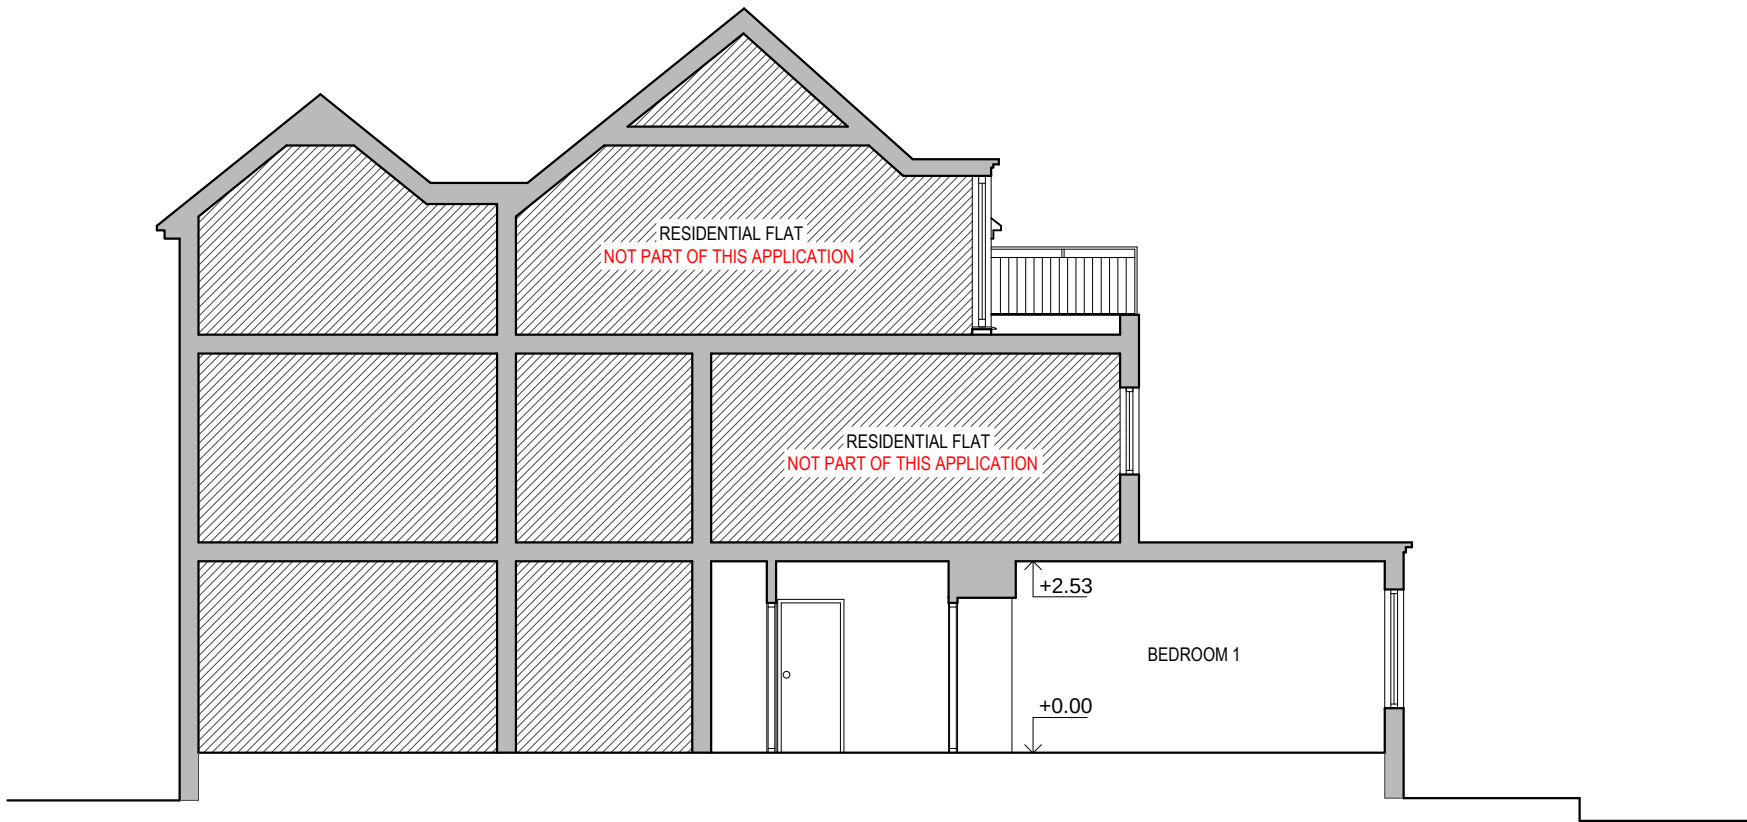

EXISTING SECTION A-A

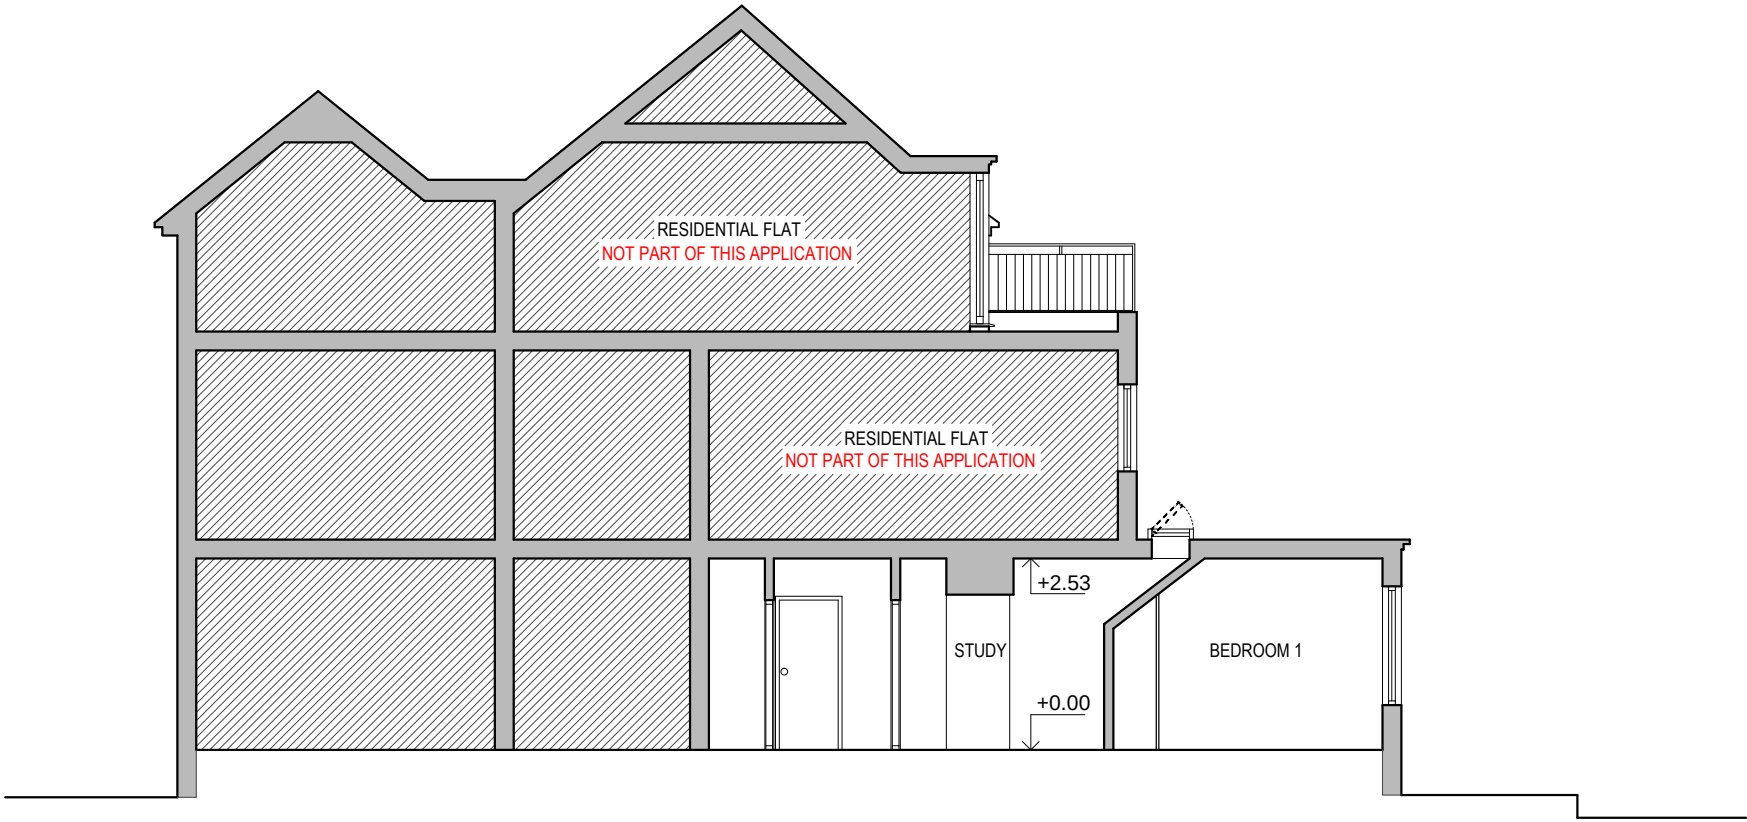

PROPOSED SECTION A-A



NOTES: ALL FIGURED DIMENSIONS TO BE CHECKED ON SITE PRIOR TO CONSTRUCTION.  
ALL COPYRIGHT RESERVED.

VG ARCA Designs  
52 Russell Road,  
London, E4 8HB  
Email: info@vgarcadesigns.co.uk

Project  
9a Langdon Park Road,  
London, N6 5PS

Drawing  
INSTALLATION OF ROOFLIGHT AT REAR AND  
REPLACEMENT OF FRONT ENTRANCE DOOR

Title  
Existing & Proposed Section A-A

Drawing Status FOR PLANNING

|                     |             |         |                  |
|---------------------|-------------|---------|------------------|
| Scale<br>1:100 @ A3 | Drawn<br>VG | Checked | Date<br>01-06-23 |
|---------------------|-------------|---------|------------------|

|                                 |          |
|---------------------------------|----------|
| Drawing/Job No<br>JUN/MK/23-006 | Revision |
|---------------------------------|----------|