



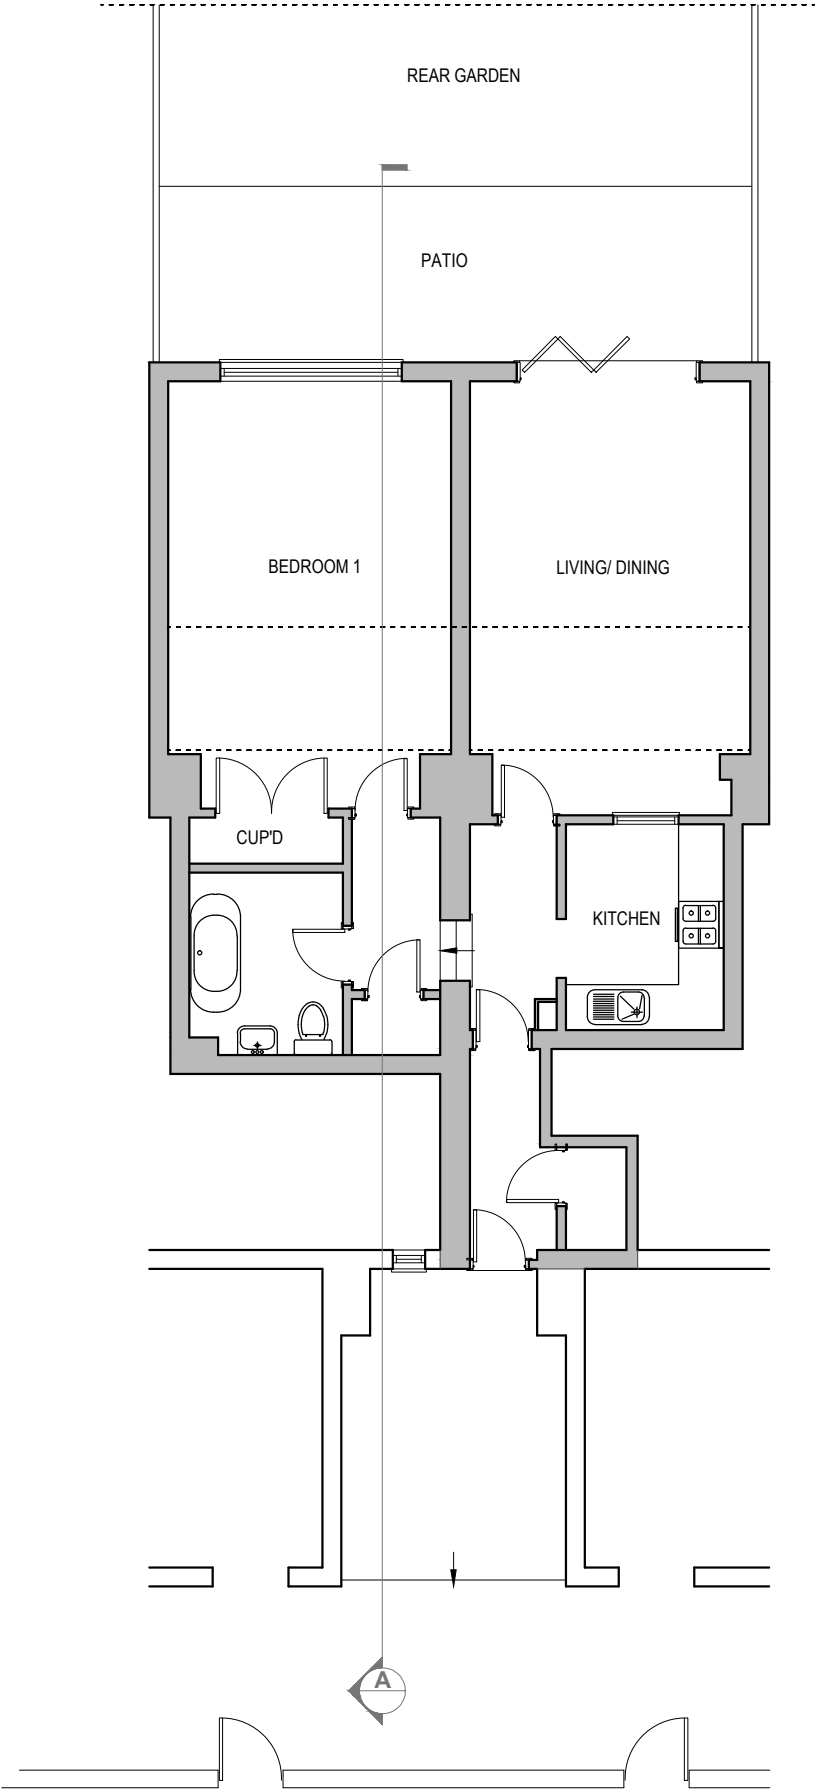

EXISTING GROUND FLOOR

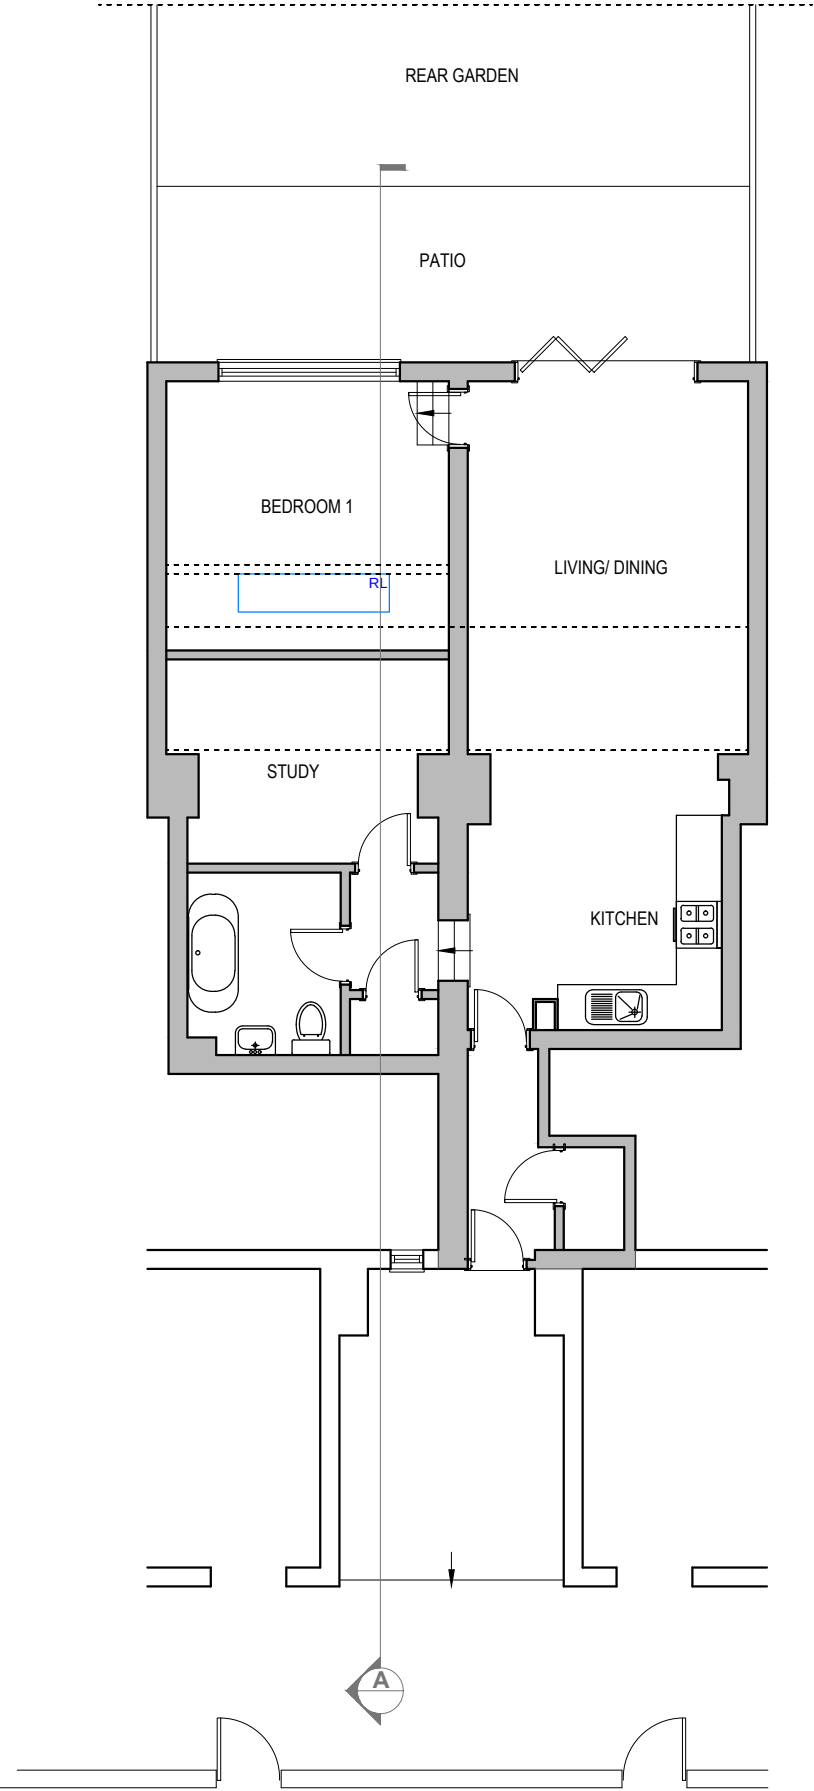

PROPOSED GROUND FLOOR



NOTES: ALL FIGURED DIMENSIONS TO BE CHECKED ON SITE PRIOR TO CONSTRUCTION.
ALL COPYRIGHT RESERVED.

VG ARCA Designs
52 Russell Road,
London, E4 8HB
Email: info@vgarcadesigns.co.uk

Project
9a Langdon Park Road,
London, N6 5PS

Drawing
INSTALLATION OF ROOFLIGHT AT REAR AND
REPLACEMENT OF FRONT ENTRANCE DOOR

Title
Existing & Proposed Ground Floor

Drawing Status FOR PLANNING

Scale 1:100 @ A3	Drawn VG	Checked	Date 01-06-23
---------------------	-------------	---------	------------------

Drawing/Job No JUN/MK/23-003	Revision
---------------------------------	----------