



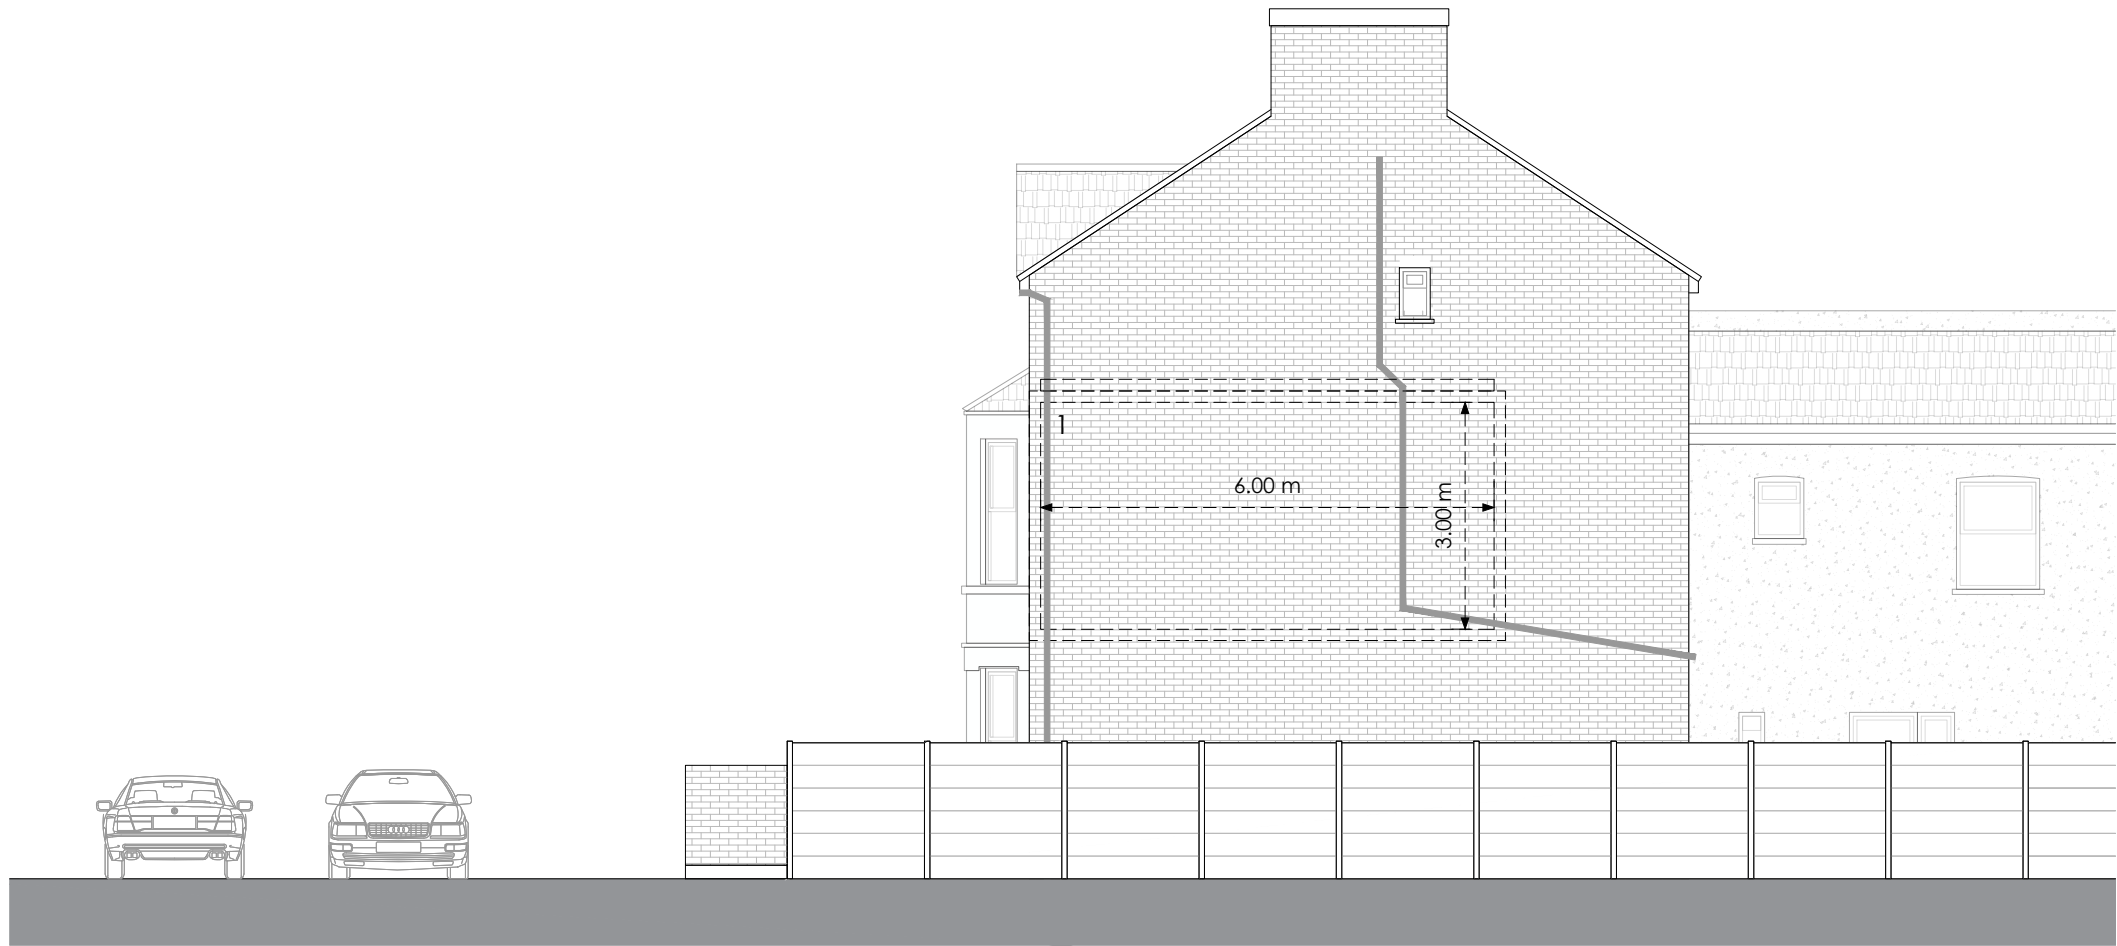


Front

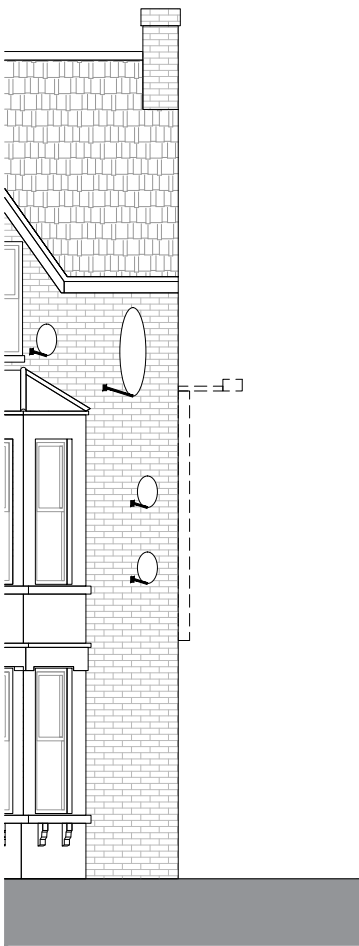


Side

Existing

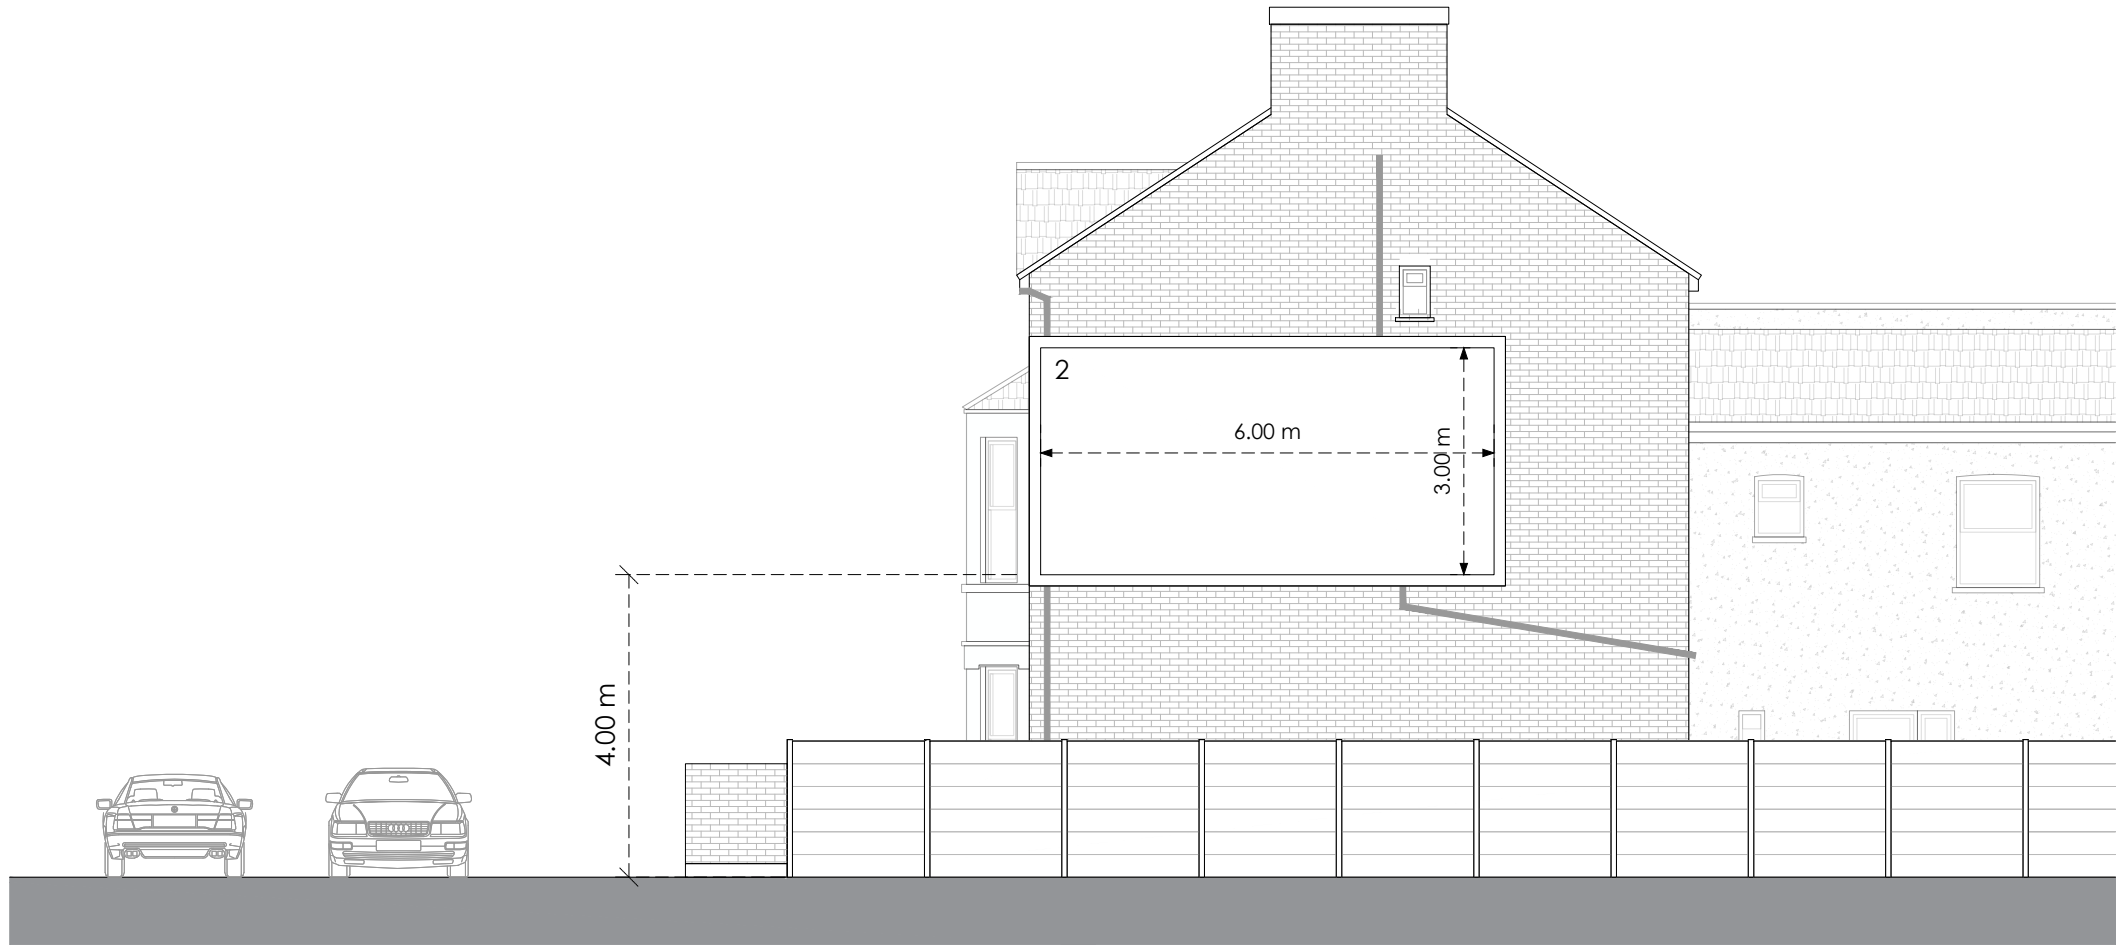

Front

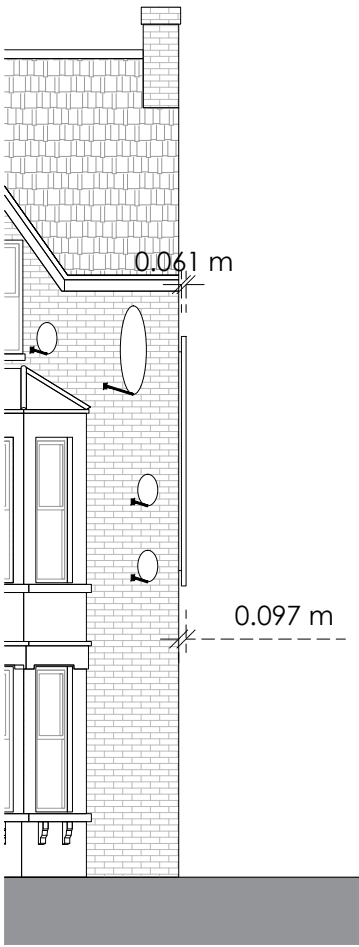

Side

Proposed

0 4m 8m

Title
Existing and Proposed Elevations

Address
479 High Road, Wood Green, London,
N22 8JD

Client

Job No. 011-0114-6070 **Issued** 25/06/23

Scale
1:100 @ A3

- Key**
1. Location of Former Illuminated Advertising Panel
 2. Proposed Digital Display

All information is to be checked on site for accuracy and fit. Only drawings with WD status with the most recent revision are to be used for construction.