



55 SHEPHERDS HILL N6 5QP

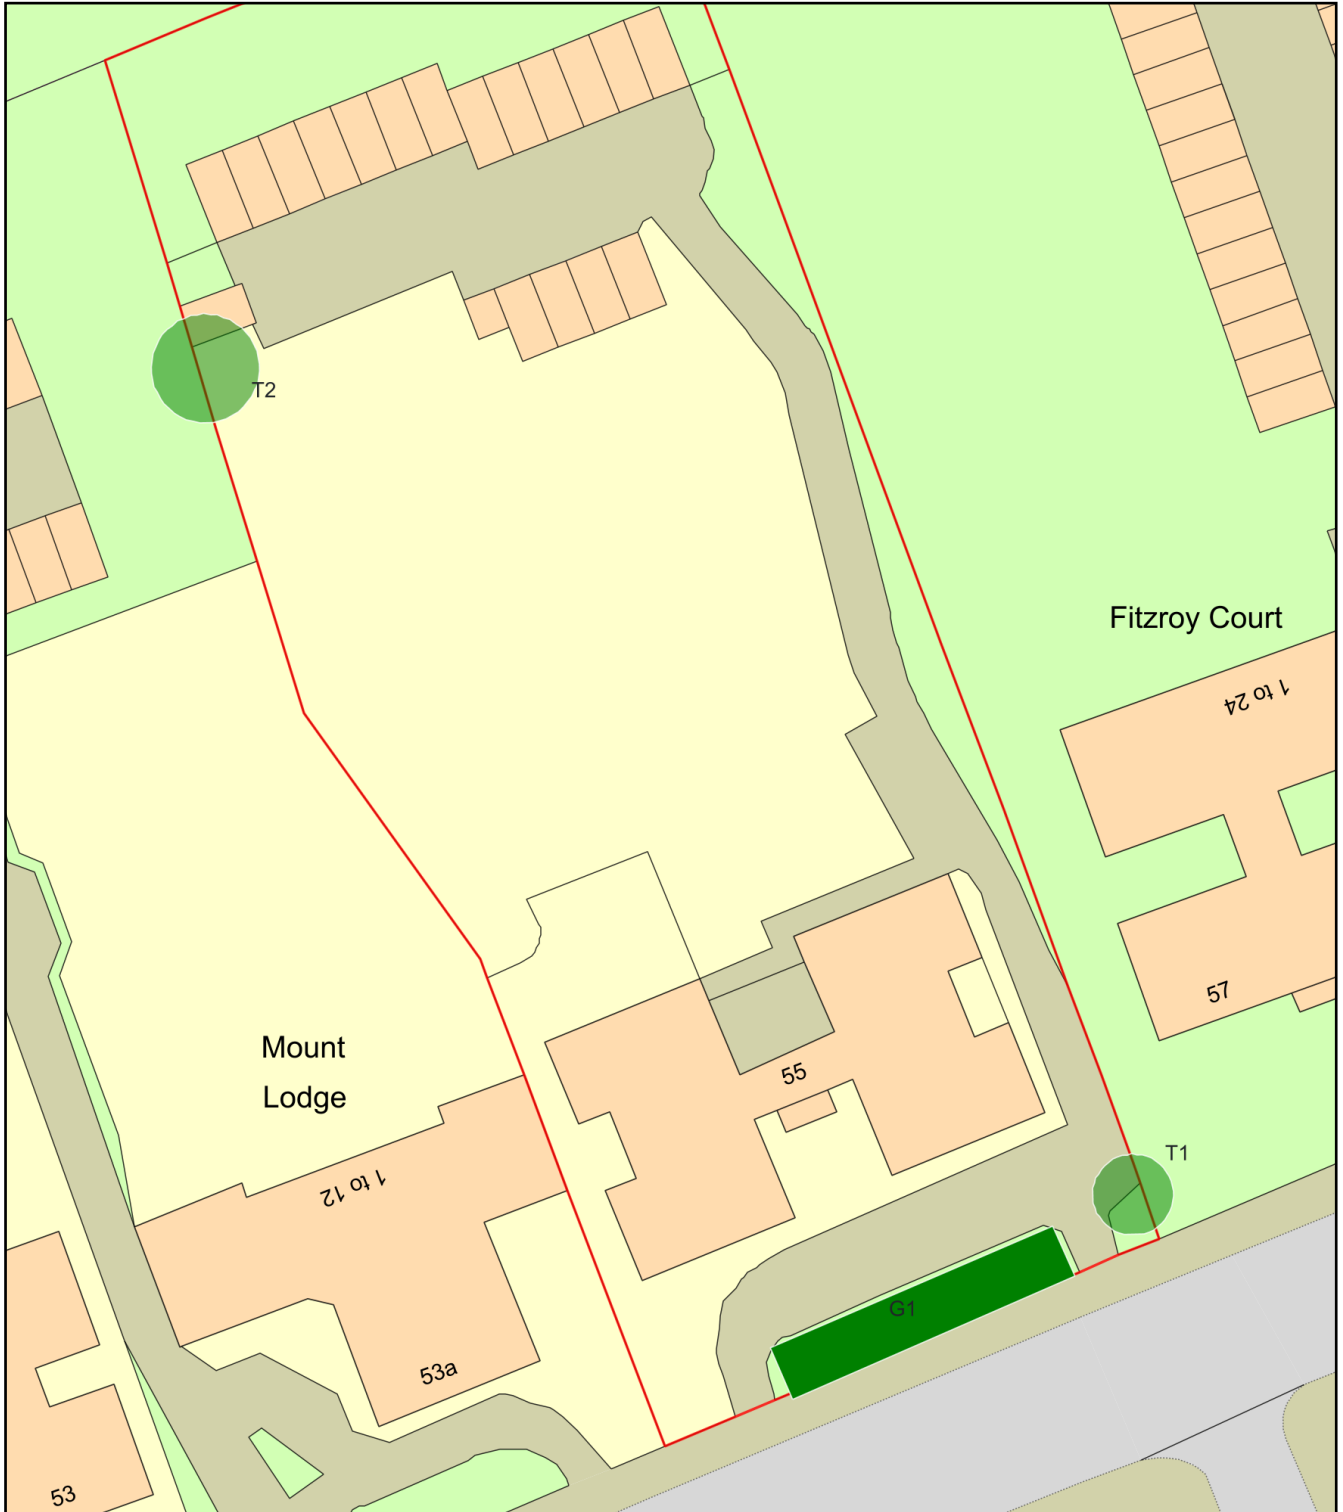

0 20
Metres

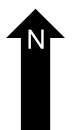

Plan Produced for: L.B. HARINGEY

Date Produced: 31 Jul 2023

Plan Reference Number: TQRQM23212110254704

Scale: 1:500 @ A4