



Copyright This drawing is the property of Maylands Consulting. Its copyright and design content is reserved by them and the drawing is issued on the condition that it is not copied, reproduced, retained or disclosed to any other unauthorised person, either wholly or in part without the consent in writing of Maylands Consulting.

Verify all dimensions on site before commencing any work or preparing any shop drawings. All dimensions are in mm unless otherwise stated. Report any alterations or omissions to the Architect. This drawing incorporates information from other professions. Maylands Consulting cannot accept responsibility for the integrity or accuracy of such information. Any clarification and/or additions that are required appertaining to such information should be sought from the relevant party or their appointed representative.

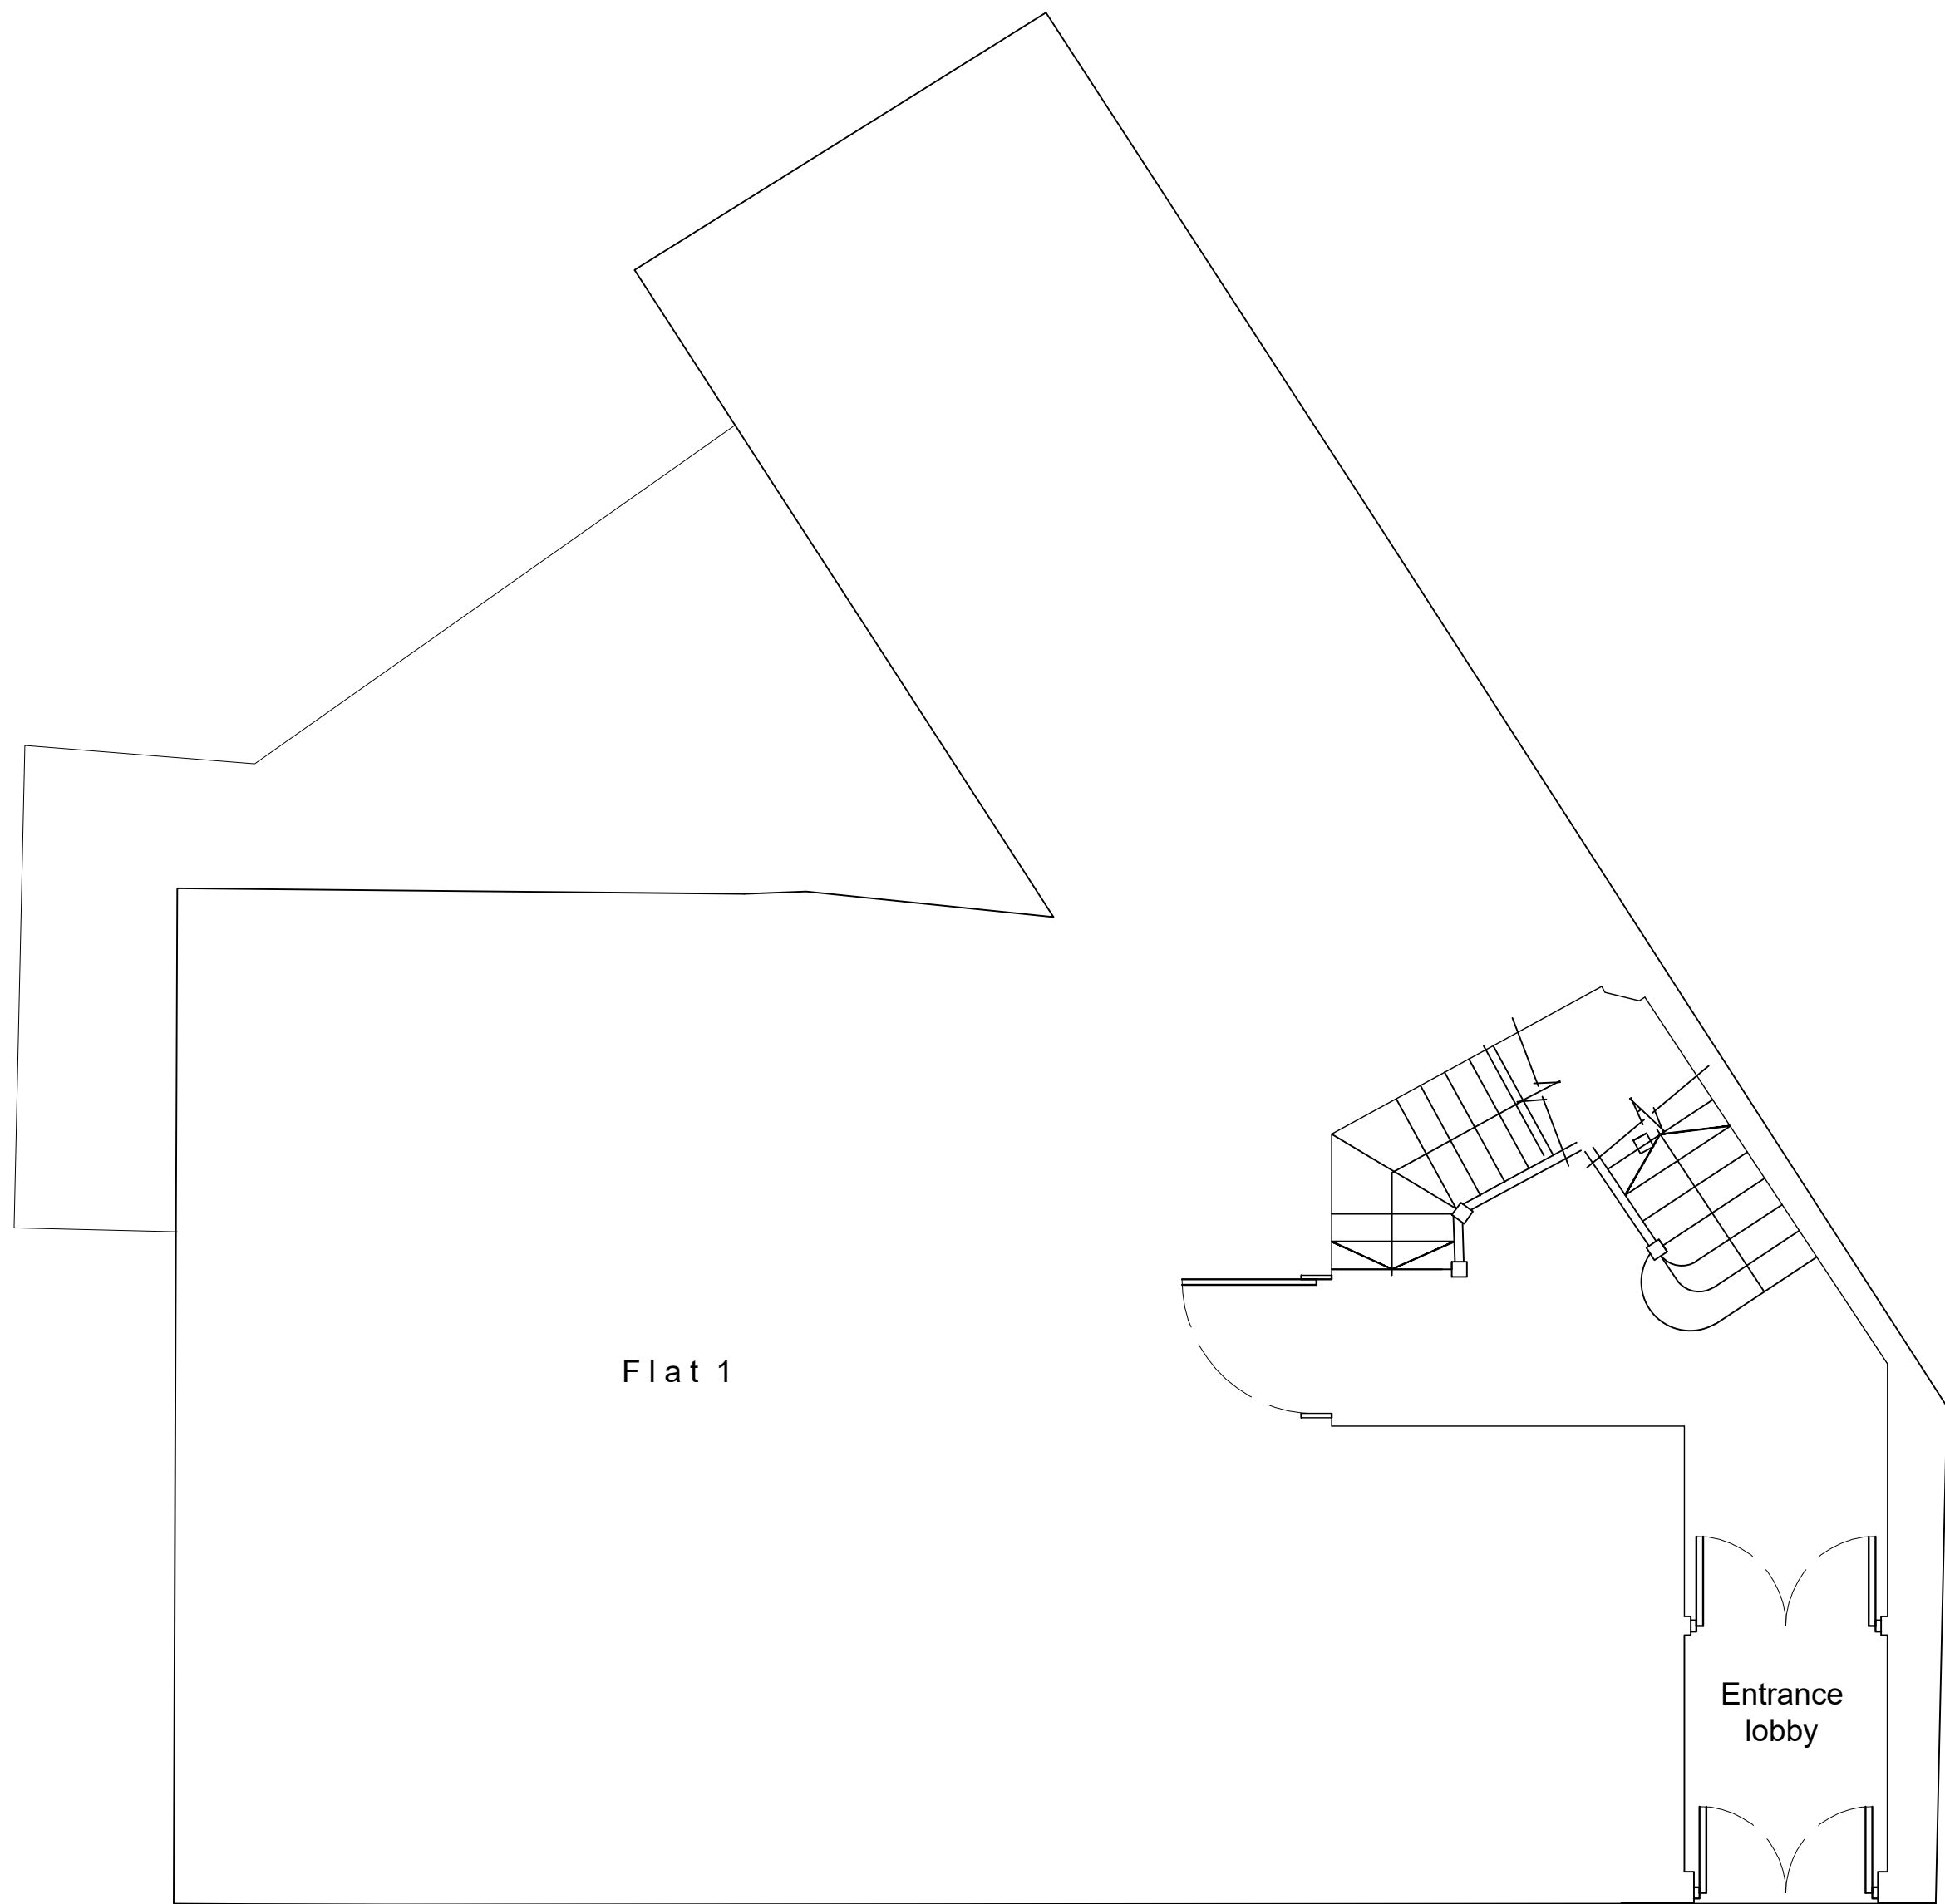

Existing Ground Floor Layout Plan
scale 1:50 @ A1

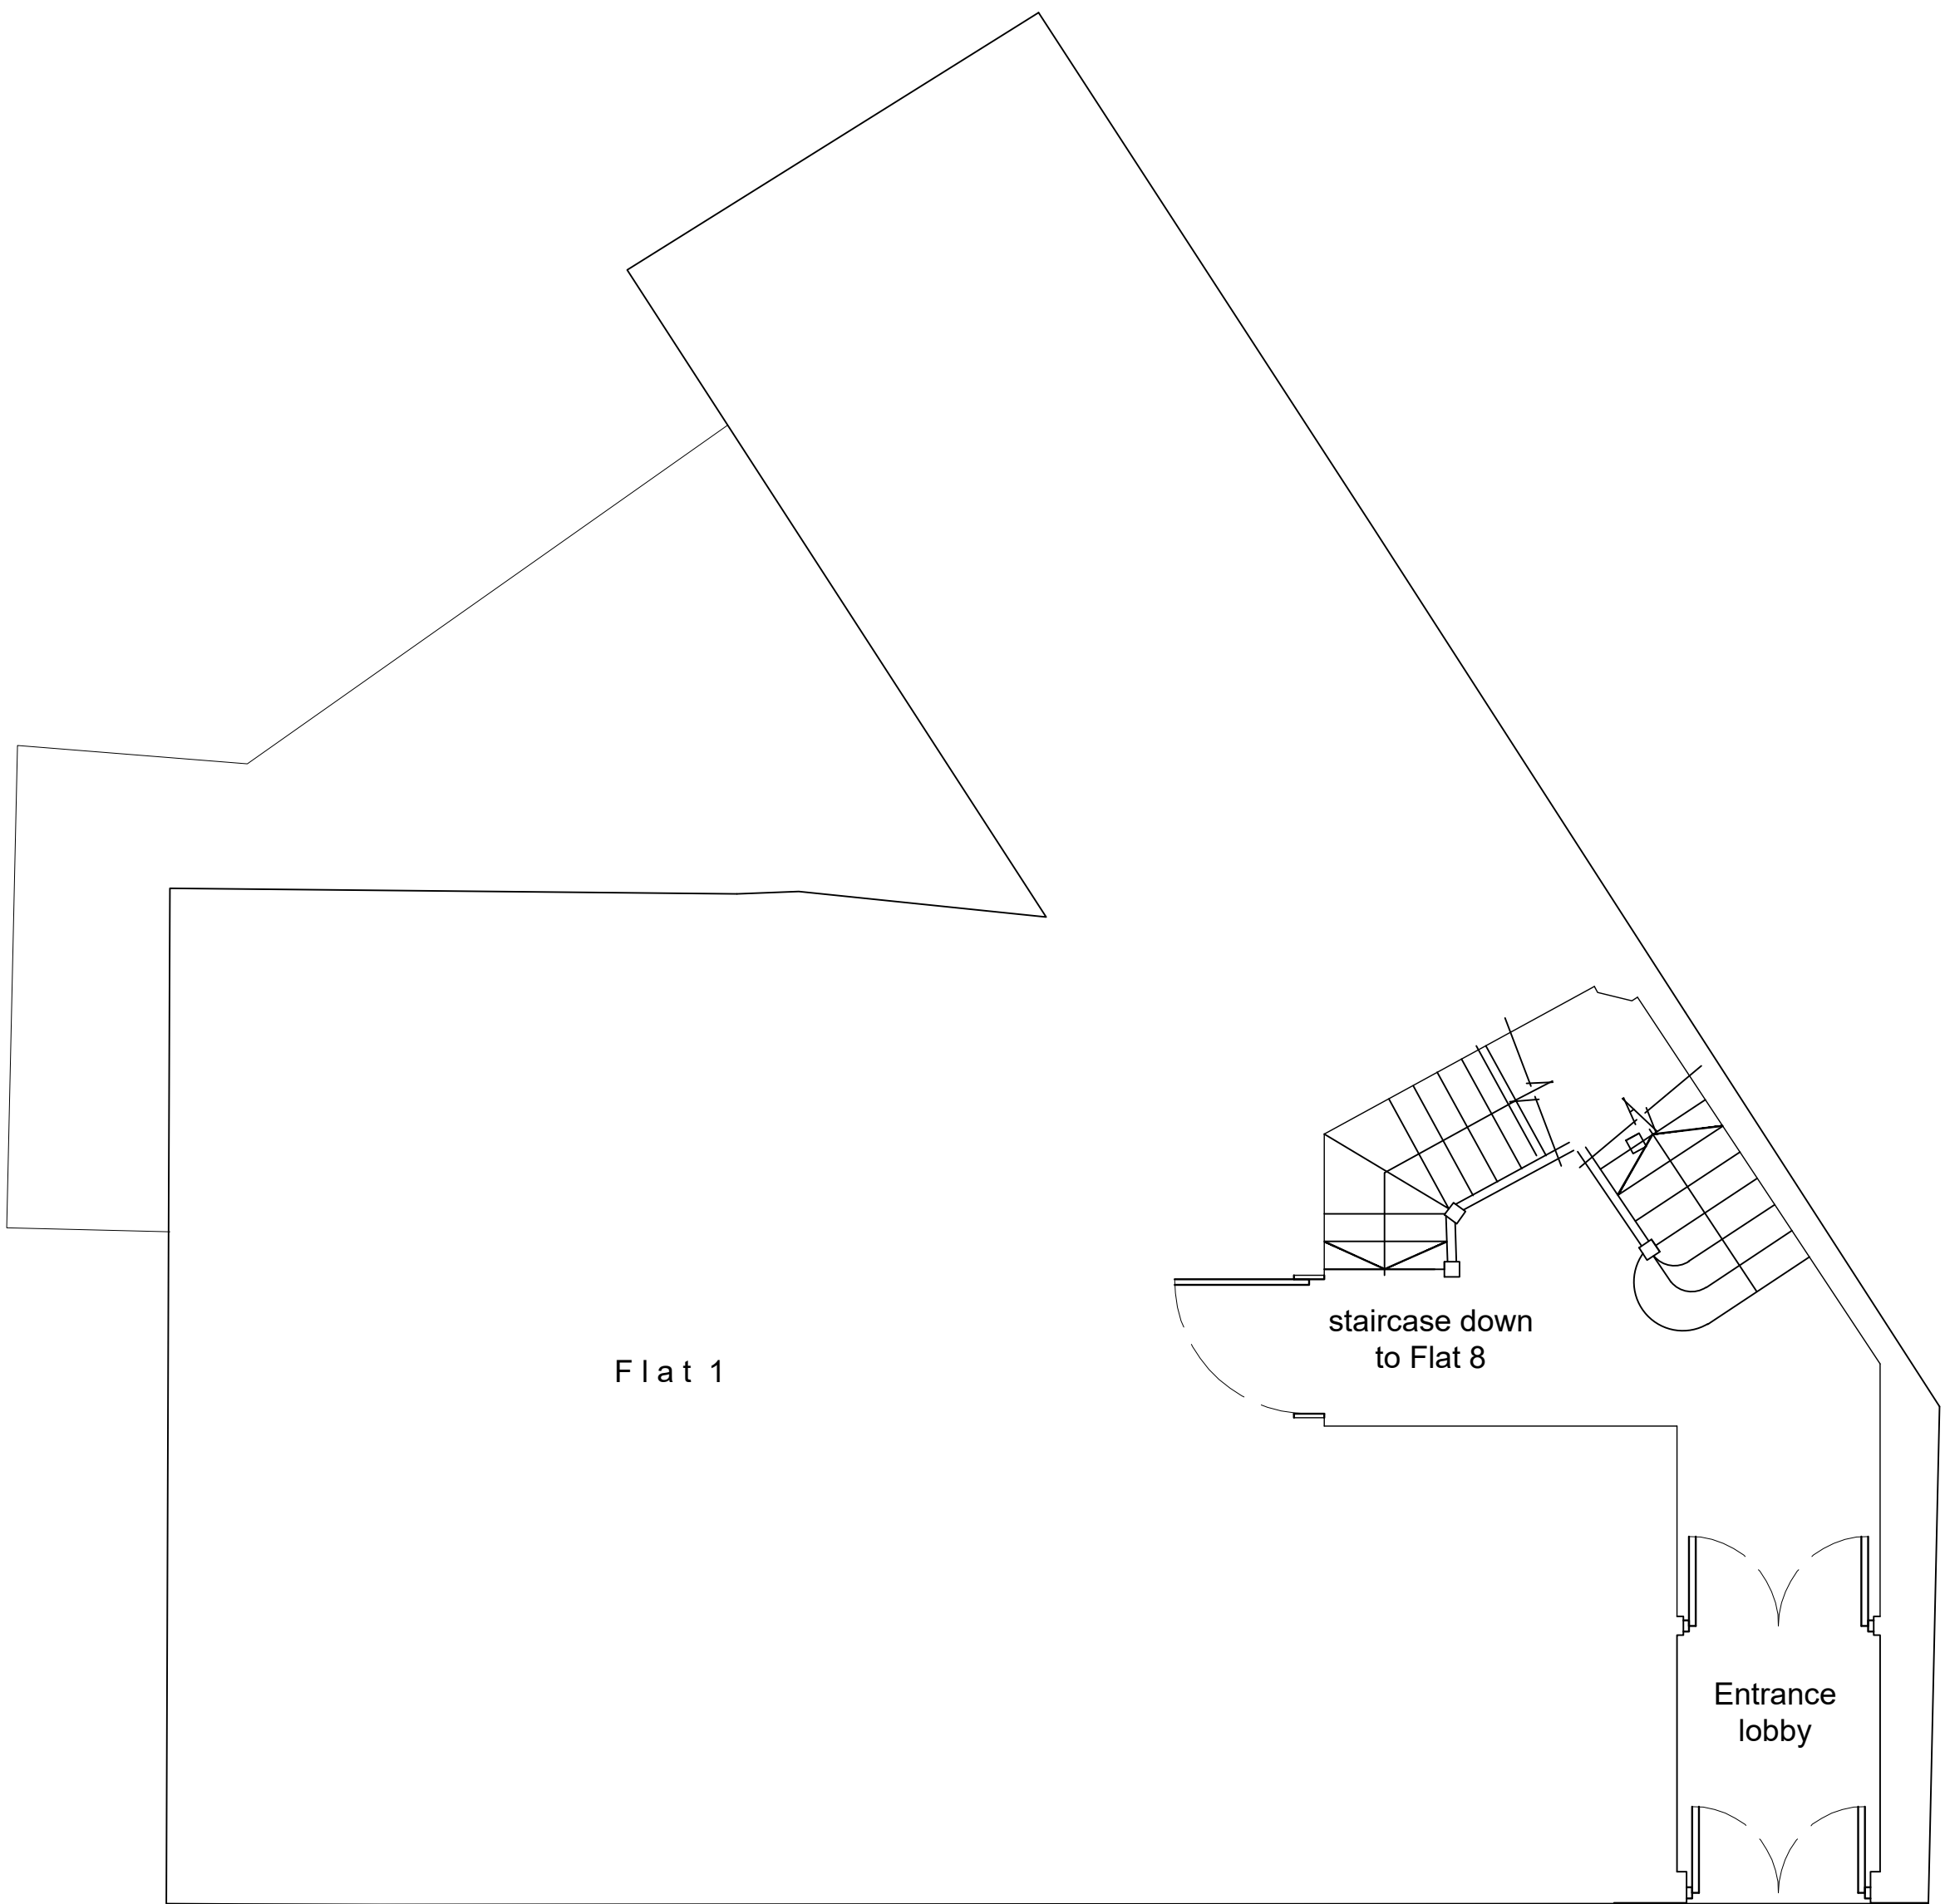

Proposed Ground Floor Layout Plan
scale 1:50 @ A1



Rev	Details	Name	Date



the mark of
property
professionalism
worldwide



SURVEYING
ARCHITECTURAL DESIGN
PROJECT MANAGEMENT



Milroy House
Sayers Lane
Tenterden
Kent TN30 6BW
Tel: 01580 761723
Fax: 01580 761378
email: mail@maylandsconsulting.co.uk
www.maylandsconsulting.co.uk
Regulated by RICS

Client
Freshwater Group of Companies
Suffolk House
George Street
Croydon

Project
Queens Mansions
Queens Avenue
Muswell Hill
London

Drawing Name
Existing & Proposed Layout Plans

Status Preliminary	
Scale 1:50	Date June 2023
Drawn By R.F	Checked By .
Job Number MC22038	
Drawing No	Revision
001	