



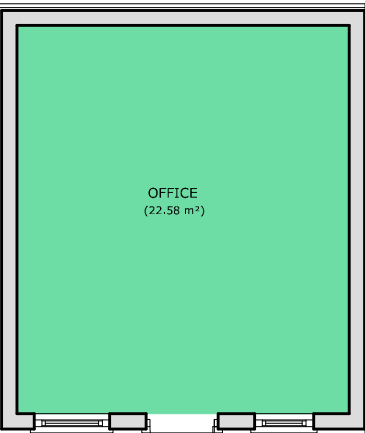


REAR GARDEN

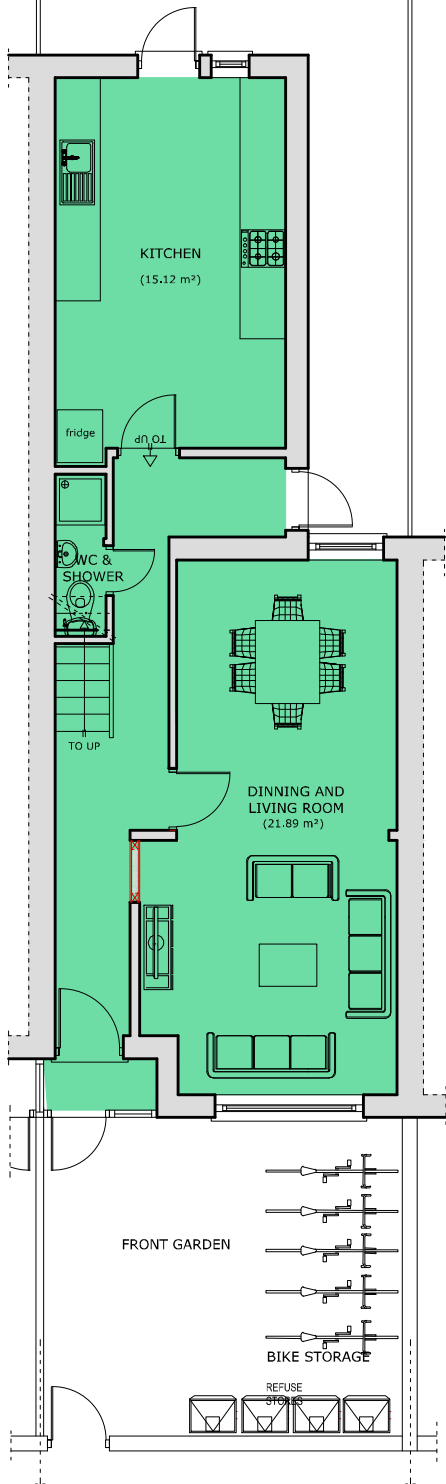

PROPOSED GROUND FLOOR PLAN

SCALE: 1/100

AVONDALE ROAD

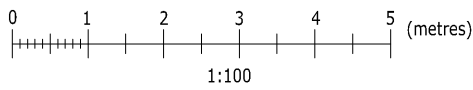

THE CONTENTS OF THIS PLAN INCLUDING THE PRINTED NOTES ARE COPYRIGHT AND REPRODUCTION IN WHOLE OR PART IS NOT PERMITTED WITHOUT PRIOR CONSENT OF SAYAR DESIGN IN WRITING

80 AVONDALE ROAD
HARINGEY
LONDON N15 3SH

PROPOSED

- GROUND FLOOR PLAN
- FIRST FLOOR PLAN

SCALE: 1/100 @ A3

REF. NO : 016.23/06

DATE: AUGUST.23

DRG BY: S. AY -SAYAR DESIGN

SAYAR DESIGN


Tel.: 078 8787 1149 / 01992 214571
14 MARSH CLOSE
EN8 7JF

www.sayarchitects.co.uk - mimarsinan_ay@hotmail.com

EXISTING GROUND FLOOR AREA(including storage): 74.42 m²
EXISTING FIRST FLOOR AREA: 44.05 m²
EXISTING LOFT FLOOR AREA: 40.17 m²
EXISTING TOTAL FLOOR AREA: 158.64 m²



LEGEND

- EXISTING WALL
- DEMOLISHED WALL
- PROPOSED PARTITION WALL
- BEDROOMS
- COMMUNAL AREA

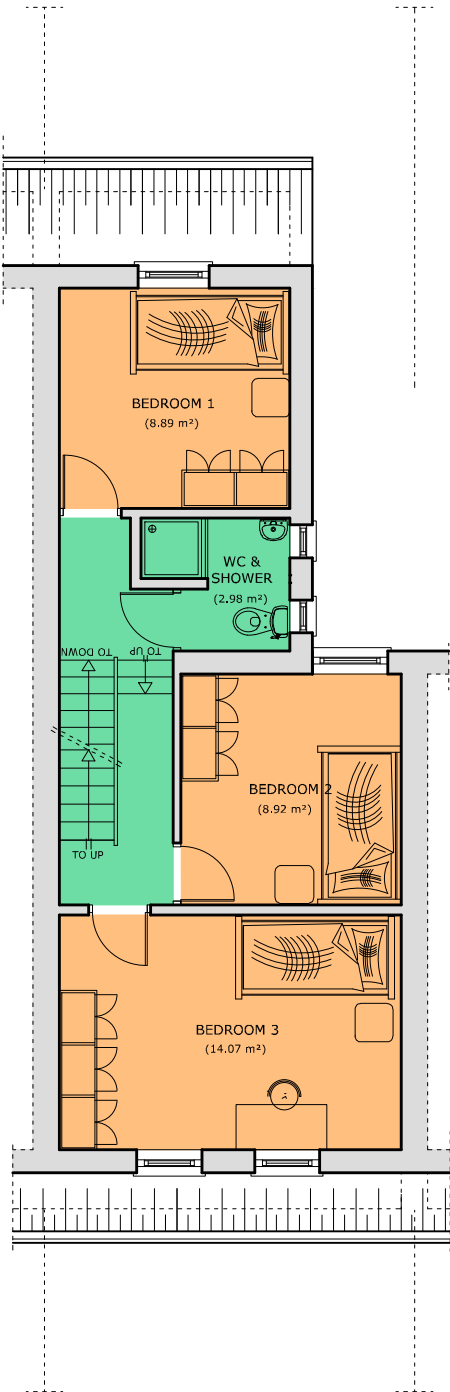


PROPOSED FIRST FLOOR PLAN

SCALE: 1/100

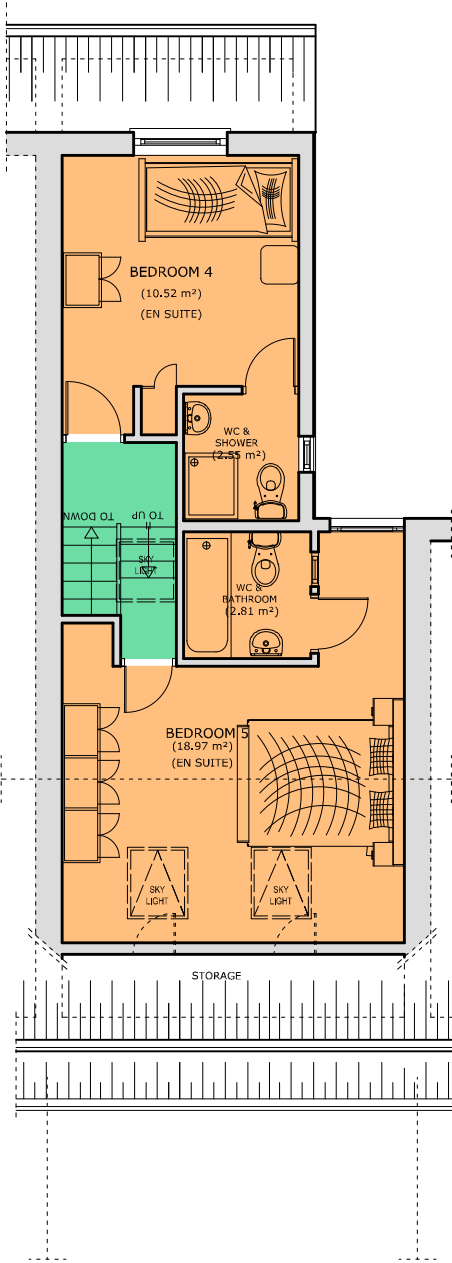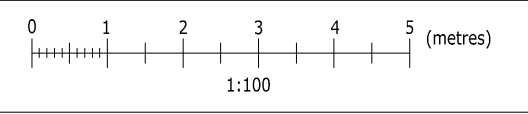

PROPOSED SECOND/LOFT FLOOR PLAN
SCALE: 1/100

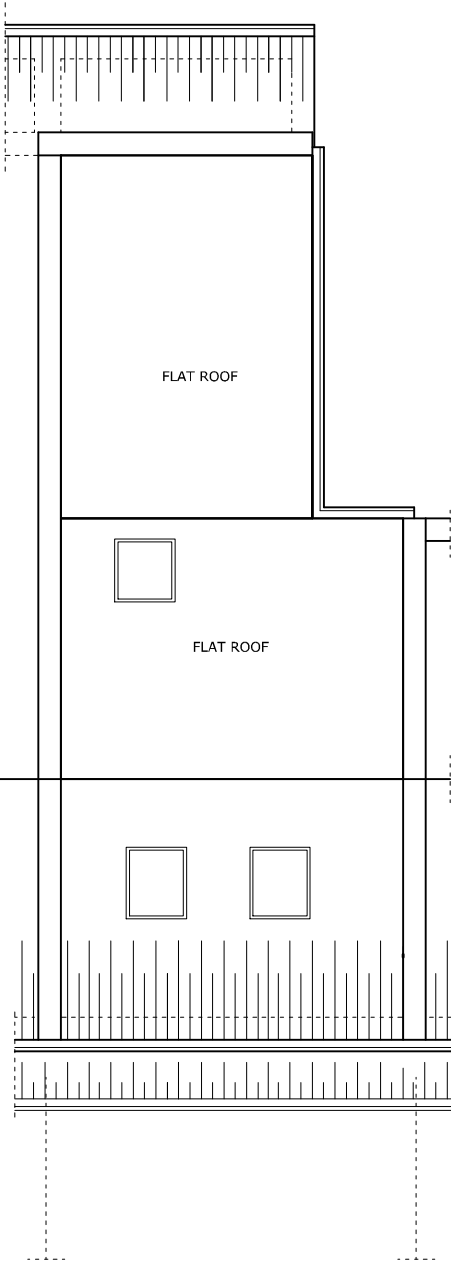

EXISTING ROOF PLAN
SCALE: 1/100

LEGEND

- EXISTING WALL
- DEMOLISHED WALL
- PROPOSED PARTITION WALL
- BEDROOMS
- COMMUNAL AREA

THE CONTENTS OF THIS PLAN INCLUDING THE PRINTED
NOTES ARE COPYRIGHT AND REPRODUCTION IN WHOLE
OR PART IS NOT PERMITTED WITHOUT PRIOR CONSENT
OF SAYAR DESIGN IN WRITING

80 AVONDALE ROAD
HARINGEY
LONDON N15 3SH

PROPOSED
- LOFT FLOOR PLAN
- ROOF PLAN

SCALE: 1/100 @ A3	REF. NO : 016.23/07
DATE: AUGUST.23	DRG BY: S. AY -SAYAR DESIGN

SAYAR DESIGN
Tel.: 078 8787 1149 / 01992 214571
14 MARSH CLOSE
EN8 7JF
www.sayarchitects.co.uk - mimarsinan_ay@hotmail.com