



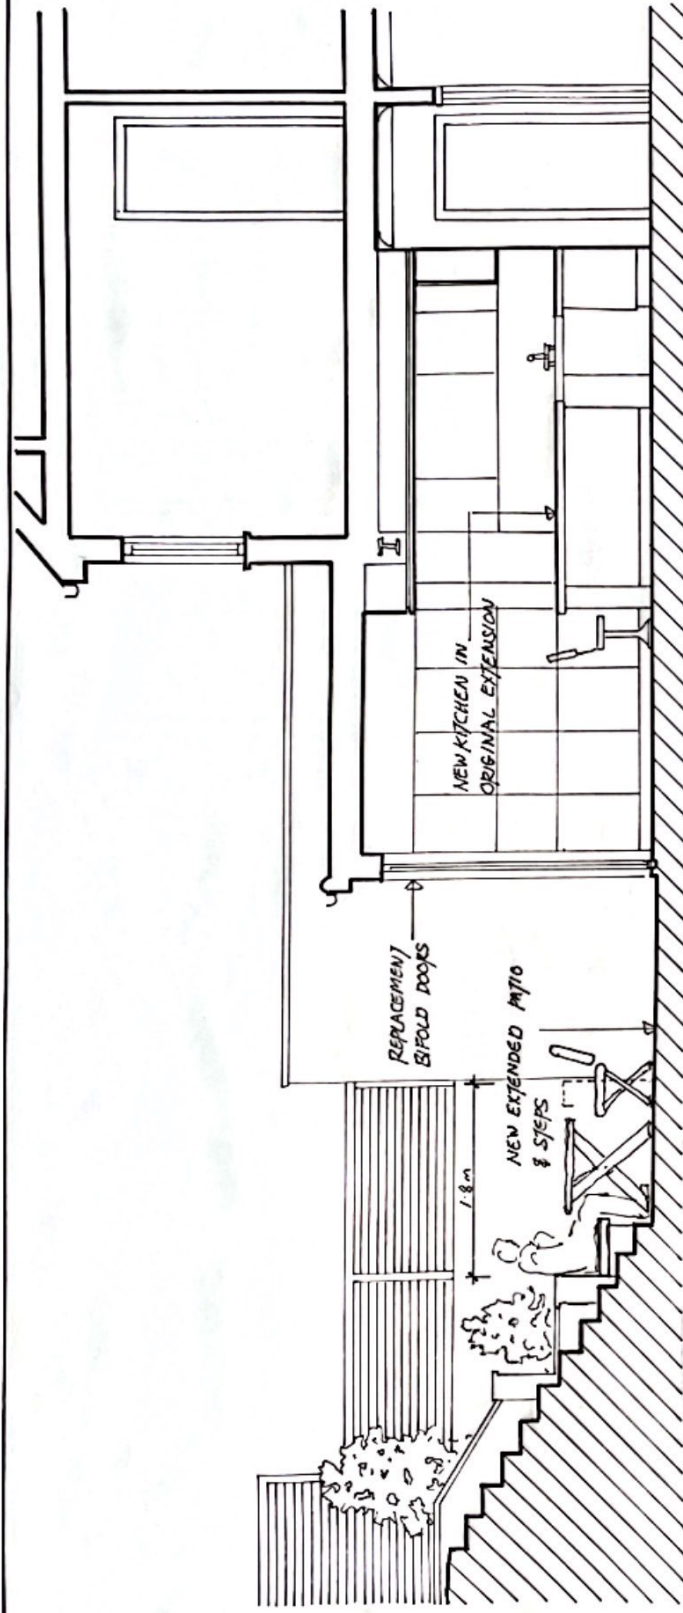

Proposed

Section A-A

3.7m

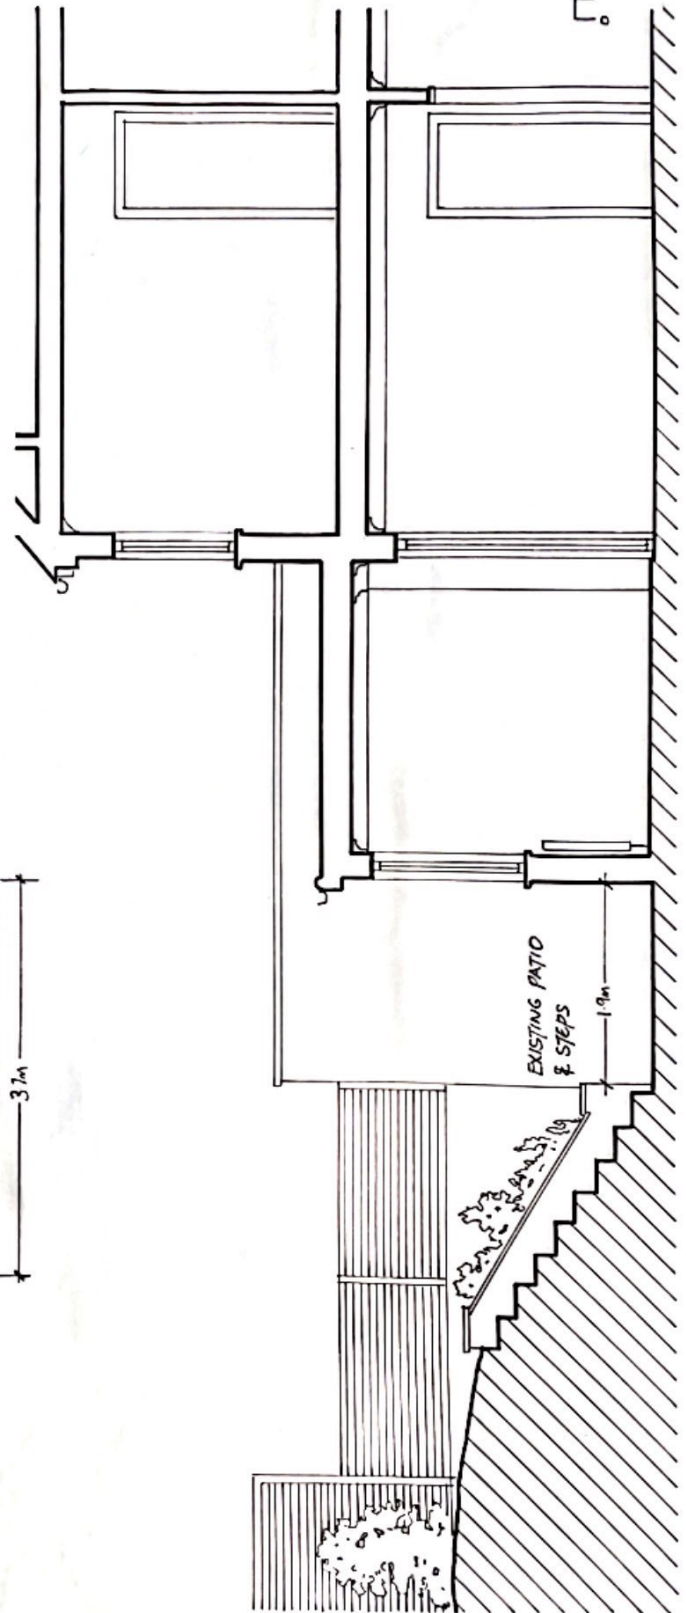

Existing

