


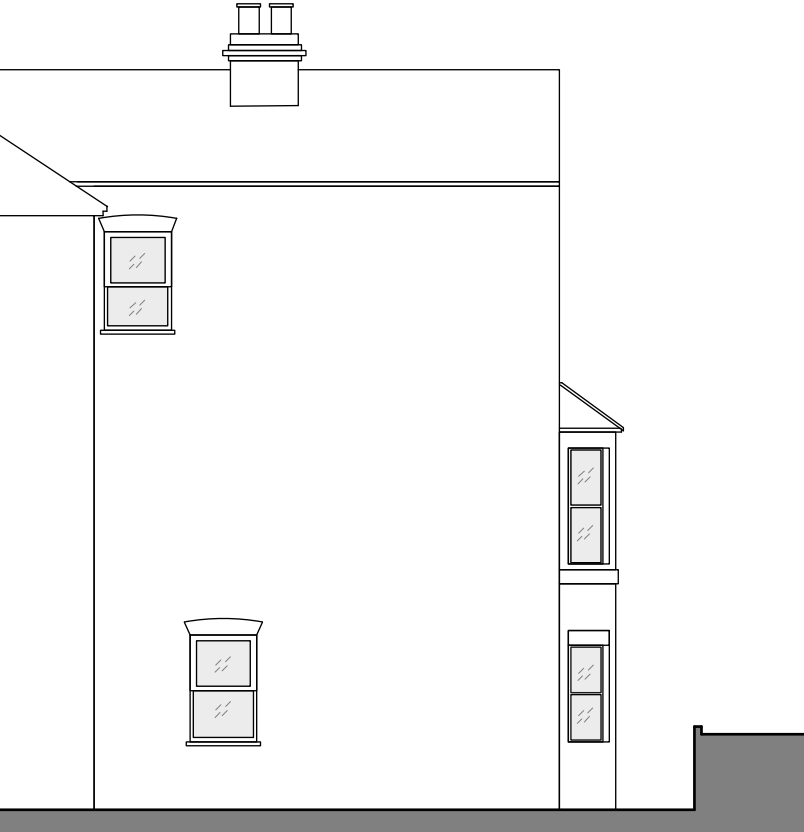


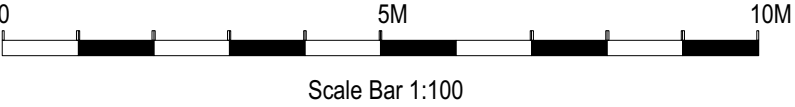


1 Existing Side Elevation
Scale: 1:100

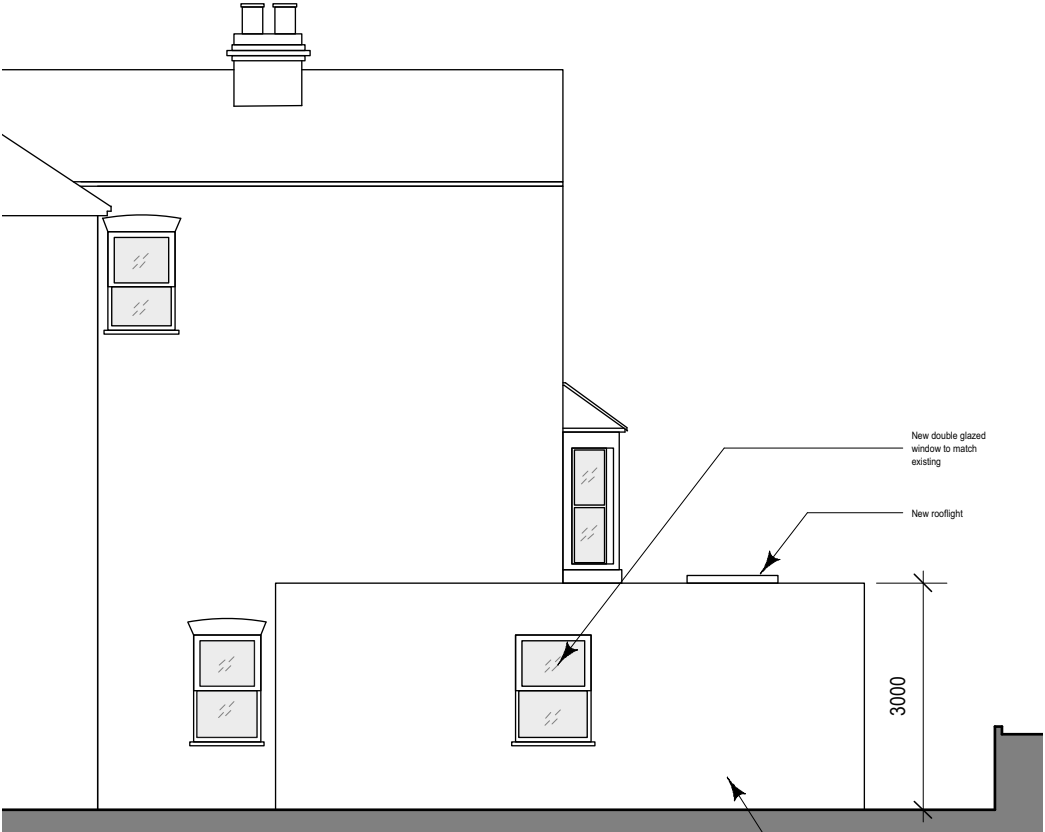

2 Proposed Side Elevation
Scale: 1:100

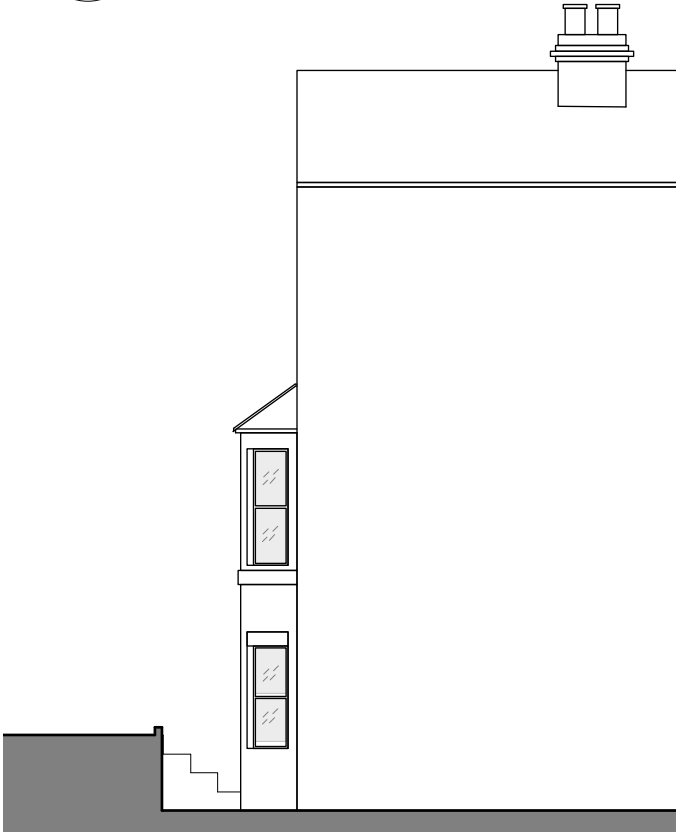

3 Existing Side Elevation
Scale: 1:100

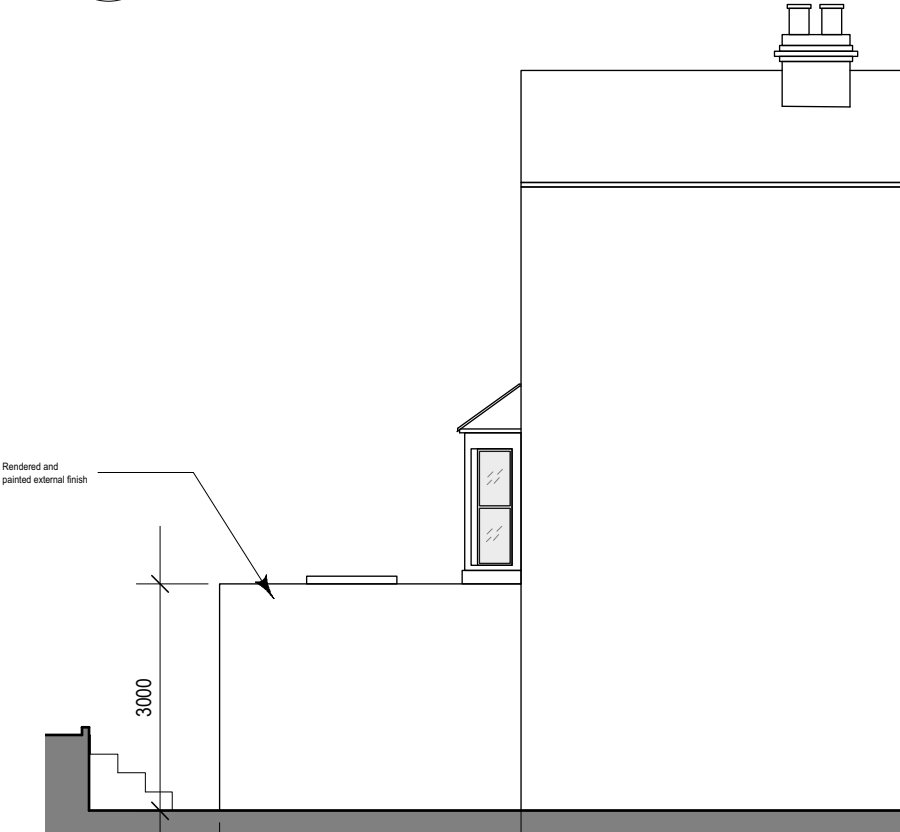

4 Proposed Side Elevation
Scale: 1:100

Revisions
A - 24.05.23 Issued for Planning

Project	73A Wightman Road				
Drawing Title	Existing and Proposed Side Elevations				
Scale	1:100 / A3	Date	May 2023	Drawn	JA
Job no.	2304	Dwg no.	PL04	Rev no.	A

1 - Do not scale from drawing. 2 - All dimensions in millimeters unless noted otherwise. 3 - No deviation may be made from the details shown on this drawing without the prior permission of the architect. Any discrepancy between this and any other documents shall be referred immediately to the designer. IF IN DOUBT PLEASE ASK.