
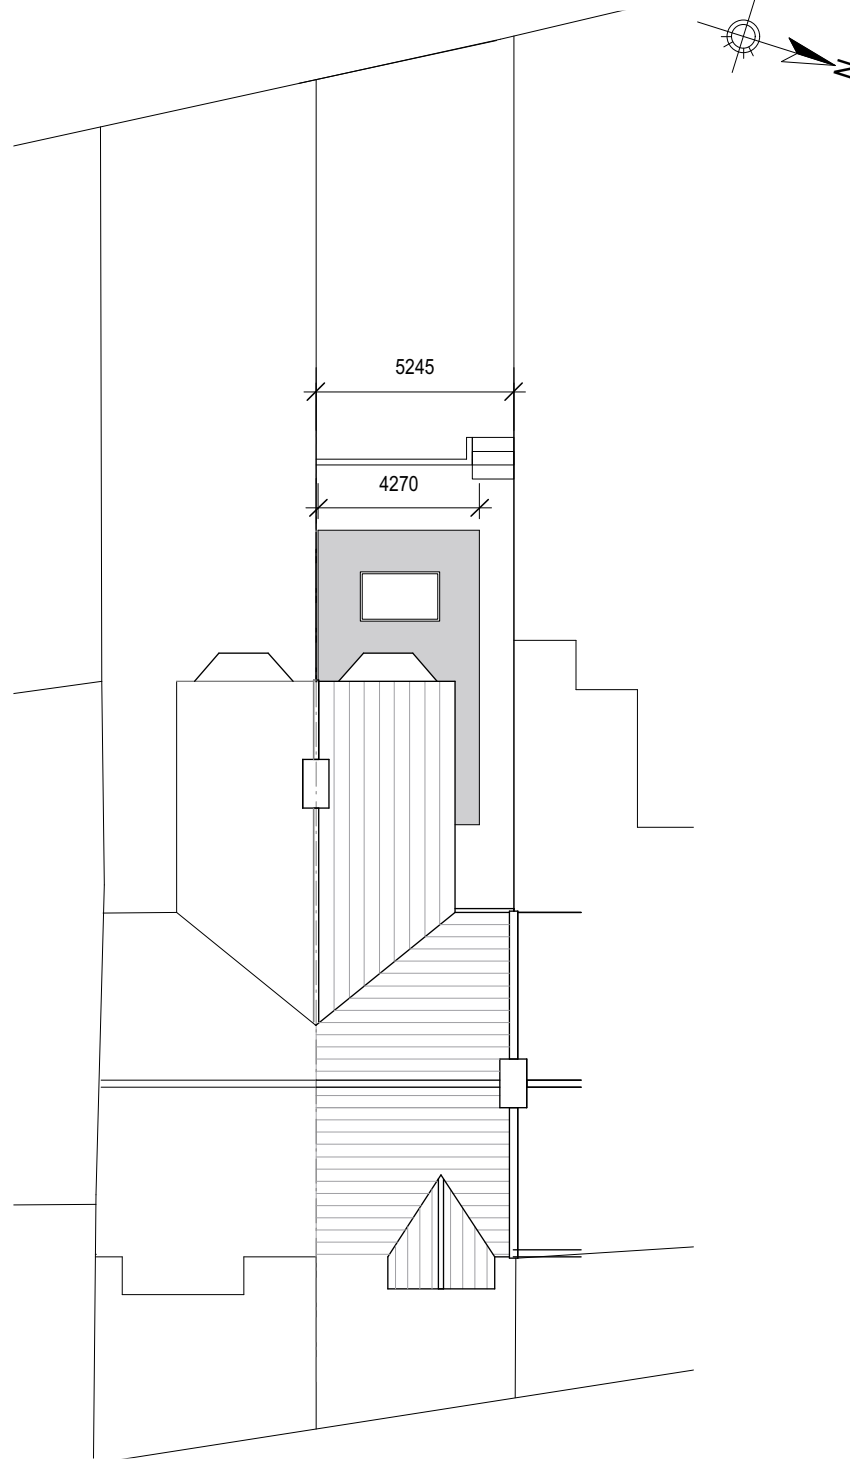


1 Site Location Map
Scale: 1:1250

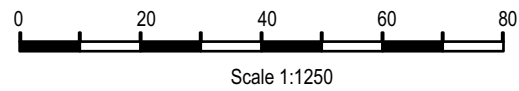

2 Block Plan
Scale: 1:200

Revisions
A - 05.07.23 Issued for Planning

Project	73A Wightman Road			
Drawing Title	Location Plan and Block Plan			
Scale	1:1250 / 200	Date	May 2023	Drawn JA
Job no.	2304	Dwg no.	EX00	Rev no. A

1 - Do not scale from drawing. 2 - All dimensions in millimeters unless noted otherwise. 3 - No deviation may be made from the details shown on this drawing without the prior permission of the architect. Any discrepancy between this and any other documents shall be referred immediately to the designer. IF IN DOUBT PLEASE ASK.