


Revisions
A - 01.08.23 Issued for Planning

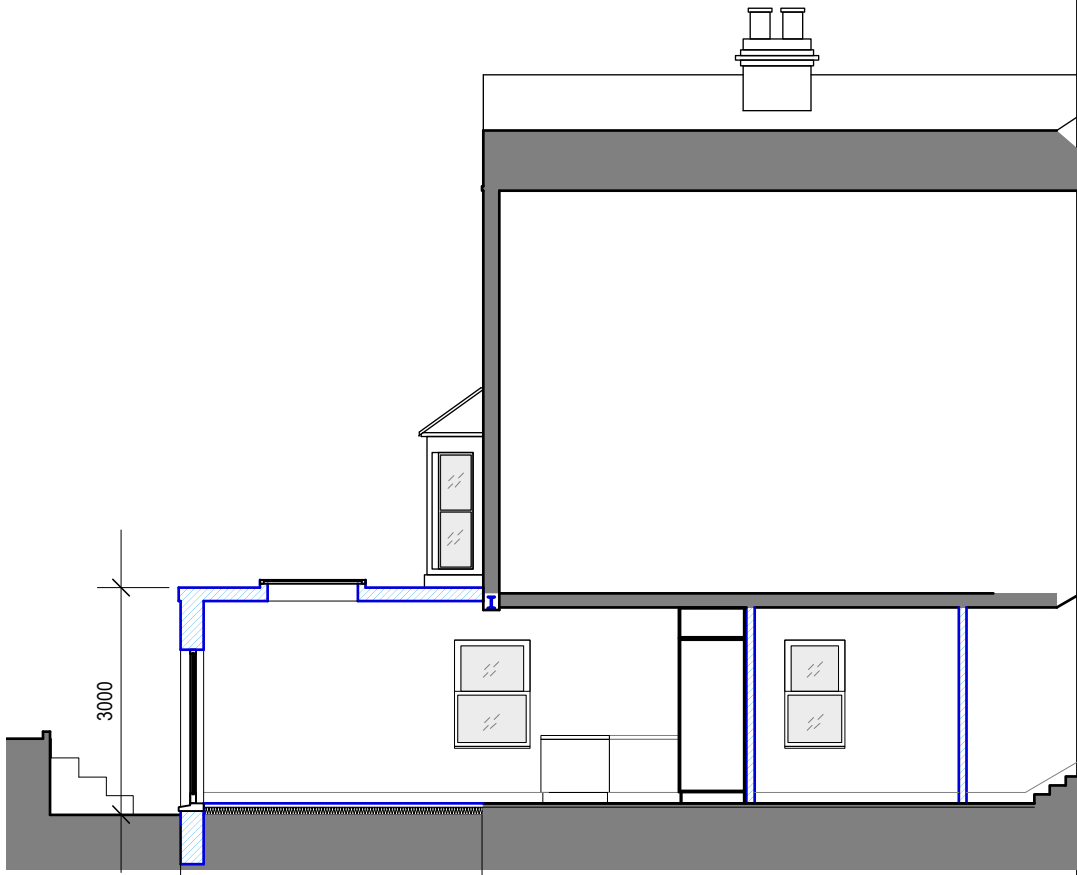

1 Proposed Section AA
Scale: 1:100



2 Proposed Section BB
Scale: 1:100

Project	73A Wightman Road				
Drawing Title	Proposed Sections AA & BB				
Scale	1:100 / A3	Date	August 2023	Drawn	JA
Job no.	2304	Dwg no.	PL05	Rev no.	A
1 - Do not scale from drawing. 2 - All dimensions in millimeters unless noted otherwise. 3 - No deviation may be made from the details shown on this drawing without the prior permission of the architect. Any discrepancy between this and any other documents shall be referred immediately to the designer. IF IN DOUBT PLEASE ASK.					