




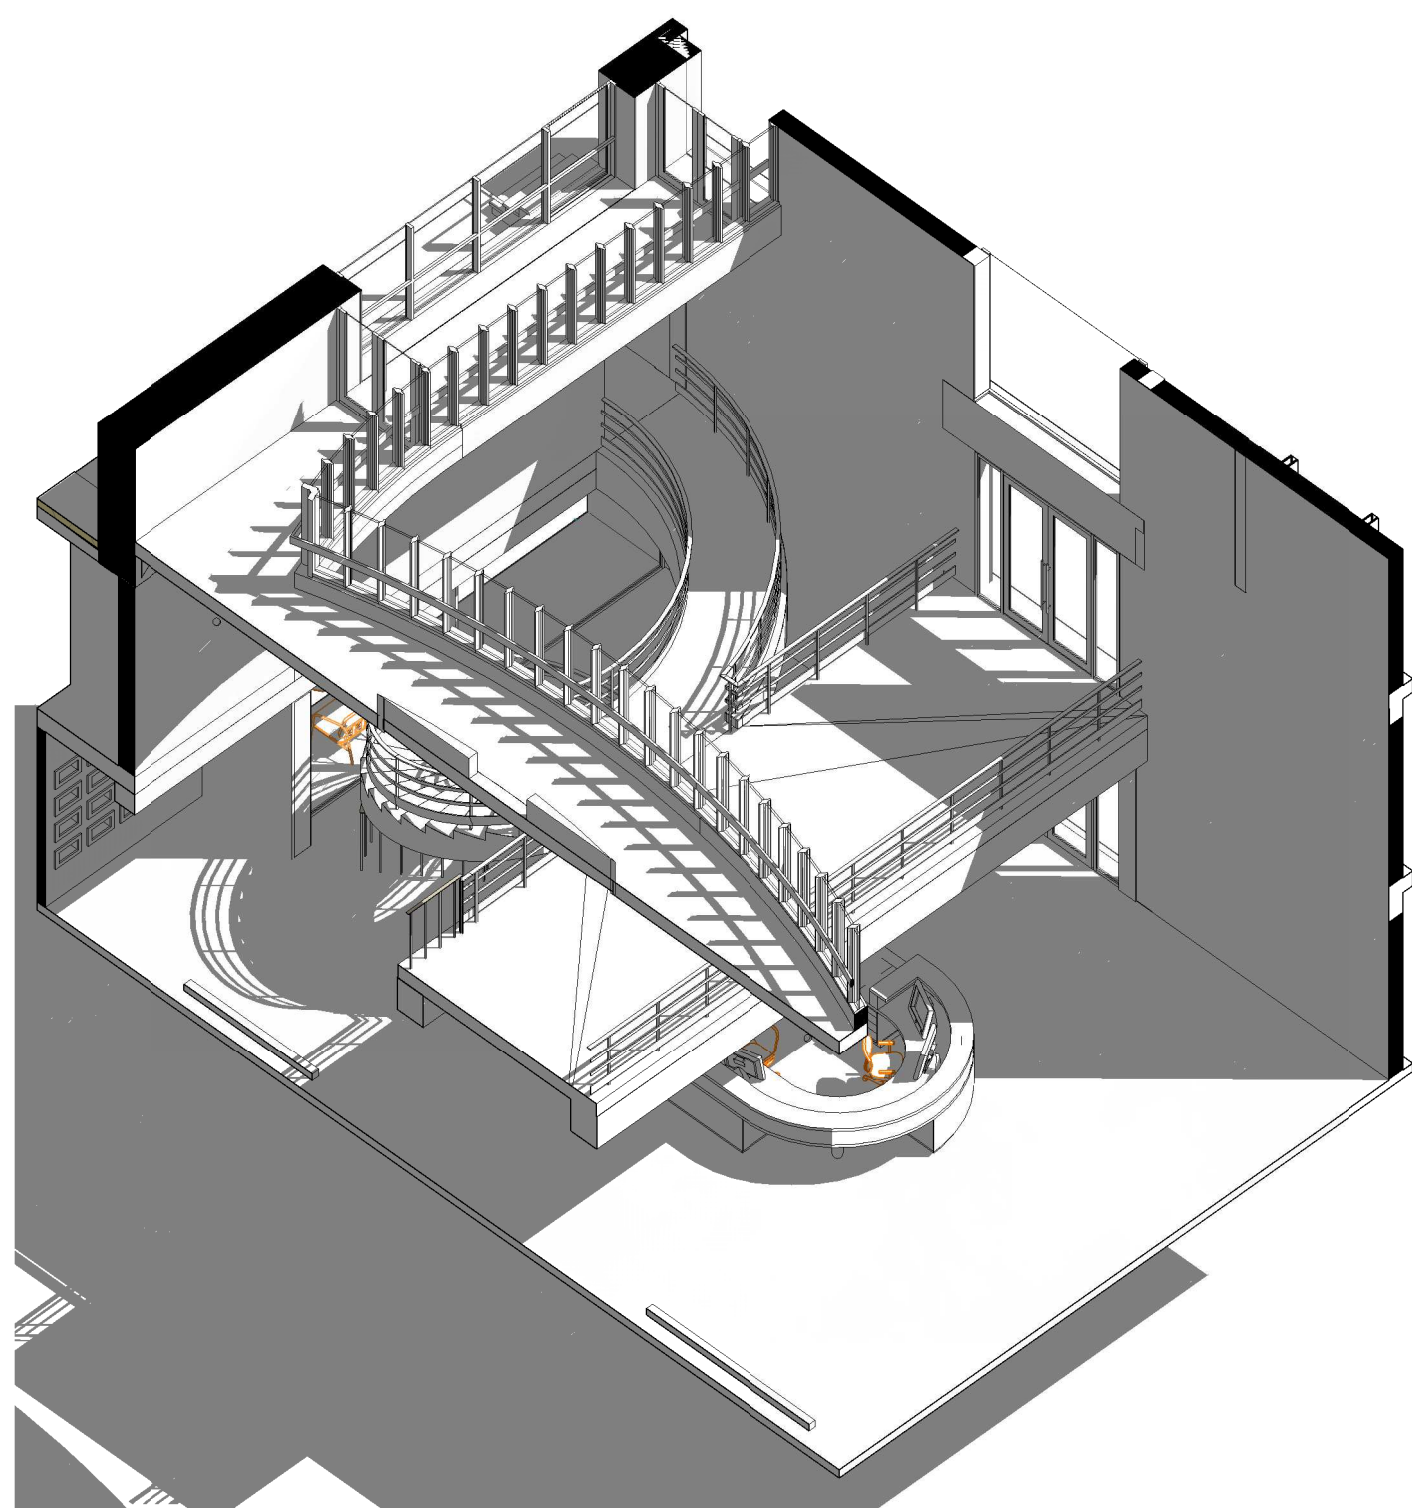


2 CC-00-002-Lobby/Reception-3D-2

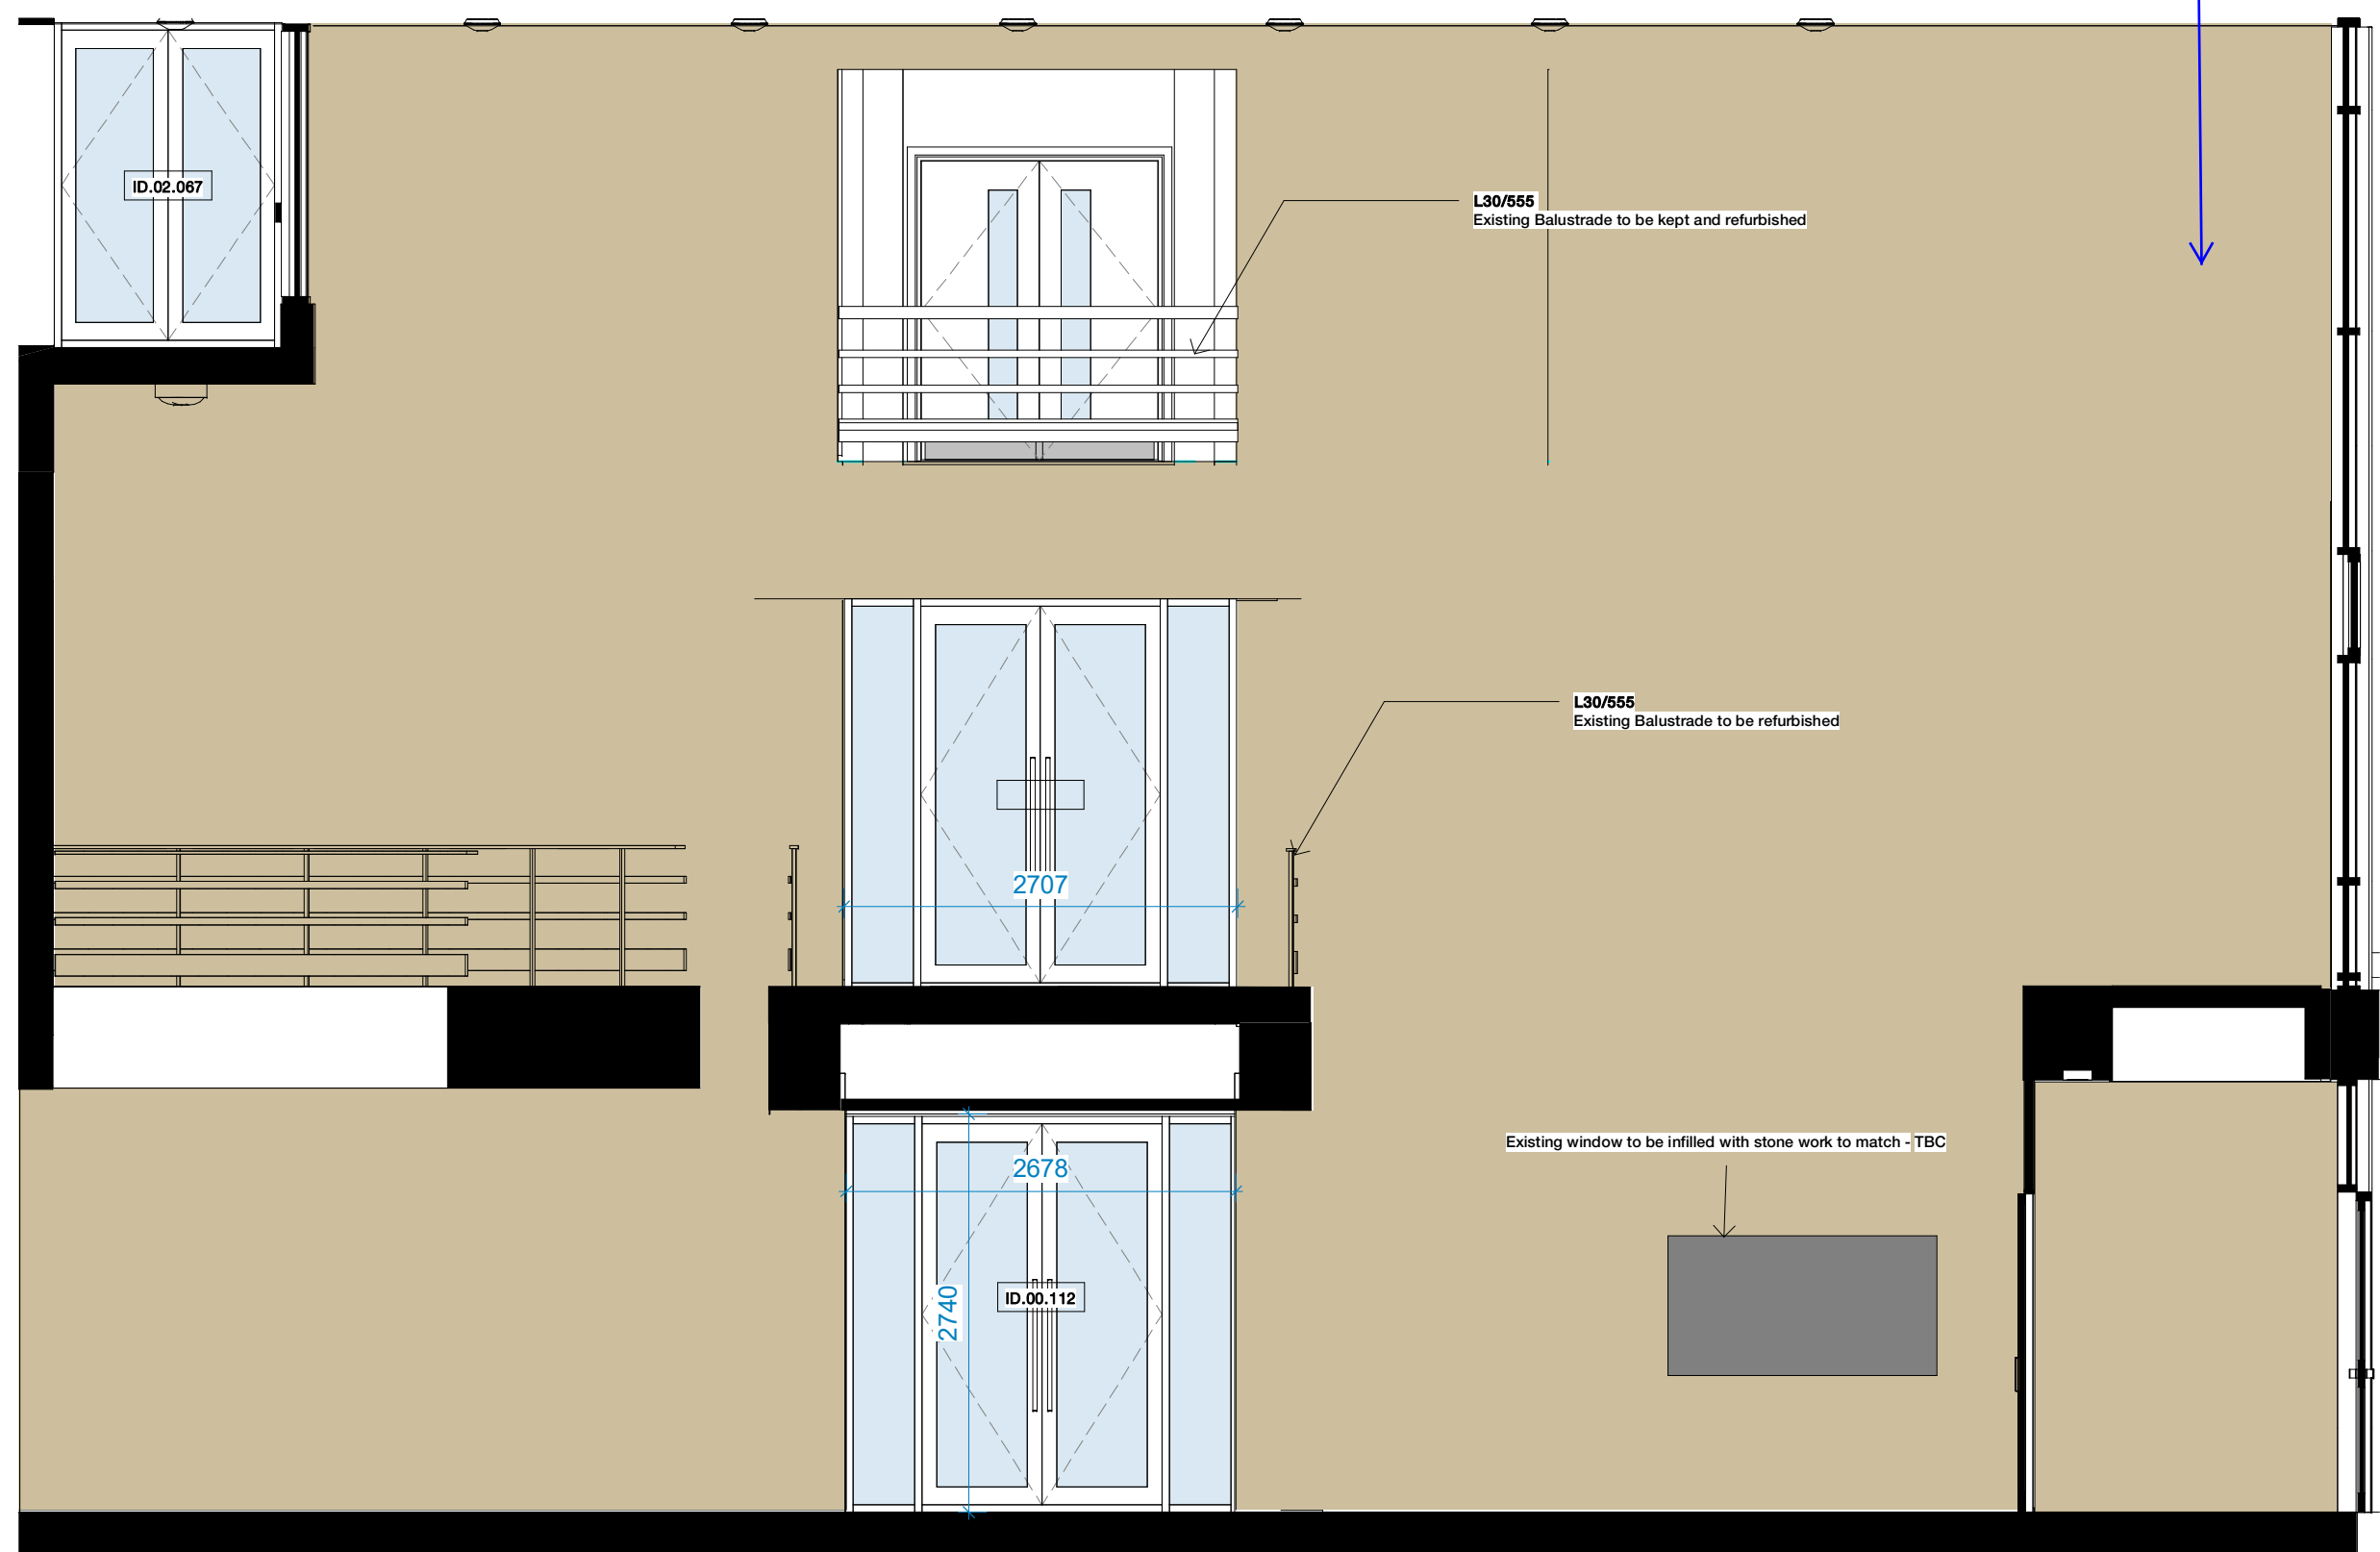


4 CC-00-002-Lobby/Reception-Elevation-N
1 : 50

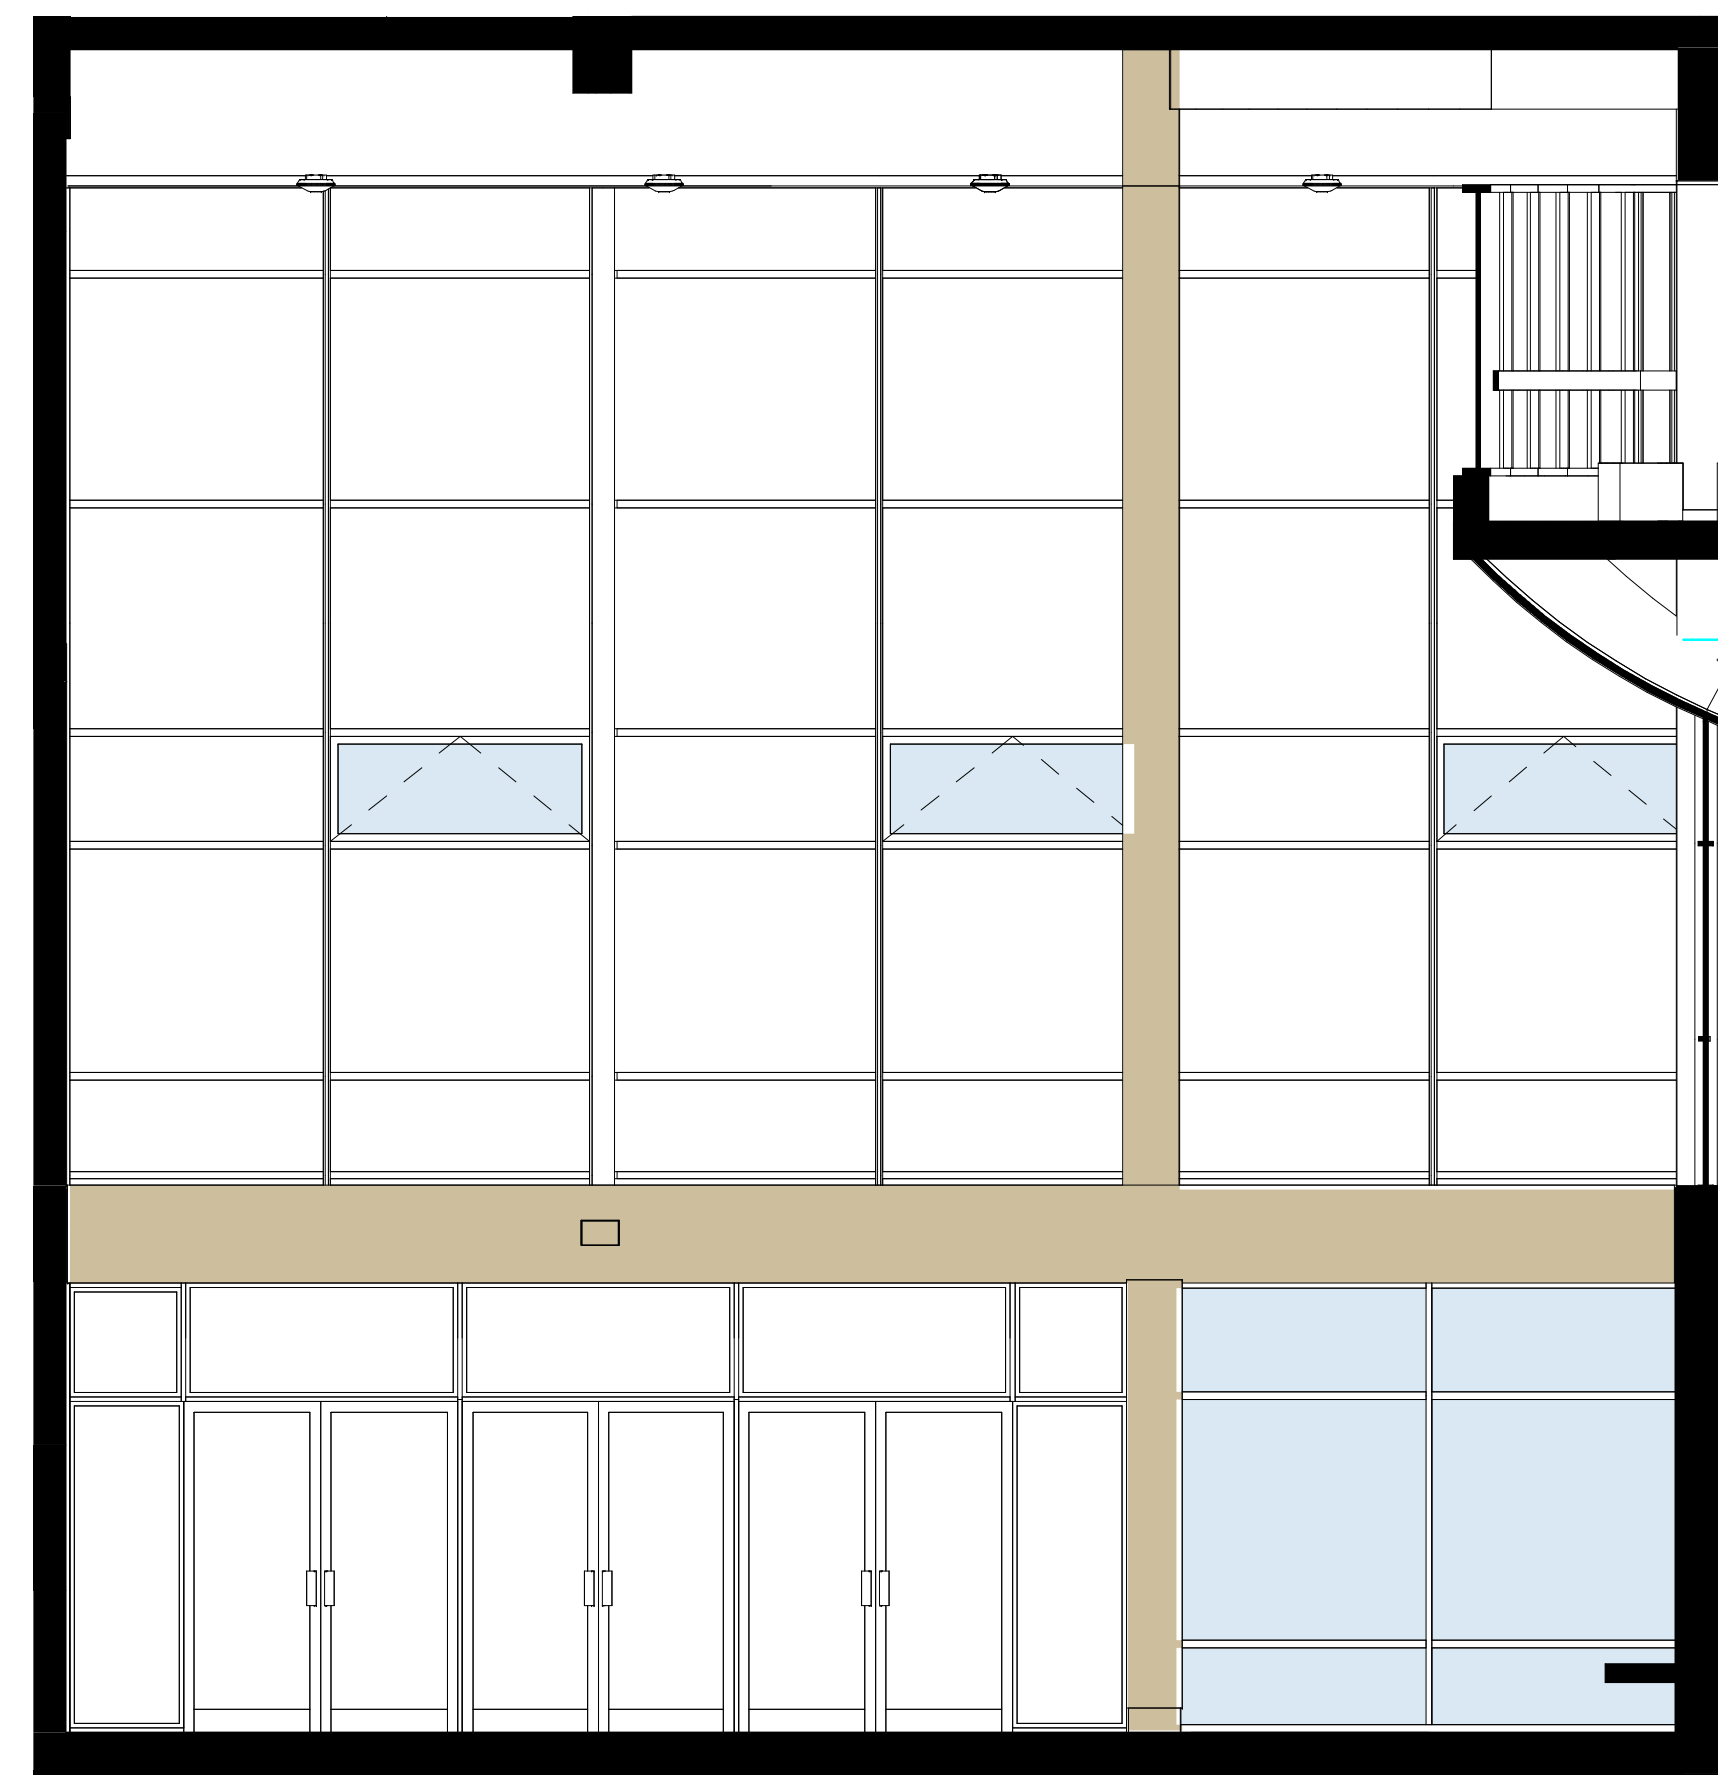

5 CC-00-002-Lobby/Reception-Elevation-E
1 : 50

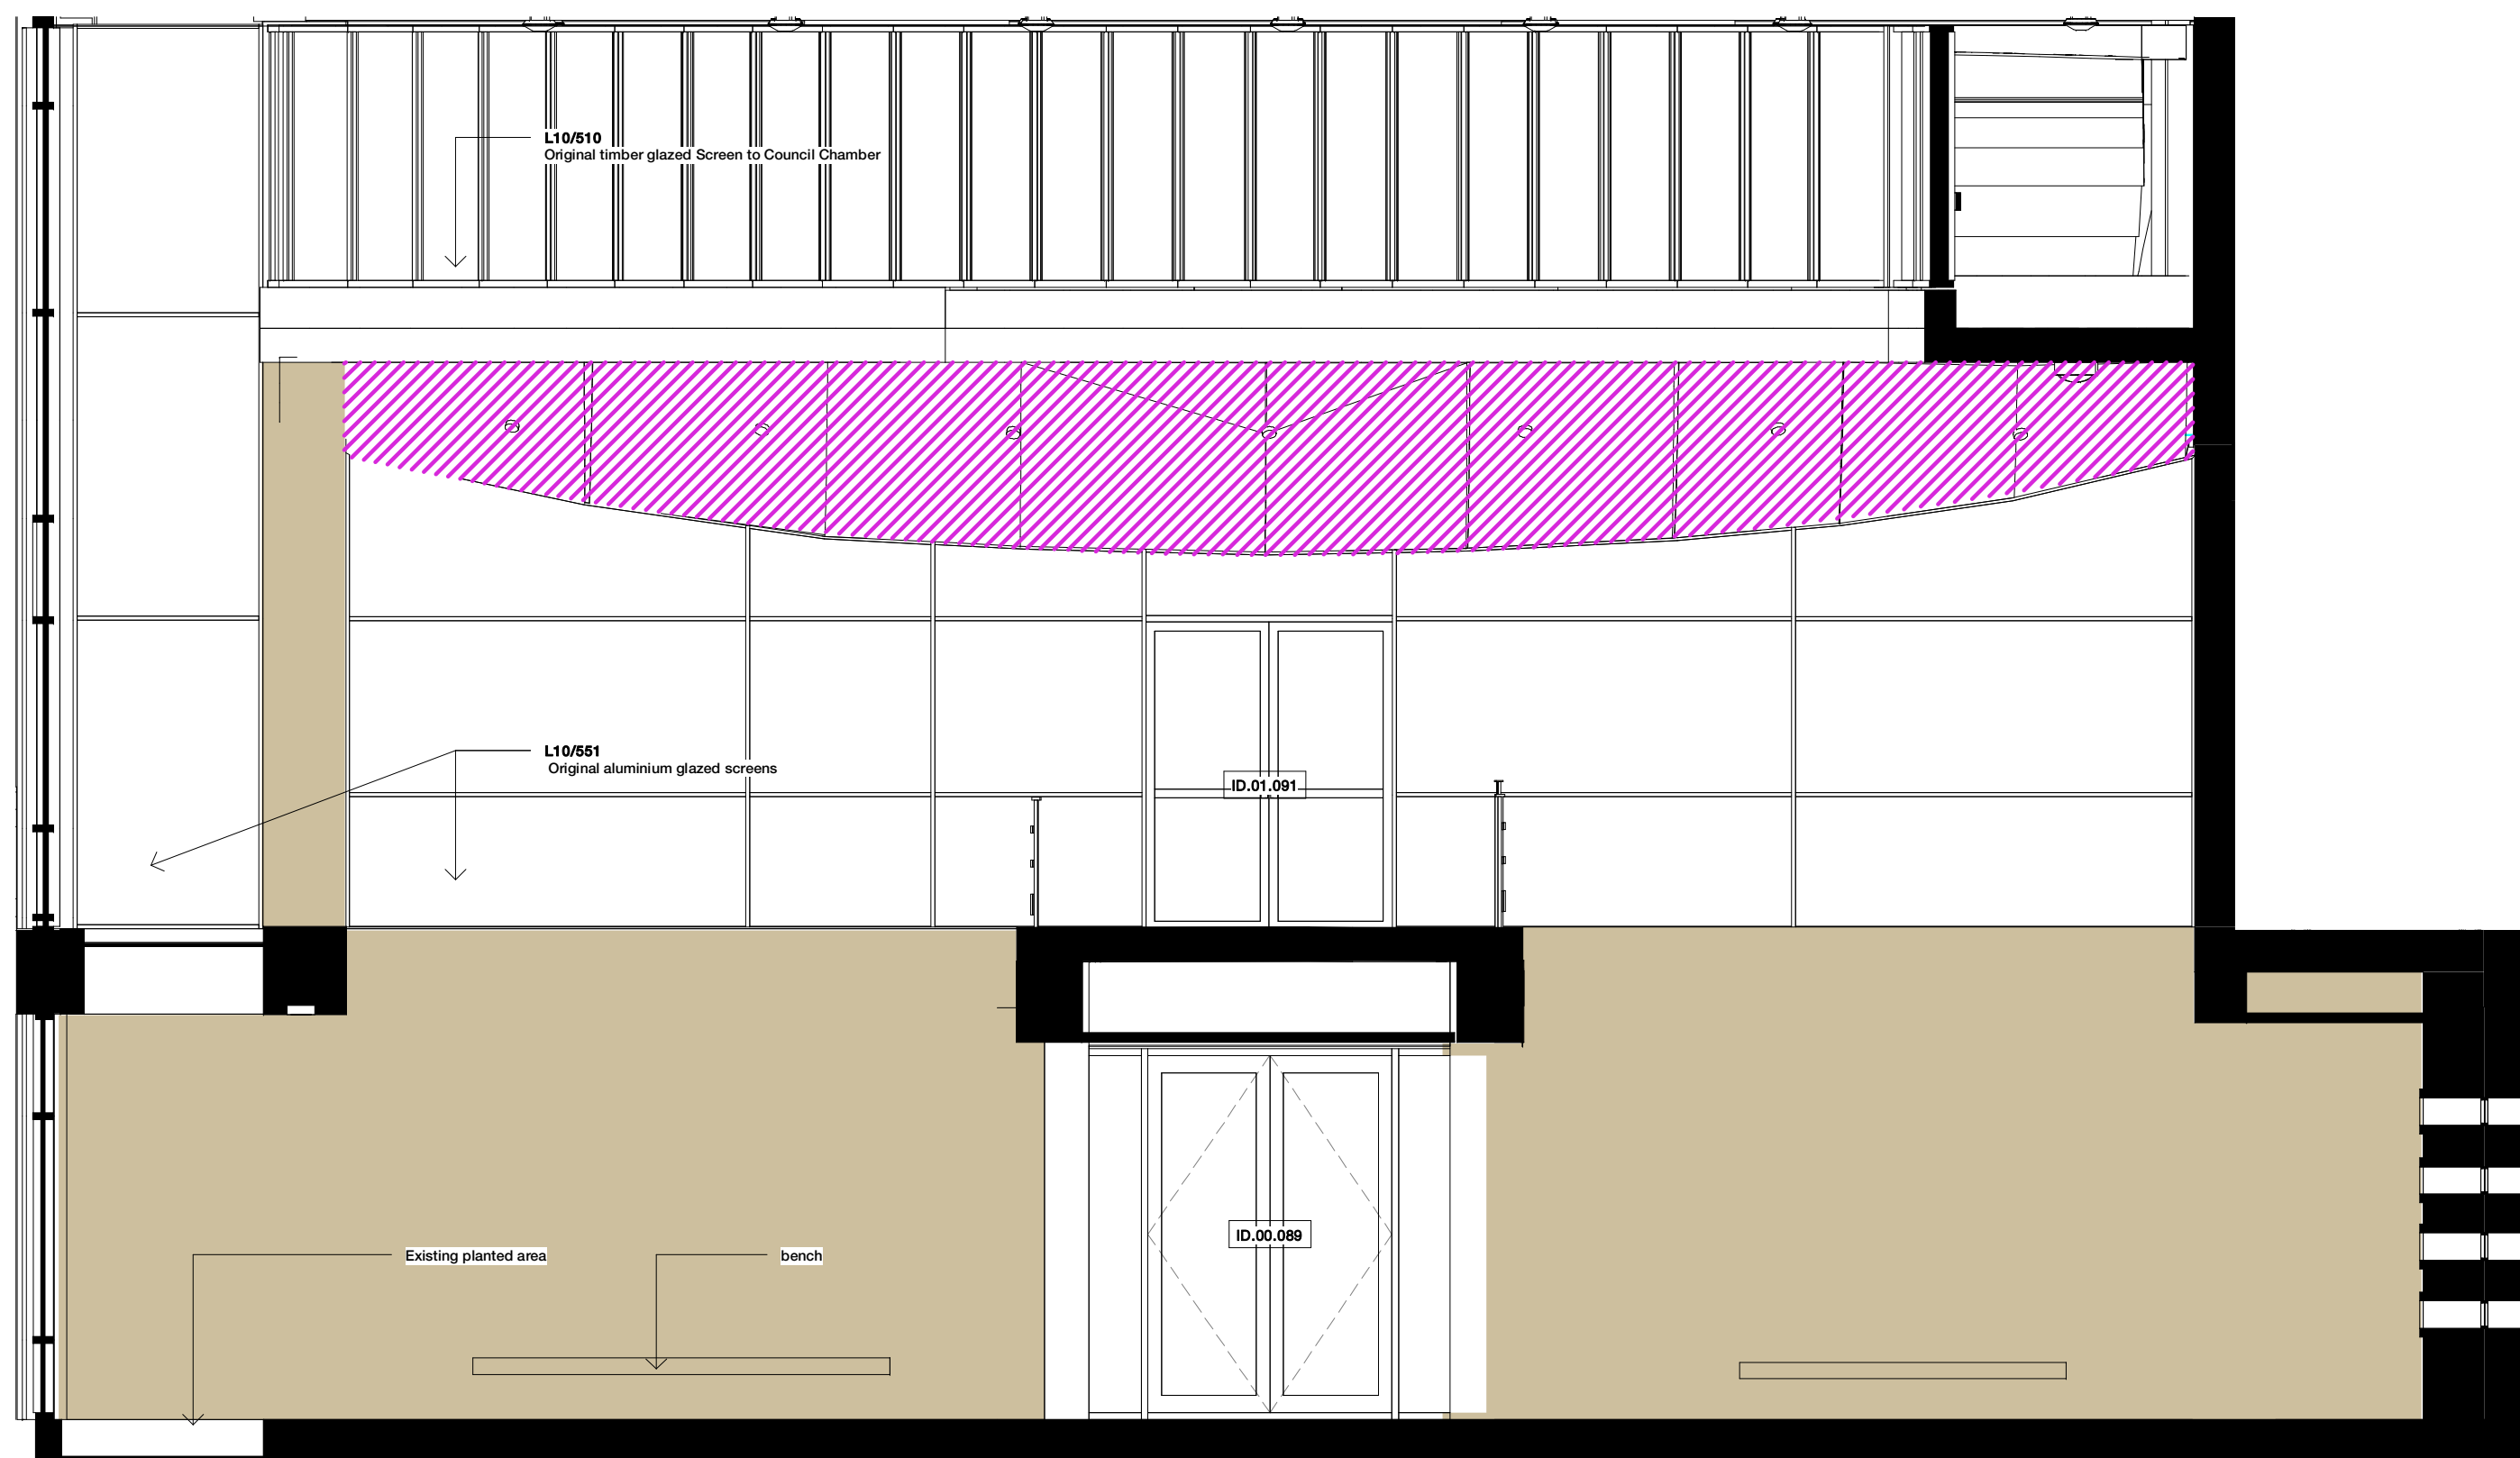

6 CC-00-002-Lobby/Reception-Elevation-S
1 : 50

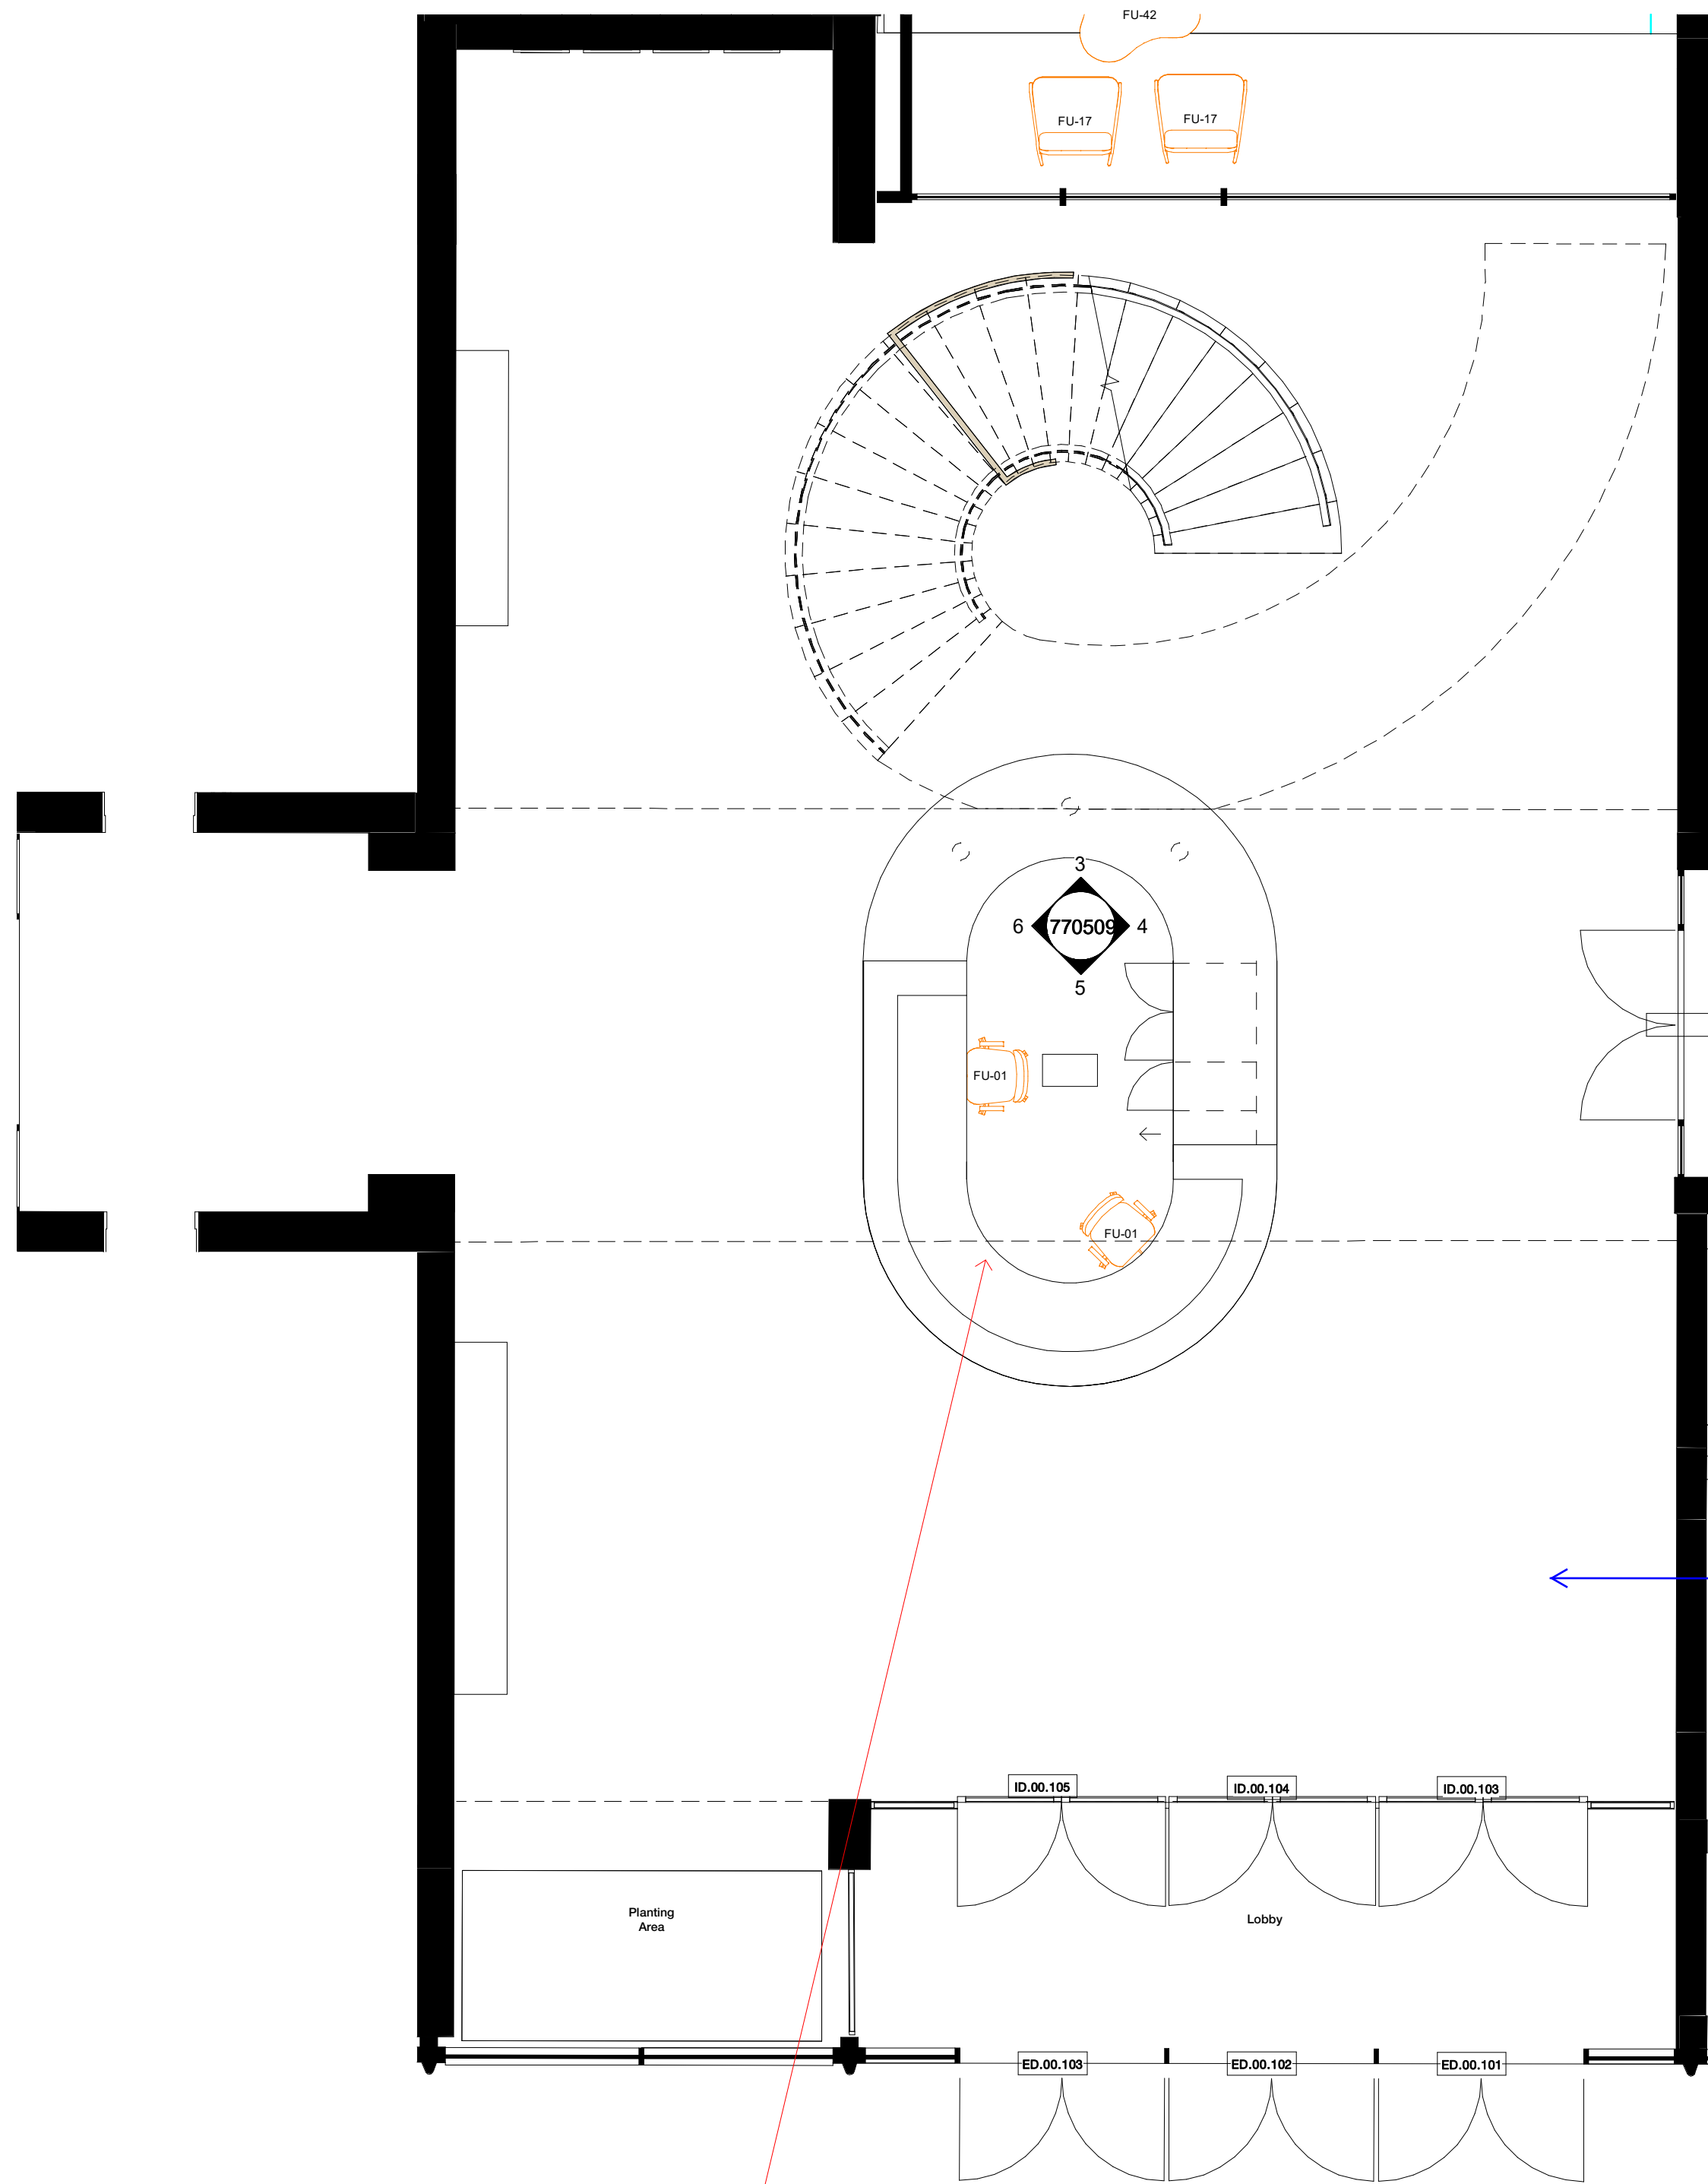

GENERAL	
Room Function	Lobby/ Reception
Room Number	CC-00-002
Area	163 m²
Occupancy	6
Floor - Soffit Height	11000 mm
Floor - Ceiling Height	10000 mm
ARCHITECTURAL	
Floors	M40/117 Repair of Existing Stone Flooring
Walls	Varies M40/115 - Existing Florentine Tavertine Stone Walls Glazed Facade Varies
Skirting	Existing Skirting to be repaired
Ceiling	ECLG-01 - Existing Plastered Ceiling
FITTINGS / ACCESSORIES	
- To Windows	n/a
NOTES	
- Refer to M&E Engineer drawings/ specification for services requirements - Refer to Acoustic Consultant's drawings/ report for information - Refer to Fire Engineer's report for detail on fire safety - Refer to separate door & window scoping drawings and specification for additional information	

Copyright Hawkins\Brown Architects
No implied licence exists. This drawing should not be used to calculate areas for the purposes of valuation. Do not scale this drawing. All dimensions to be checked on the site by the contractor and such dimensions to be their responsibility. All work must comply with relevant British Standards and Building Regulations requirements. Drawing errors and omissions to be reported to the architect. To be read in conjunction with Architect's specification and other consultant information.

Rev	Description	Date
P1	DRAFT Stage 03 Issue	10.02.23
P2	Stage 03 Issue	10.03.23
P3	Draft Stage 3+ - Civic Centre Issue	30.06.23

DRAFT

- Notes
- Drawings to be read in conjunction with Architect's MBS specification and Stage 3 Outline Interior Condition and Scope of Works - HCC-HBA-CC-XX-SH-A-400001
 - Acoustic Absorption as per acoustic engineer's report to satisfy SBR03/SKA acoustic target.
 - Please raise any inconsistencies between architectural and acoustic information with the project team.

159 St John Street
London EC1V 4QJ

mail@hawkinsbrown.com
hawkinsbrown.com

Hawkins\Brown

Project
Haringey Civic Centre
High Rd,
Wood Green,
N22 8LE
Drawing
Lobby / Reception Area - Typical Room
Data Sheet

Scale @ A0
As indicated

Date
03/08/23

Drawn By
RK

Checked By
JM

Job Number
190149

Status
S3

Purpose of Issue
Issued for Review
and Comment

Drawing No.
HCC-HBA-ZZ-00-DR-A-770509

Rev
P3