




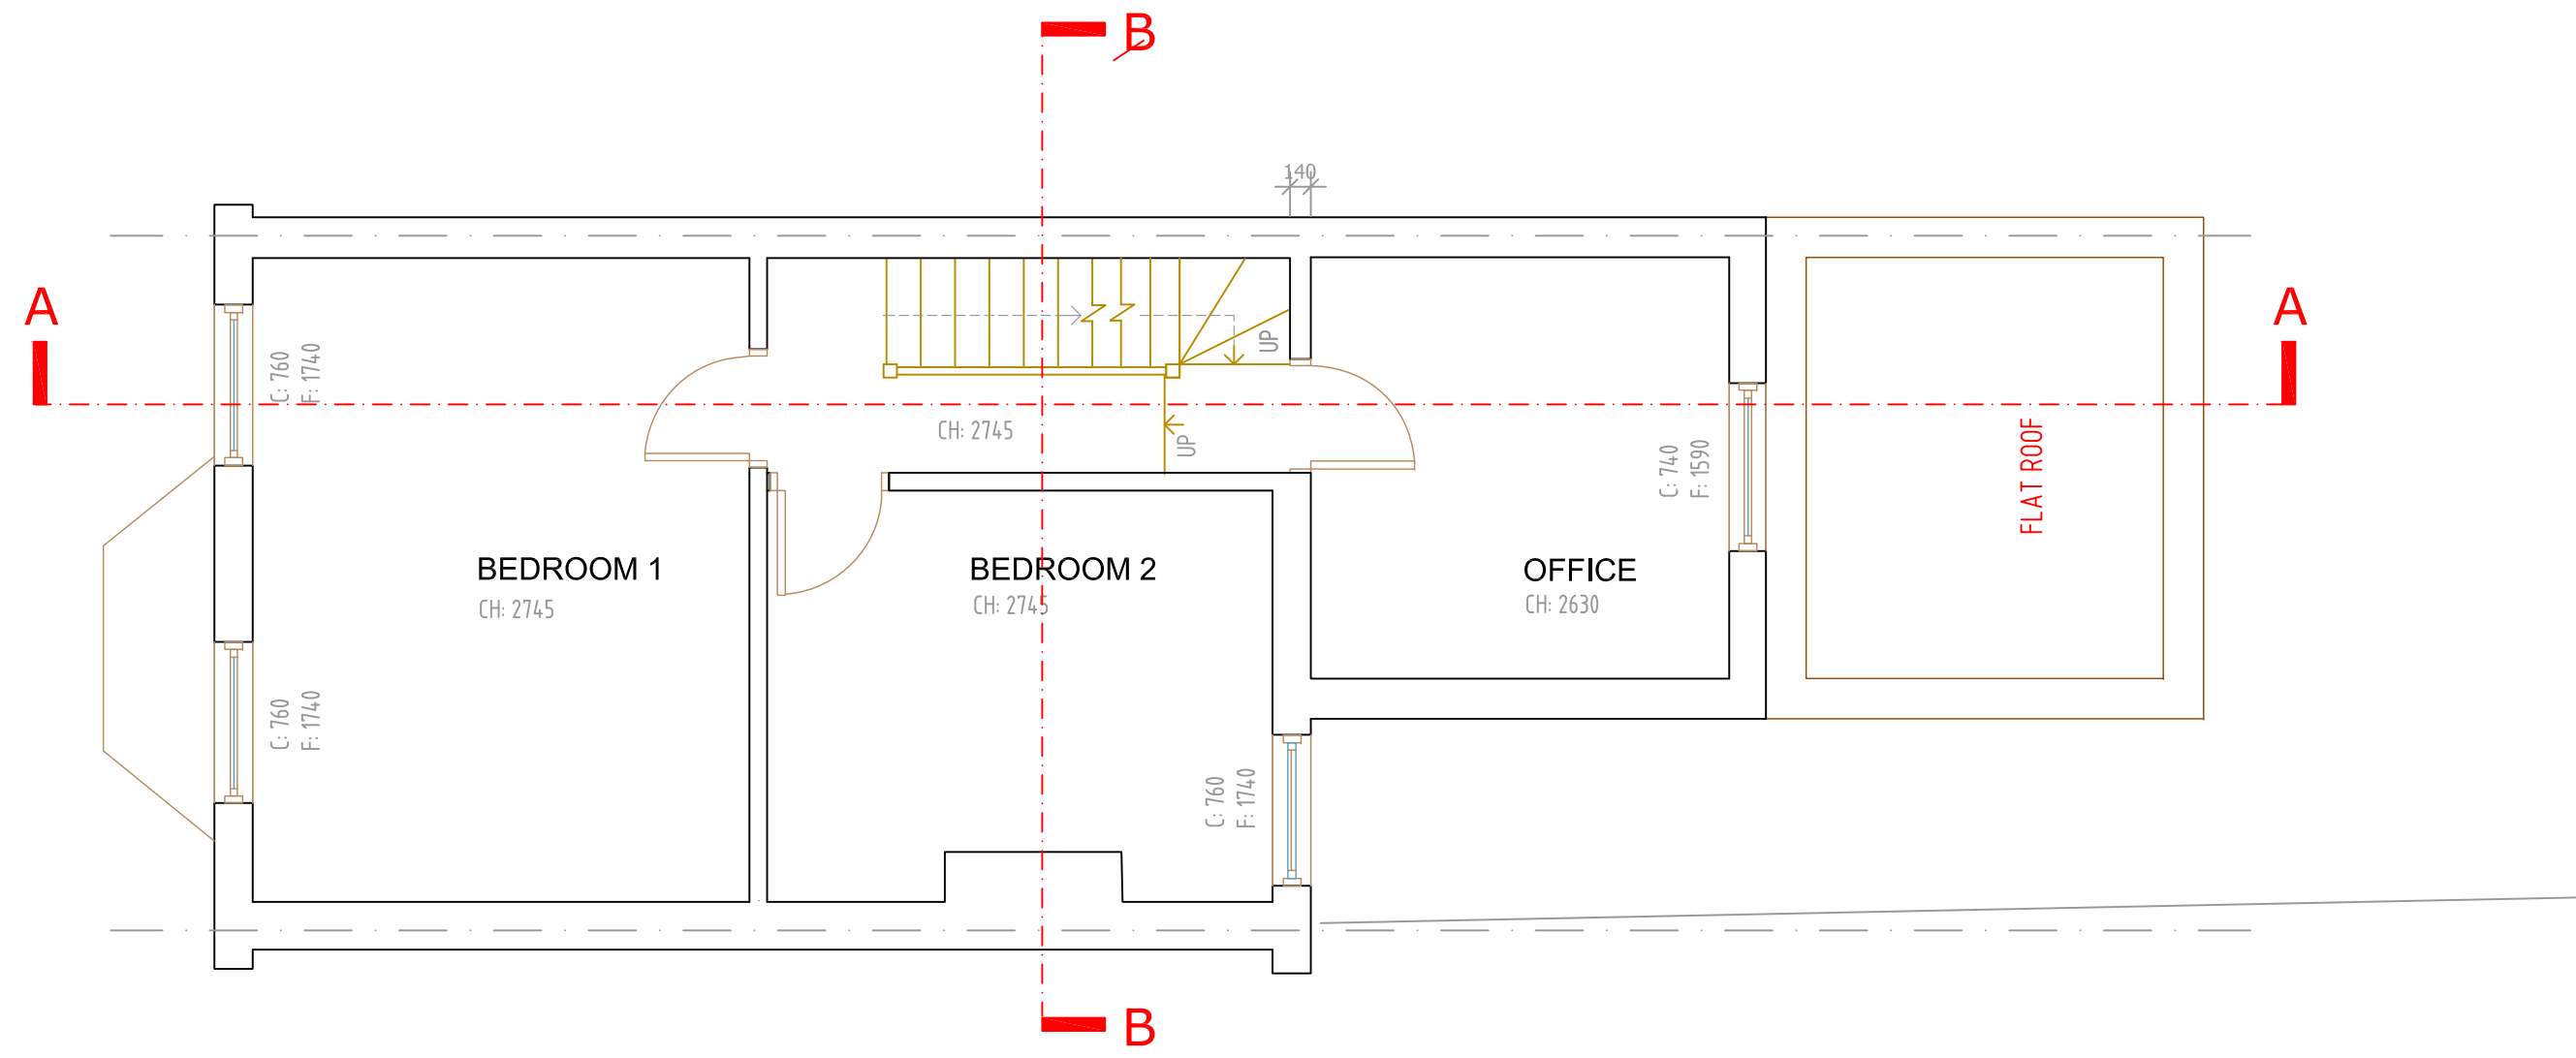


PLAN PROPOSED FIRST FLOOR Scale: A3 1:100 A1 1:50

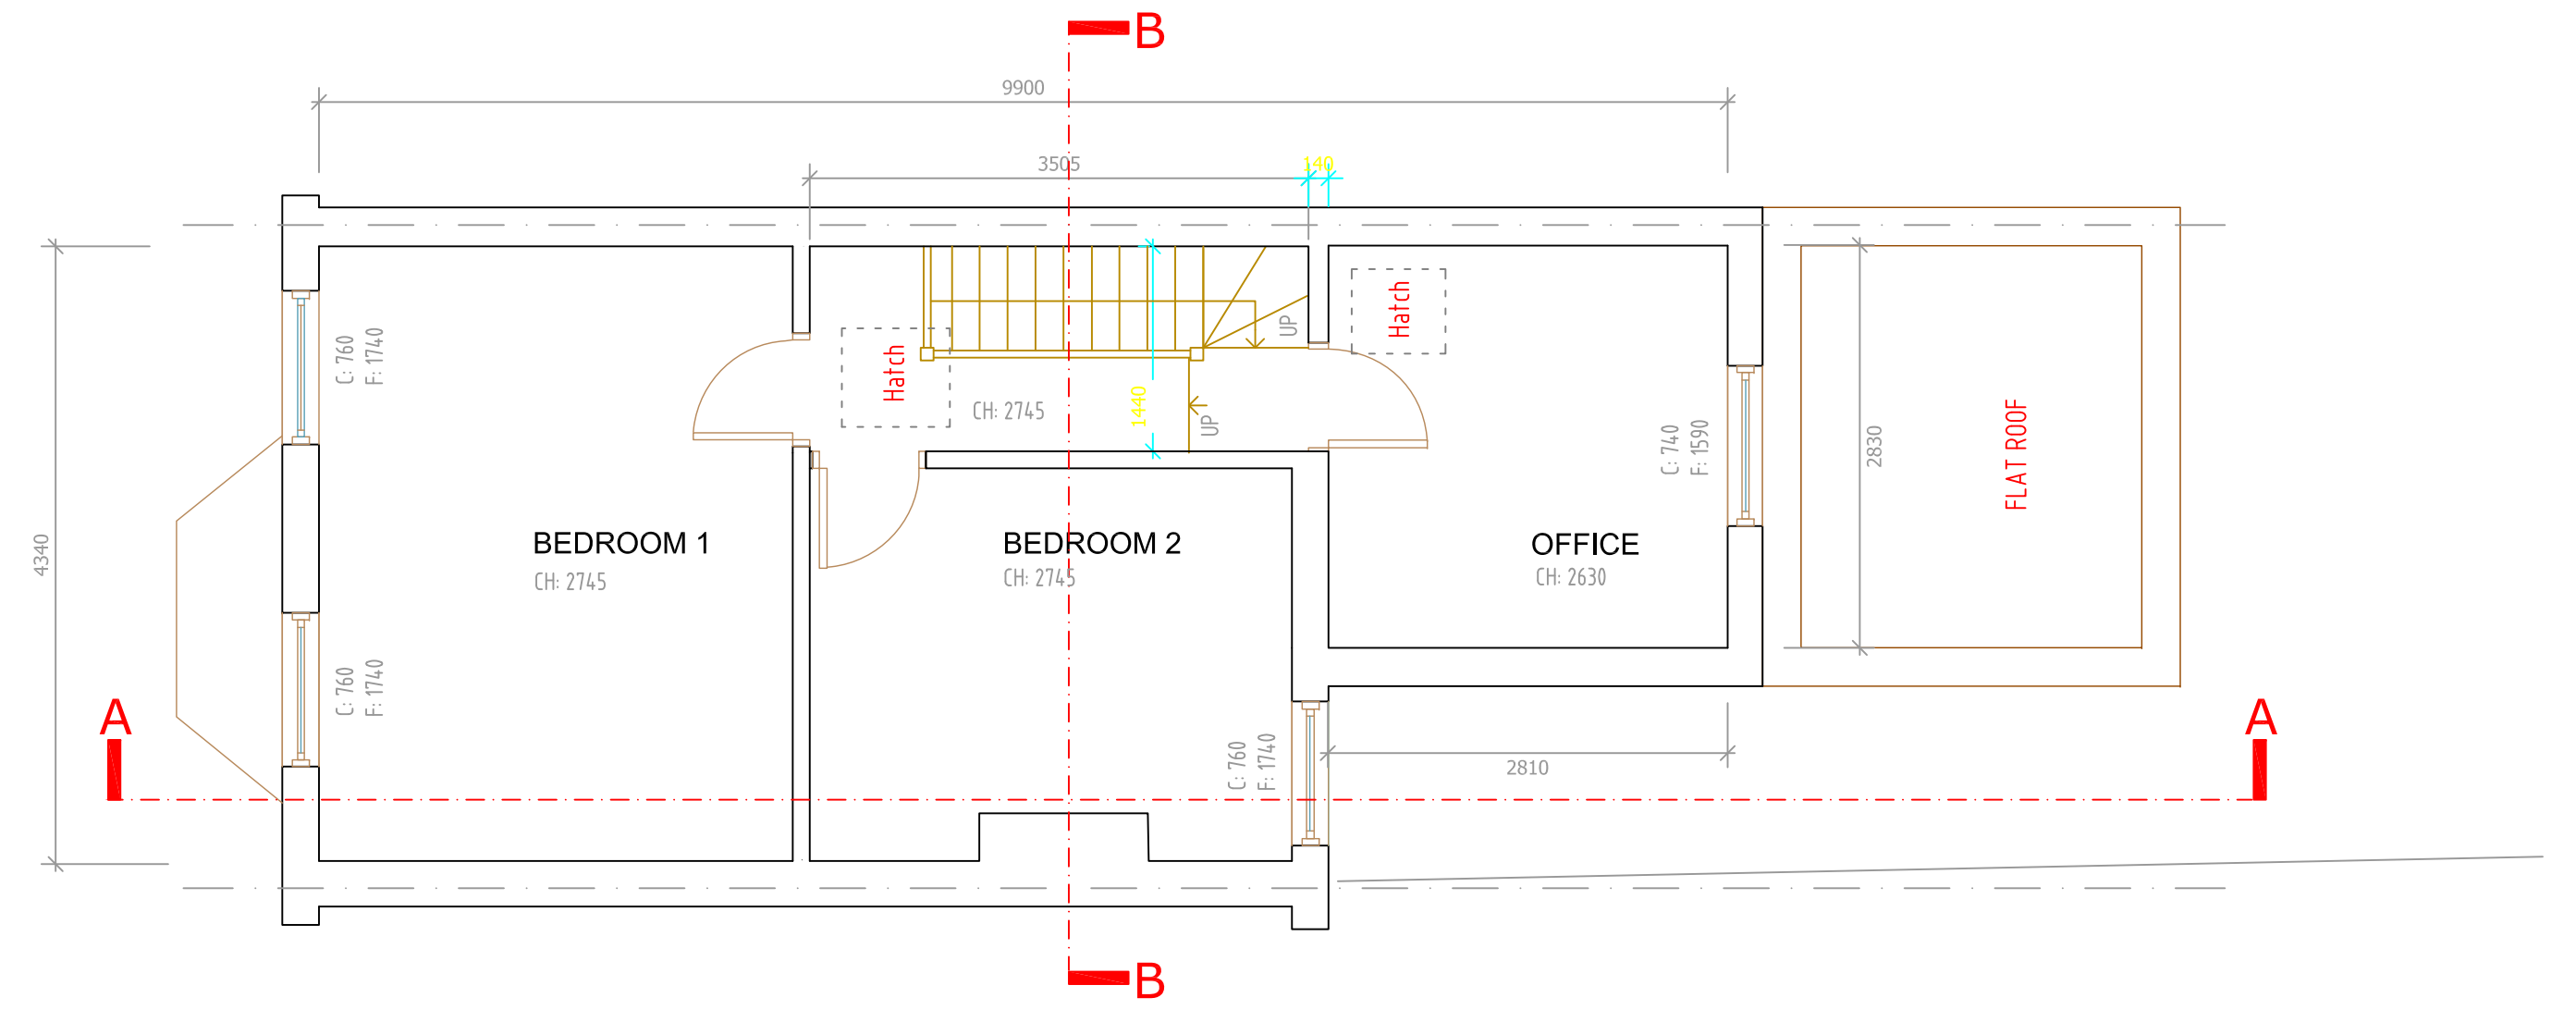


PLAN EXISTING FIRST FLOOR Scale: A3 1:100 A1 1:50

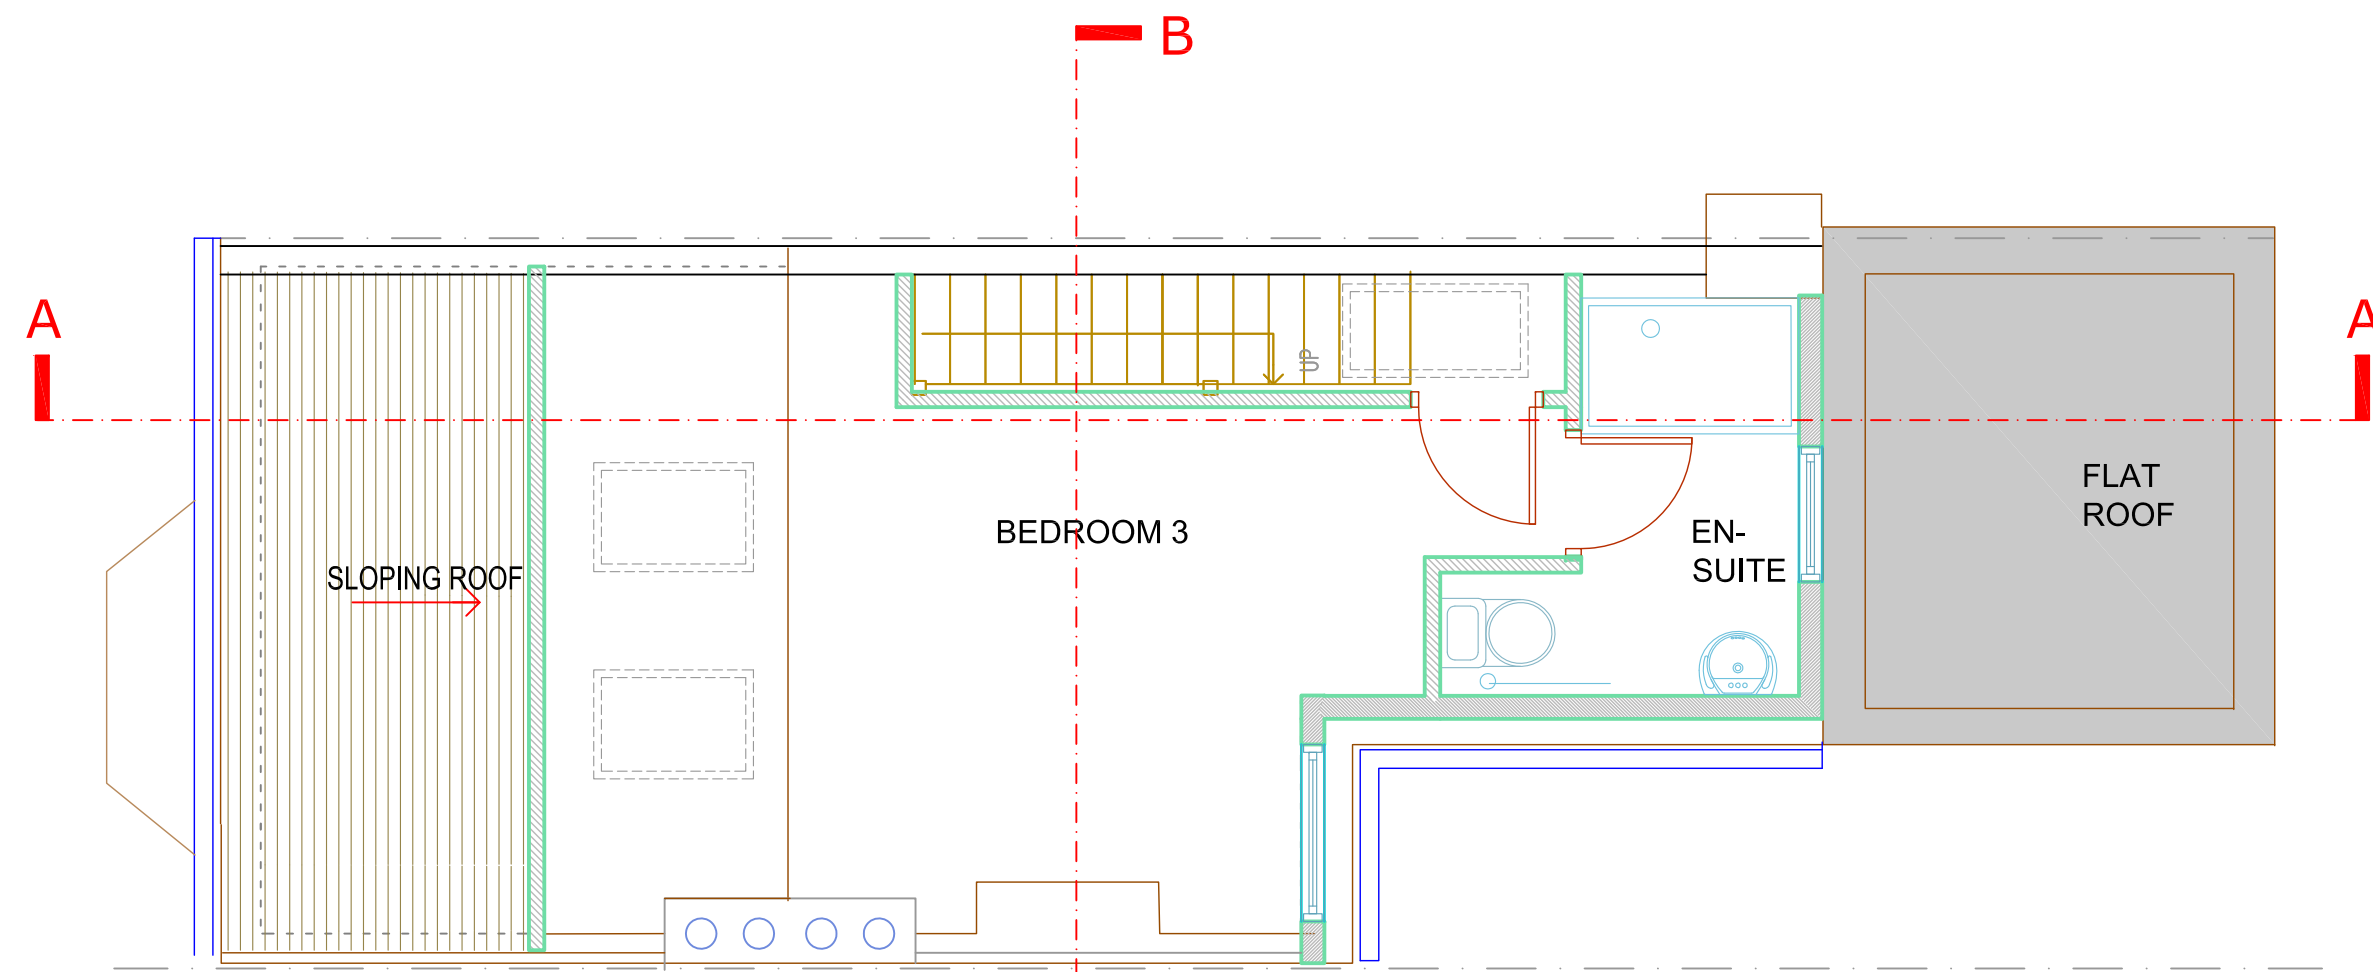

PLAN PROPOSED SECOND FLOOR Scale: A3 1:100 A1 1:50

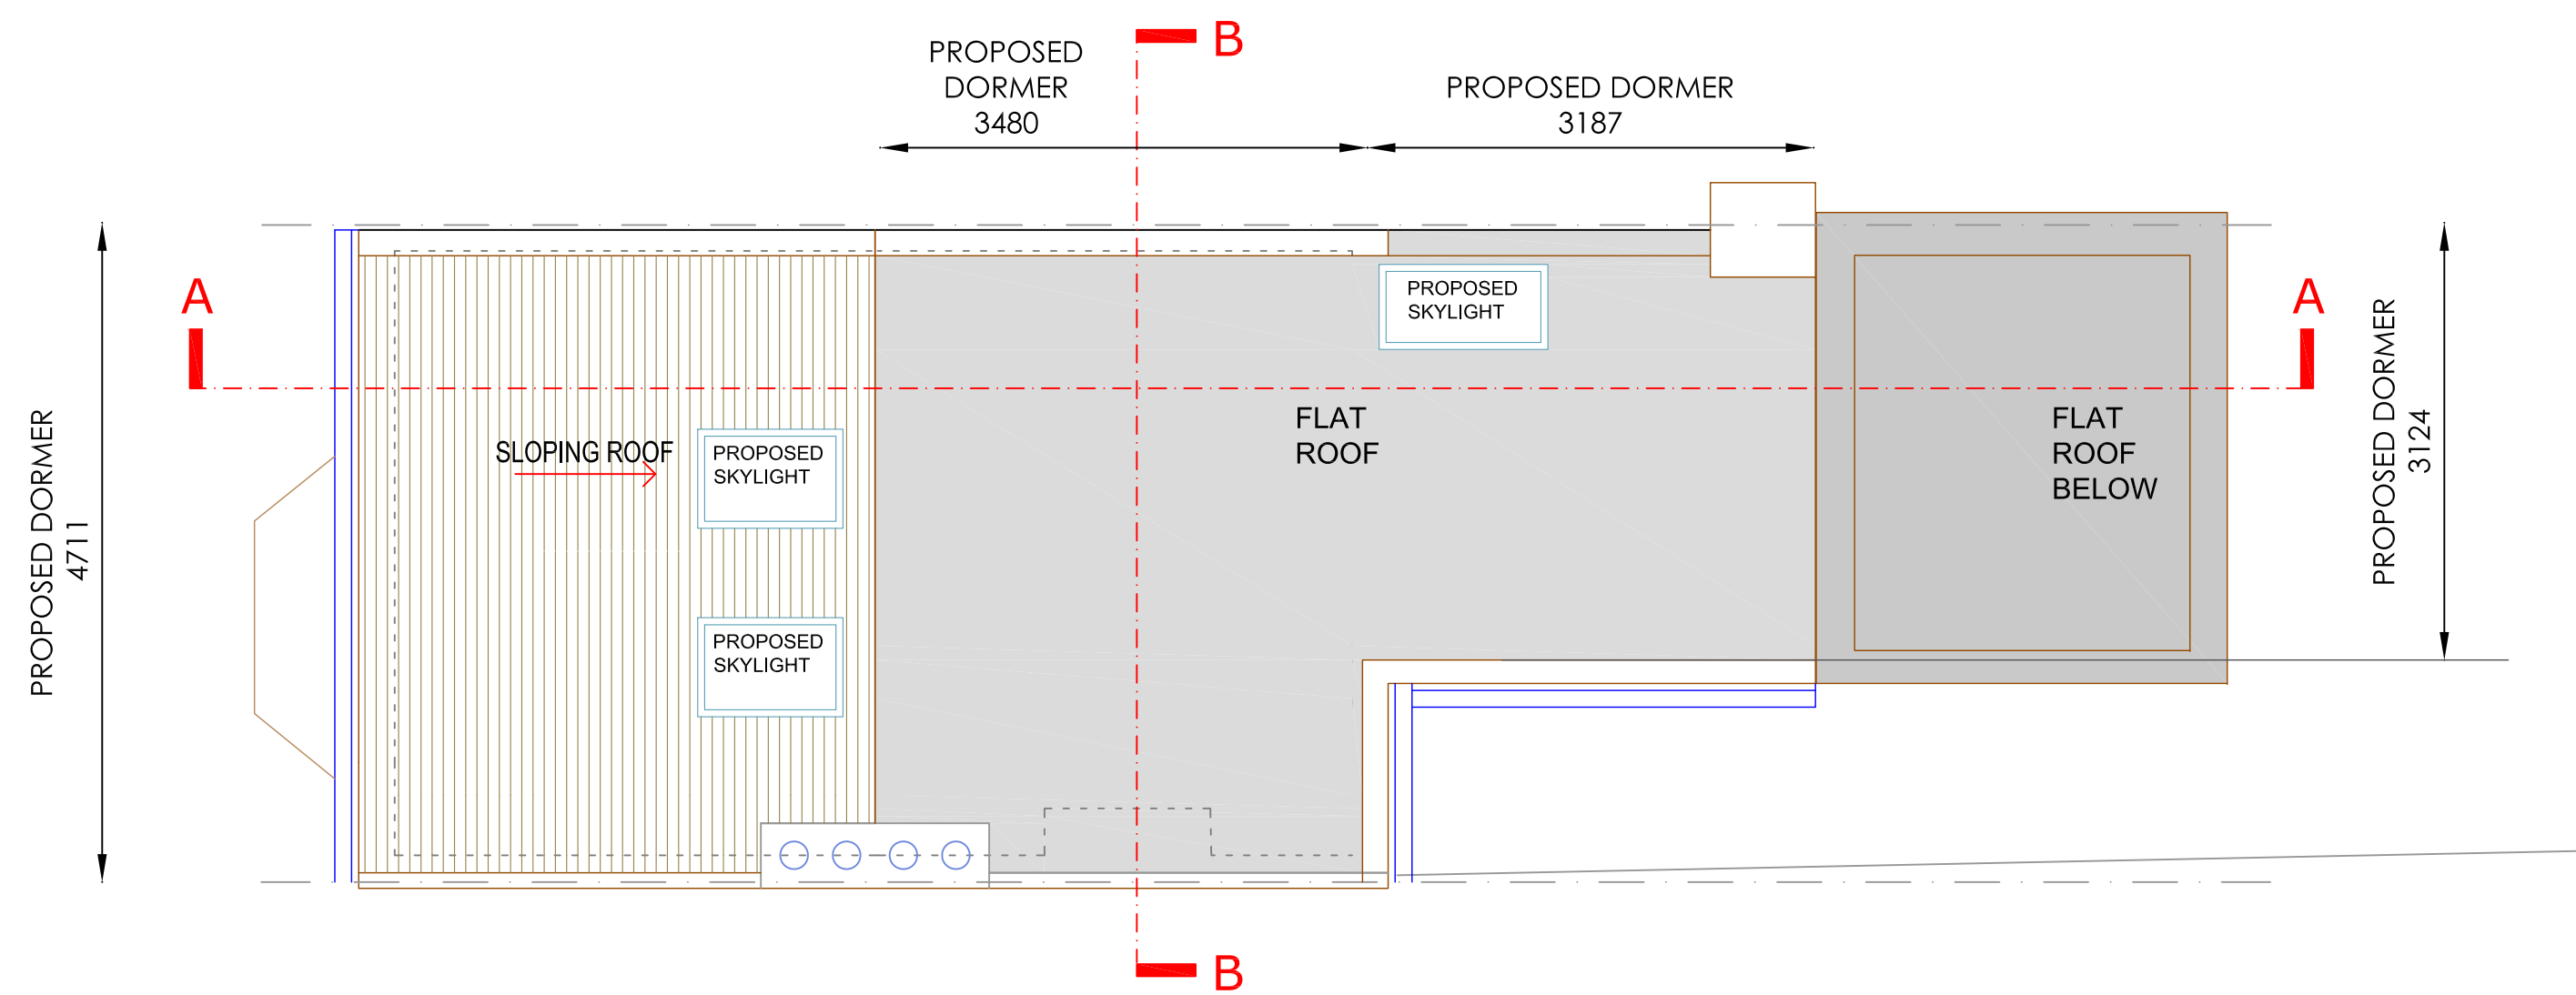

PLAN PROPOSED ROOF Scale: A3 1:100 A1 1:50

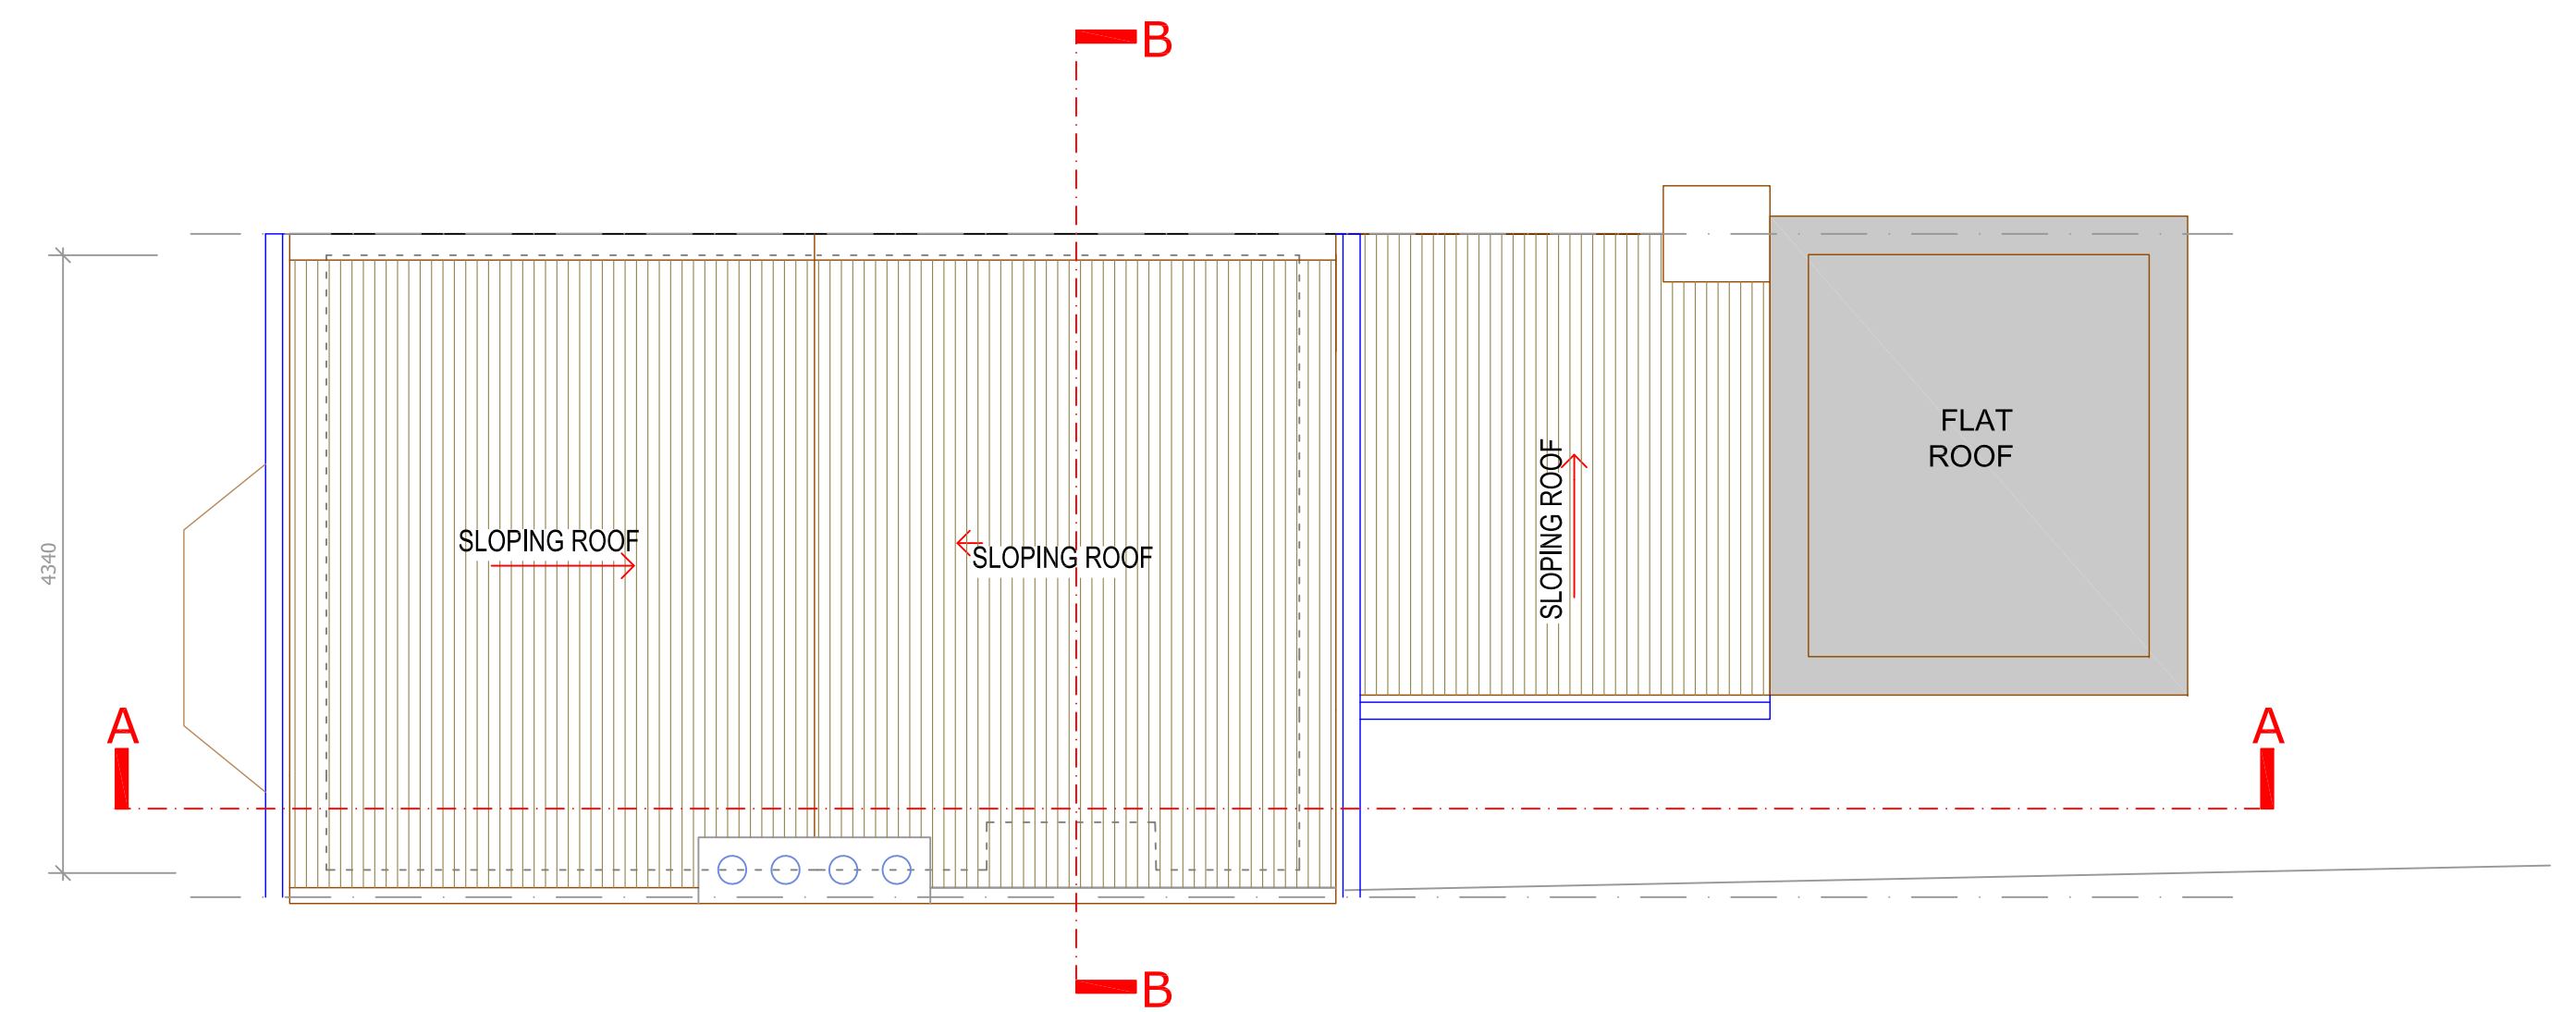

PLAN EXISTING ROOF Scale: A3 1:100 A1 1:50

TO BE APPROVED		
CLIENT:		
JOB: 42 CLINTON ROAD N15 5BH		
DRAWING:		
GROUND FLOOR FIRST FLOOR SECOND FLOOR		
DRAW NO	SCALE	DATE
1562 - 1	A3 1:100 A1 1: 50	JULY 2023
STATUS	ISSUED TO	DATE

PERCEPTIONS
ARCHITECTURAL
AND DESIGN SERVICES
telephone
+44(0)208201 9818
Cell phone
+44(0)7950403547

