
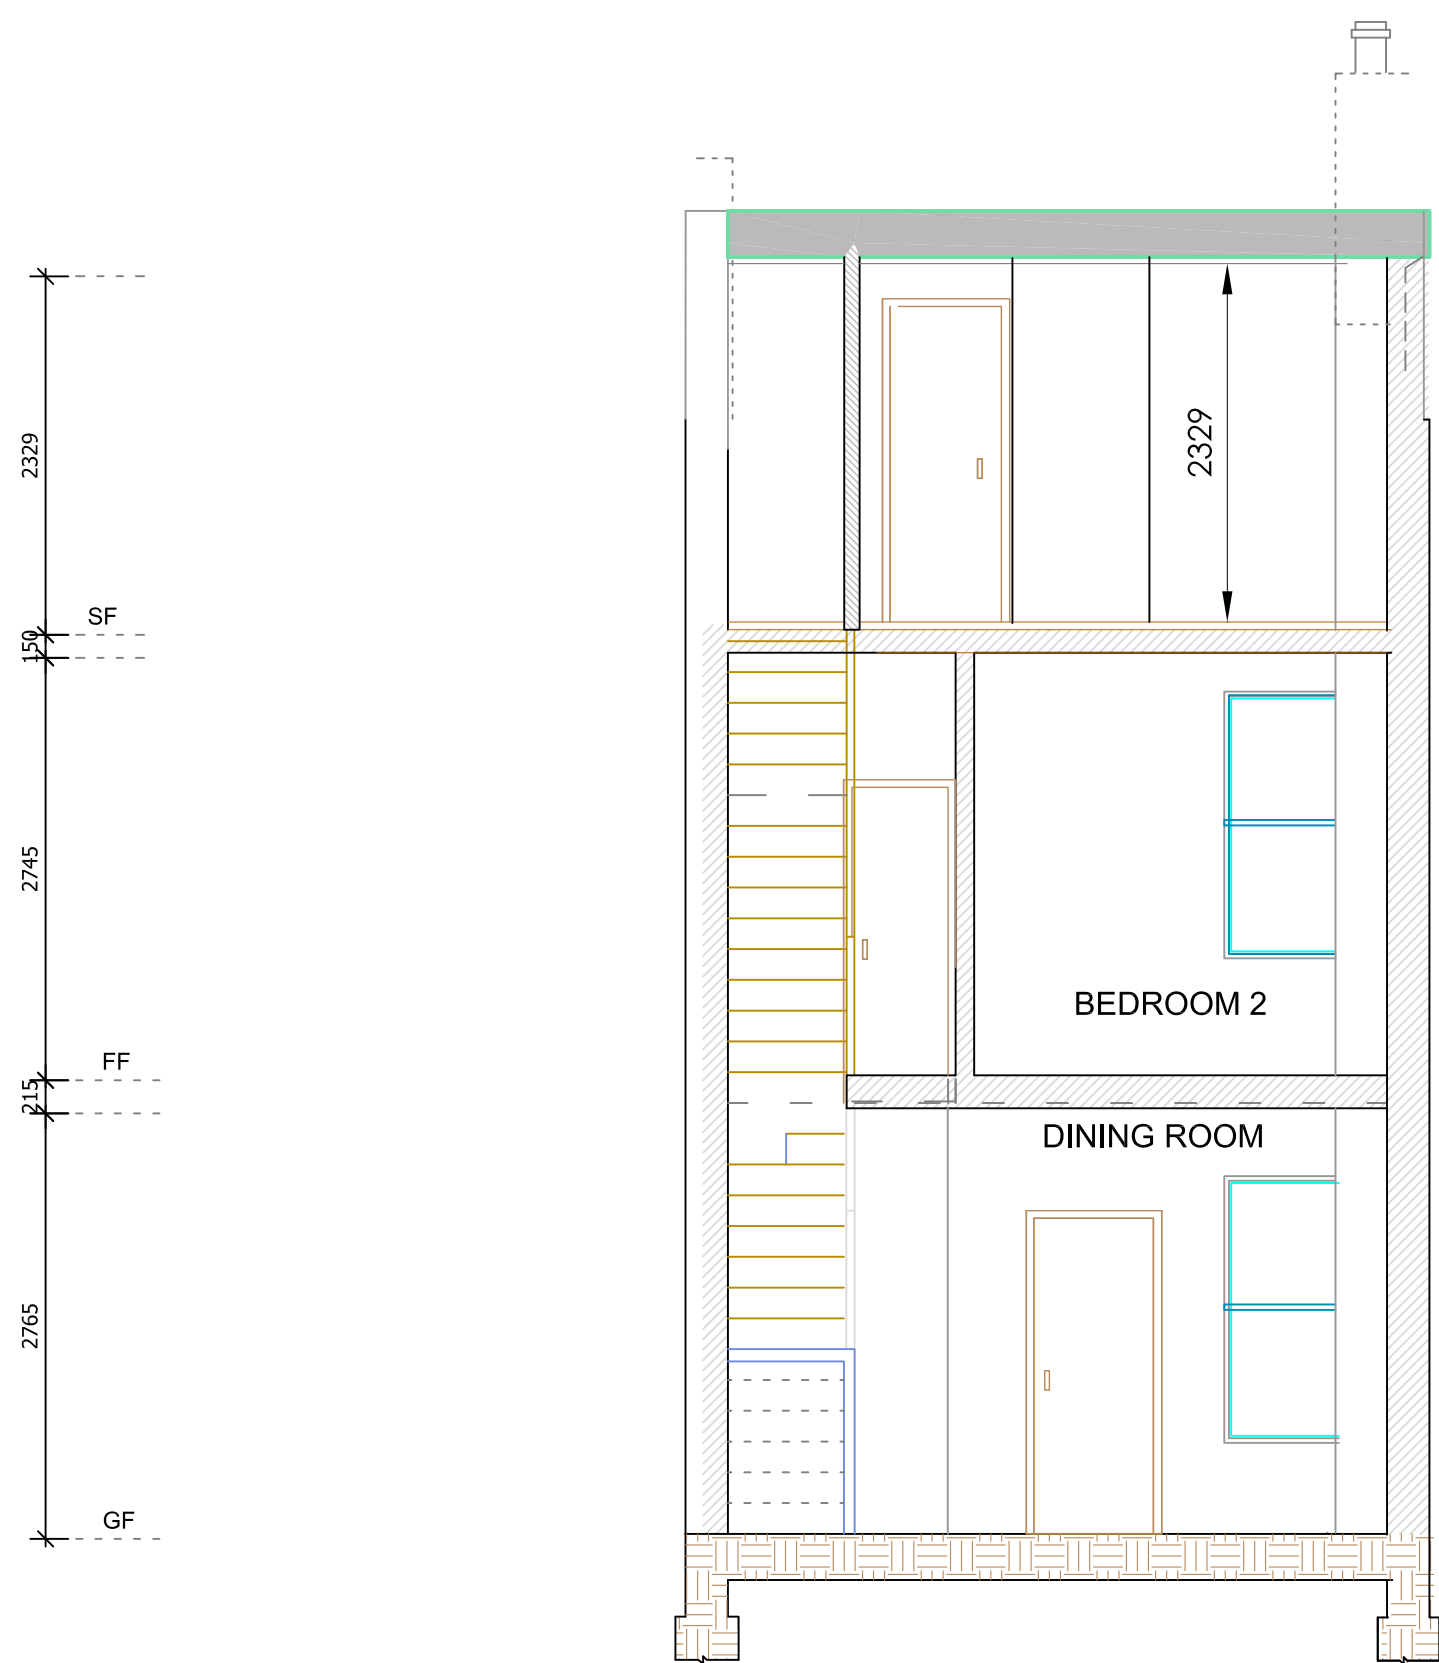


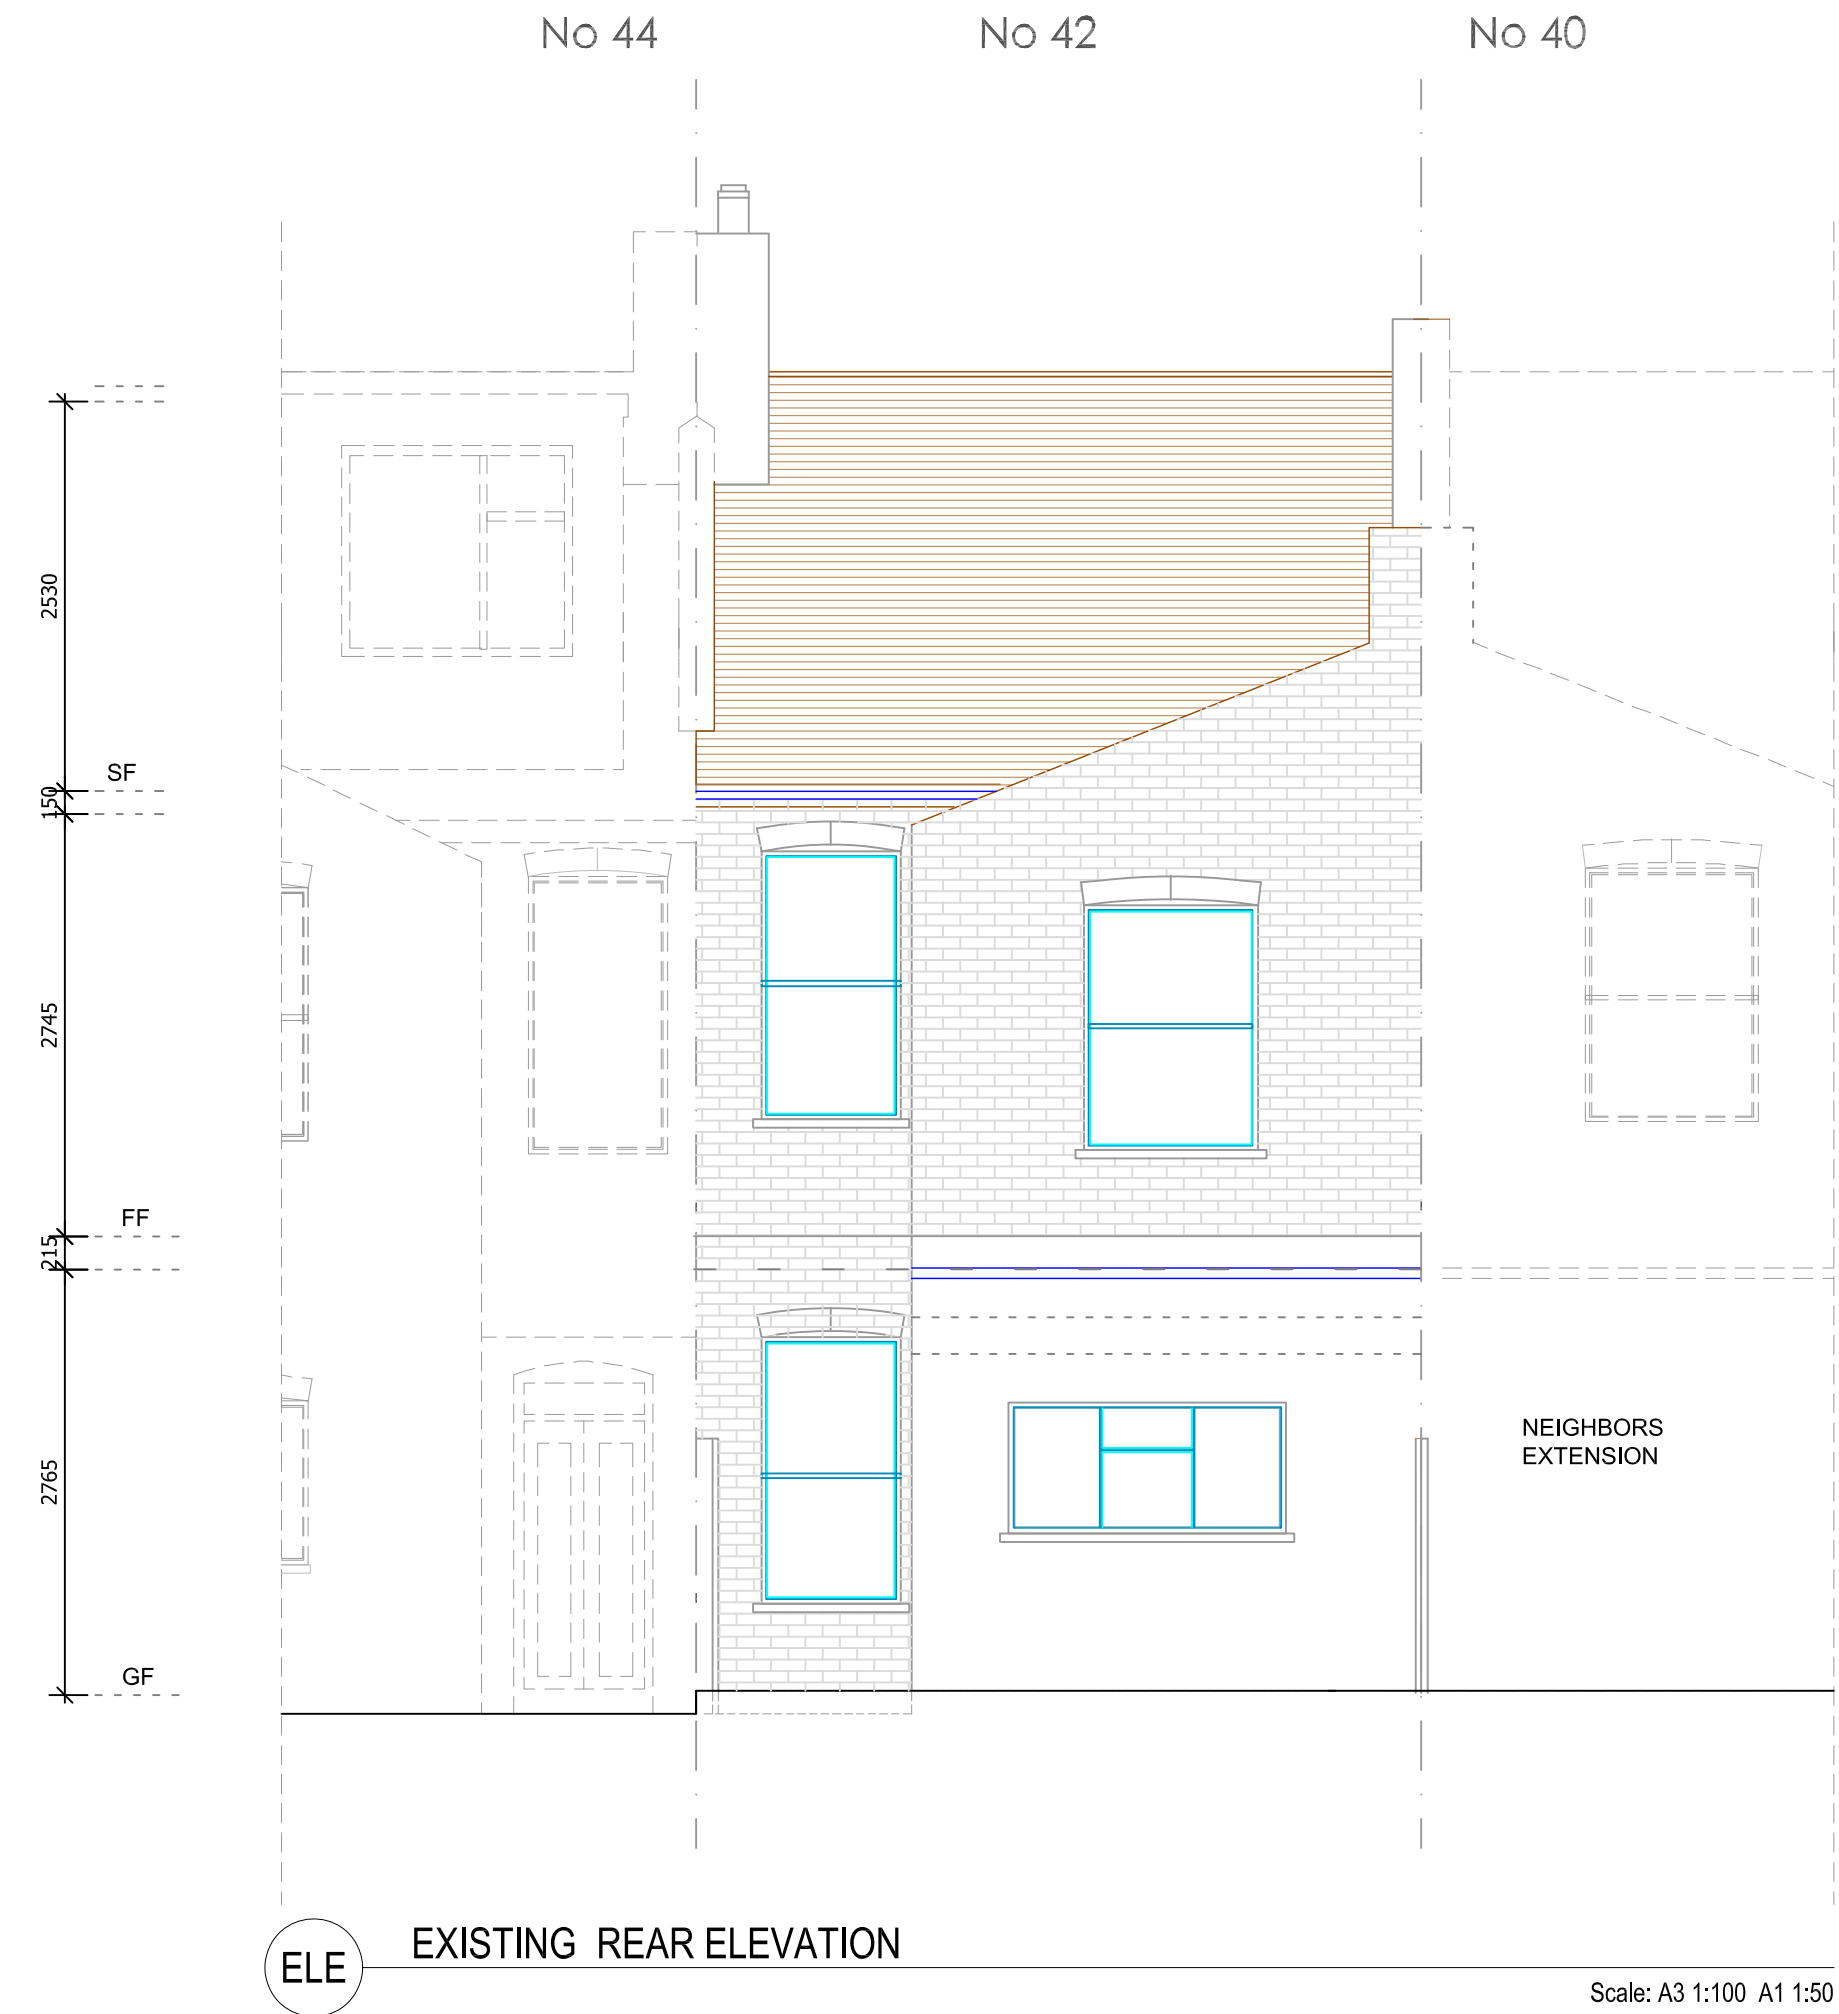

CALCULATION

CALCULATION FOR ADDITIONAL VOLUME CREATED BY A REAR DORMER WINDOW AND EXTENDED RIDGE LINE TO CREATE A GABLE END ROOF AT 70 TORRINGTON PARK
ADDITIONAL VOLUME CREATED BY FORMATION OF A REAR DORMER WINDOW

PROPOSED DORMER

WIDTH OF PROPOSED DORMER = 4.71 M
DEPTH OF PROPOSED DORMER = 3.48 M
HEIGHT OF PROPOSED DORMER = 2.86 M

= $\frac{46.87}{2}$ CUBIC METRES

1NO. DORMER WINDOW IN TOTAL = 23.43 CUBIC METRES

ADDITIONAL VOLUME CREATED OUTRIGGER DORMER

WIDTH OF PROPOSED DORMER = 3.12 M
DEPTH OF PROPOSED DORMER = 3.23 M
HEIGHT OF PROPOSED DORMER = 2.86 M

TOTAL = $\frac{28.82}{2}$ CUBIC METRES

1NO. OUTRIGGER DORMER TOTAL = 14.41 CUBIC METRES

TOTAL CUBIC METERS : 23.43 + 14.41 = 37.84 CUBIC METERS

TO BE APPROVED

CLIENT:

JOB: 42 CLINTON ROAD
N15 5BH

DRAWING:

REAR ELEVATION
SECTION BB

DRAW NO	SCALE	DATE
1562 - 2	A3 1:100 A1 1: 50	JULY 2023
STATUS	ISSUED TO	DATE

PERCEPTIONS
ARCHITECTURAL
AND DESIGN SERVICES

telephone
+44(0)208201 9818
Cell phone
+44(0)7950403547

