



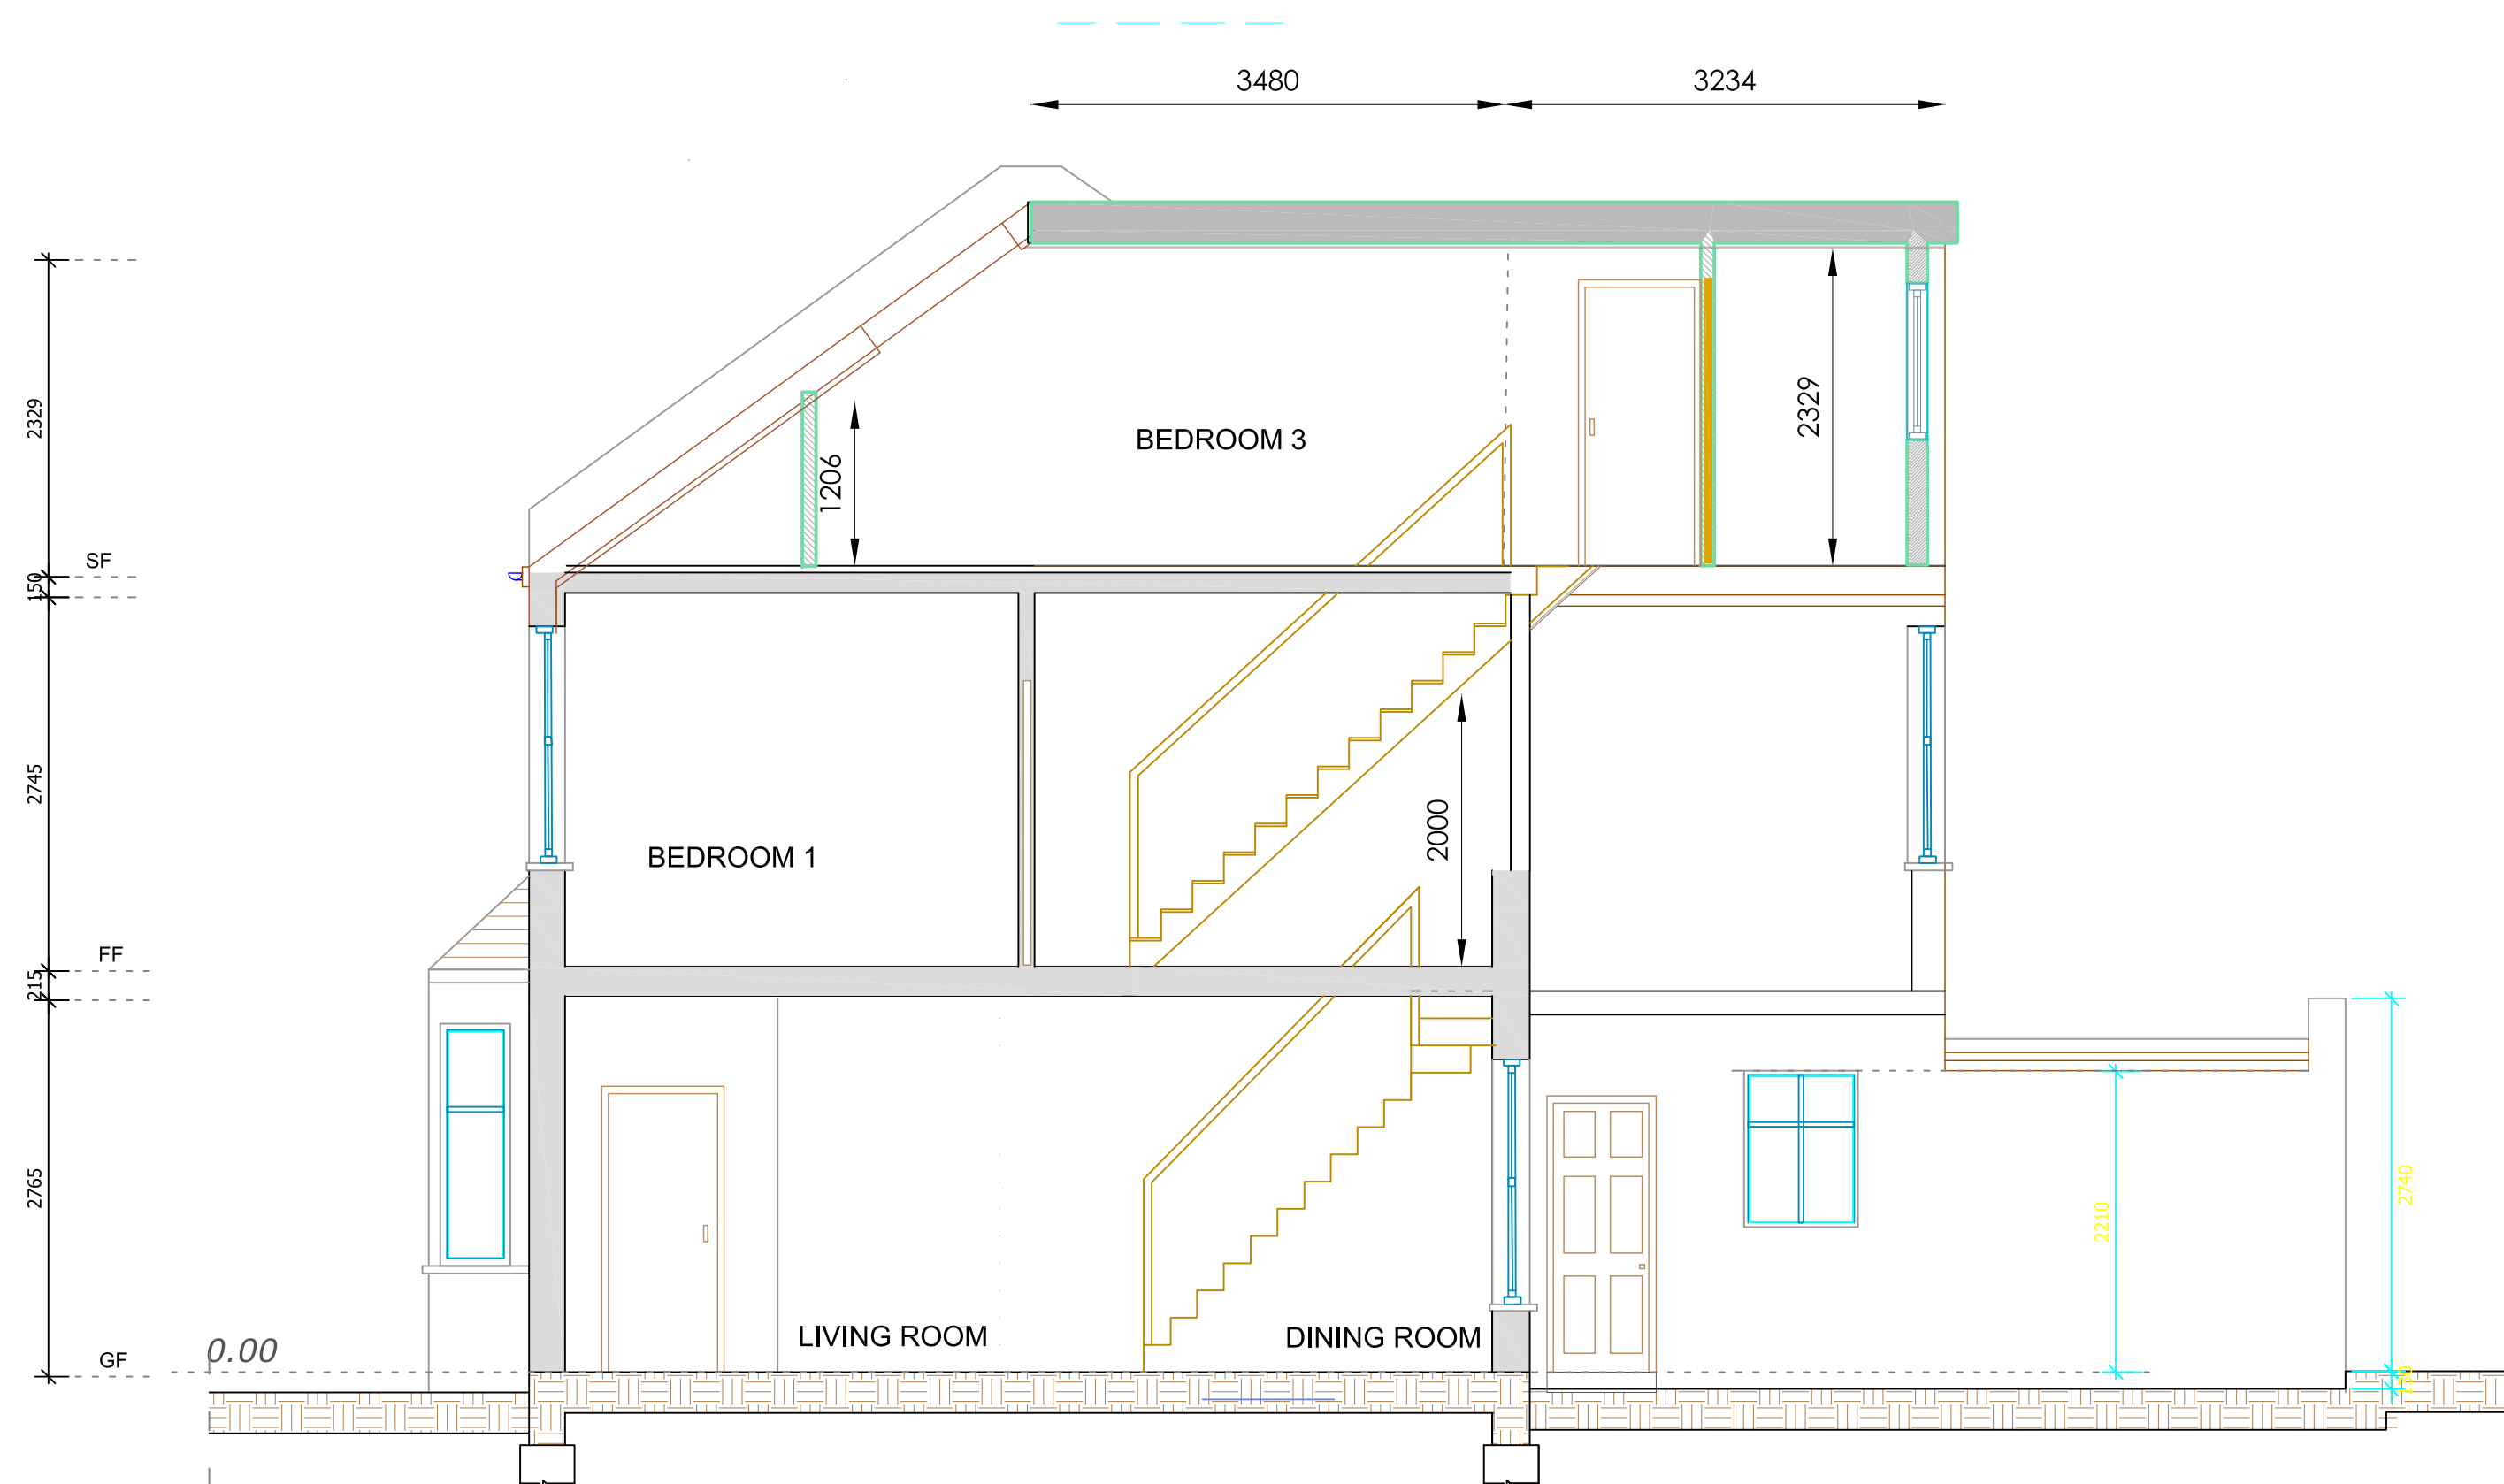

SEC PROPOSED SEC AA

Scale: A3 1:100 A1 1:50

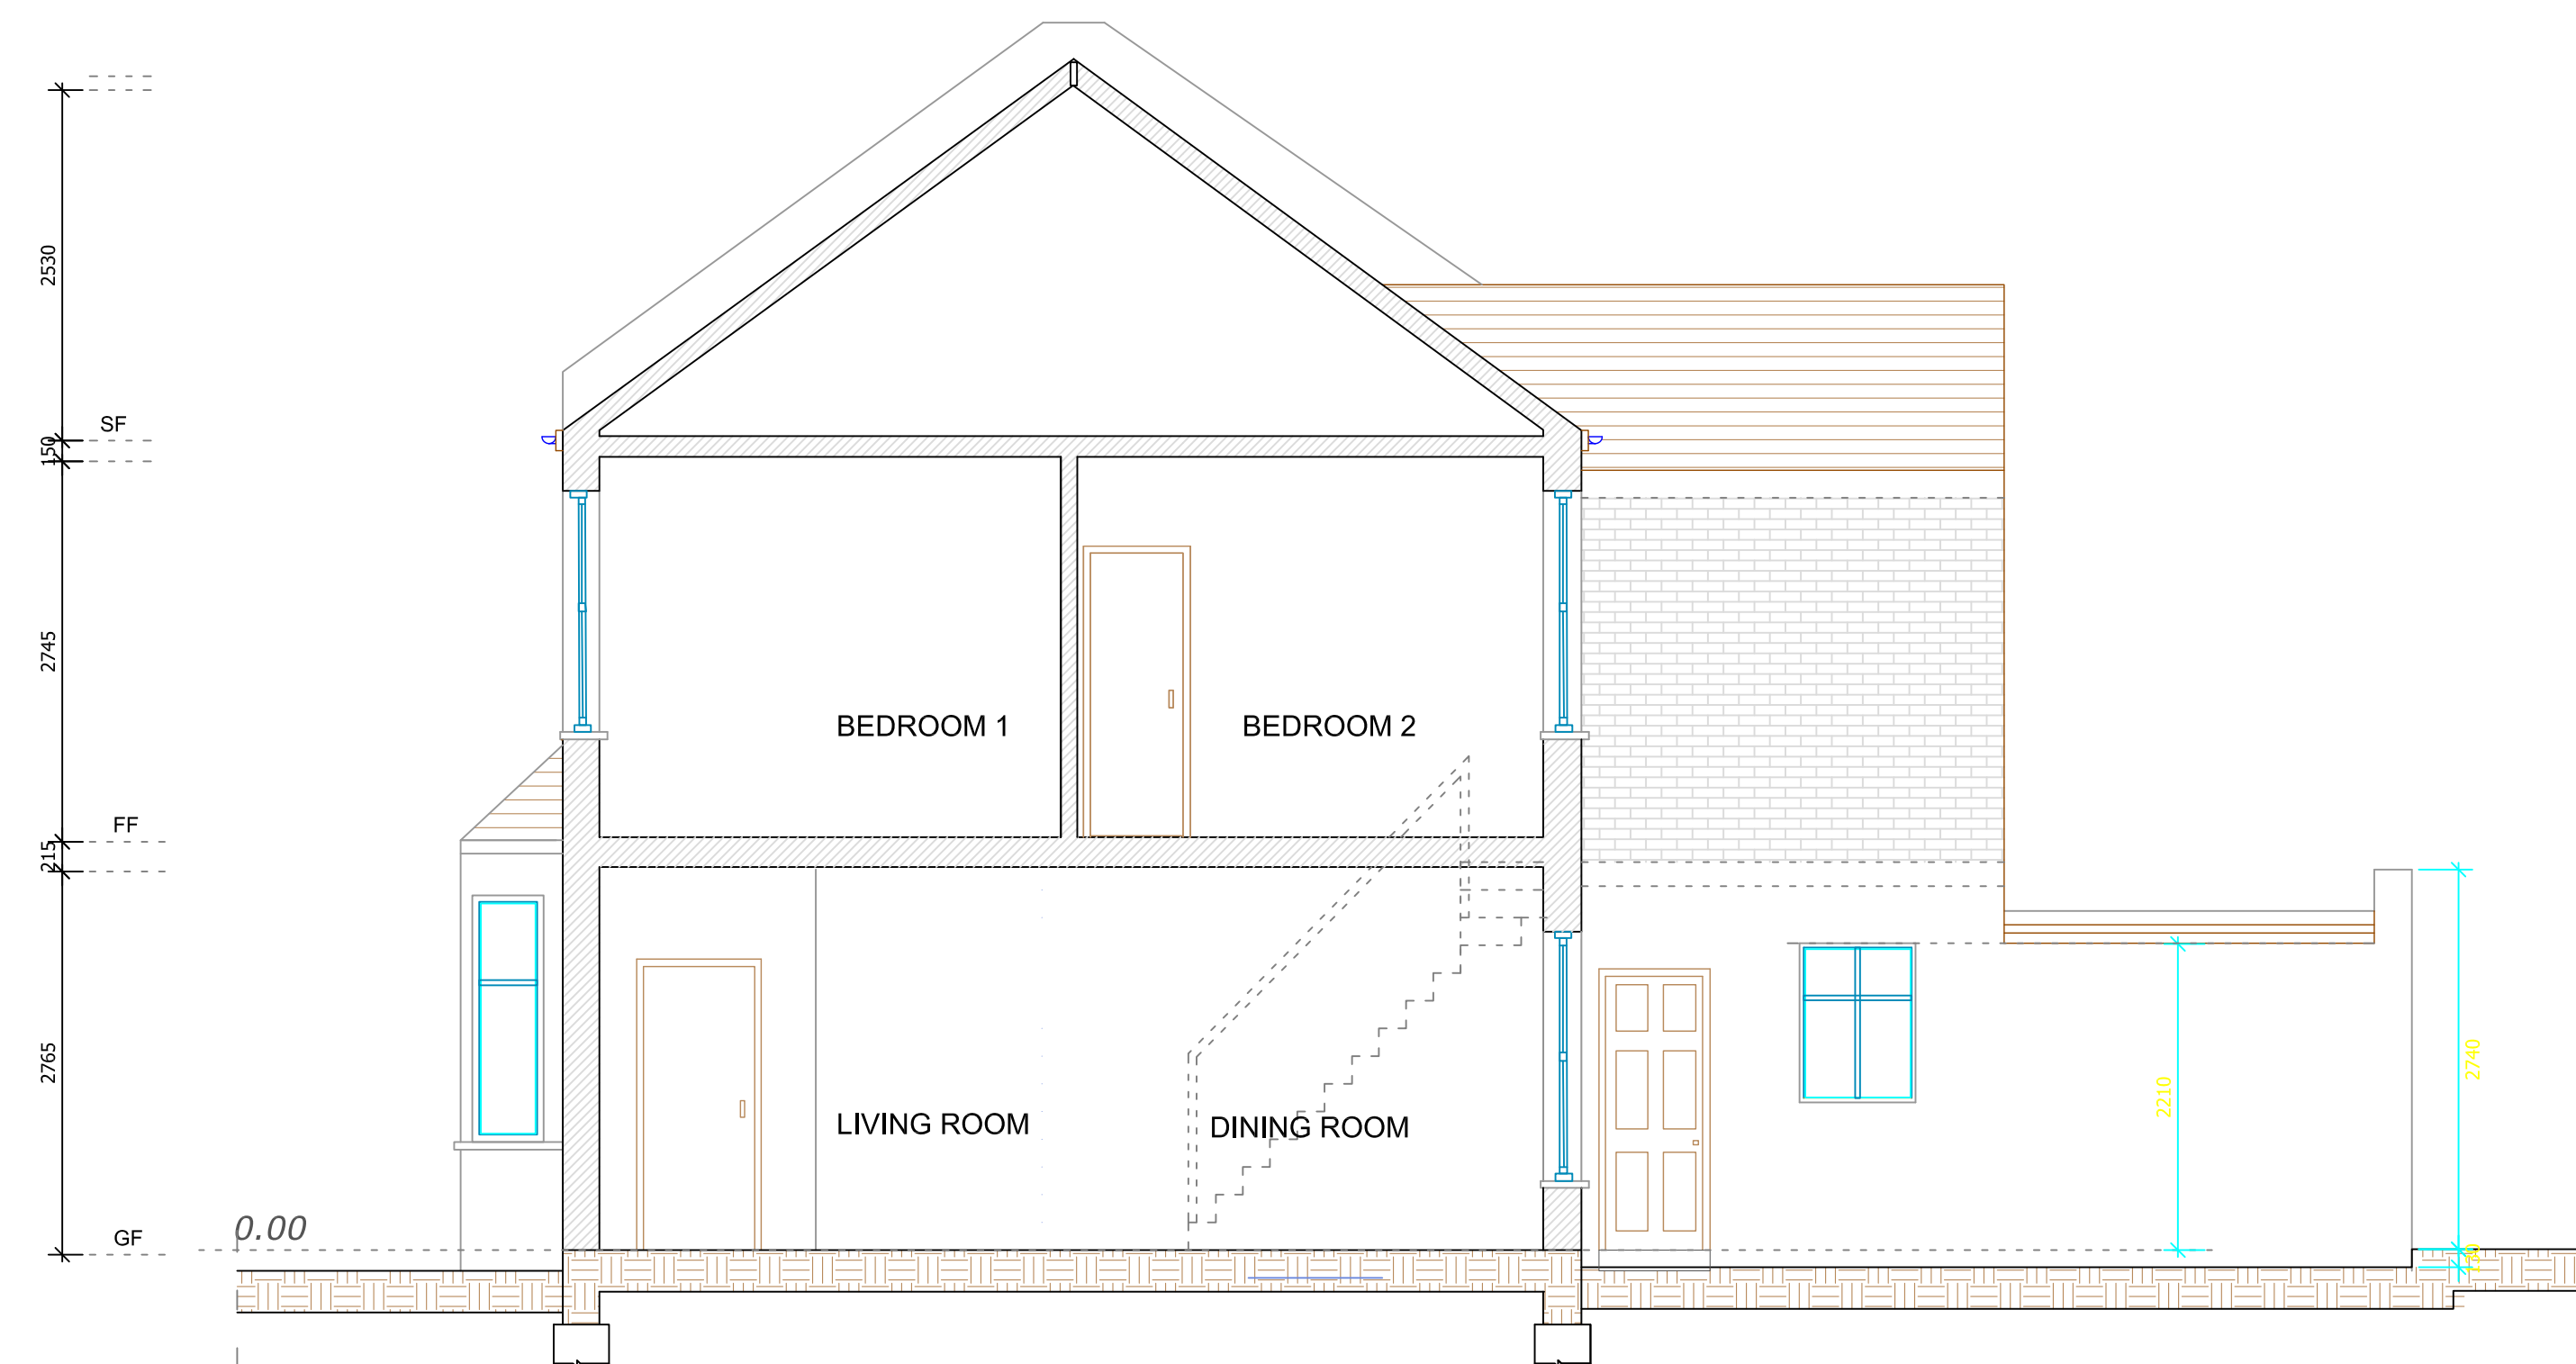

SEC EXISTING SEC AA

Scale: A3 1:100 A1 1:50

TO BE APPROVED

CLIENT:

JOB: 42 CLINTON ROAD
N15 5BH

DRAWING:
SECTION AA

DRAW NO	SCALE	DATE
1562 - 3	A3 1:100 A1 1: 50	JULY 2023
STATUS	ISSUED TO	DATE

PERCEPTIONS
ARCHITECTURAL
AND DESIGN SERVICES

telephone
+44(0)208201 9818
Cell phone
+44(0)7950403547

