
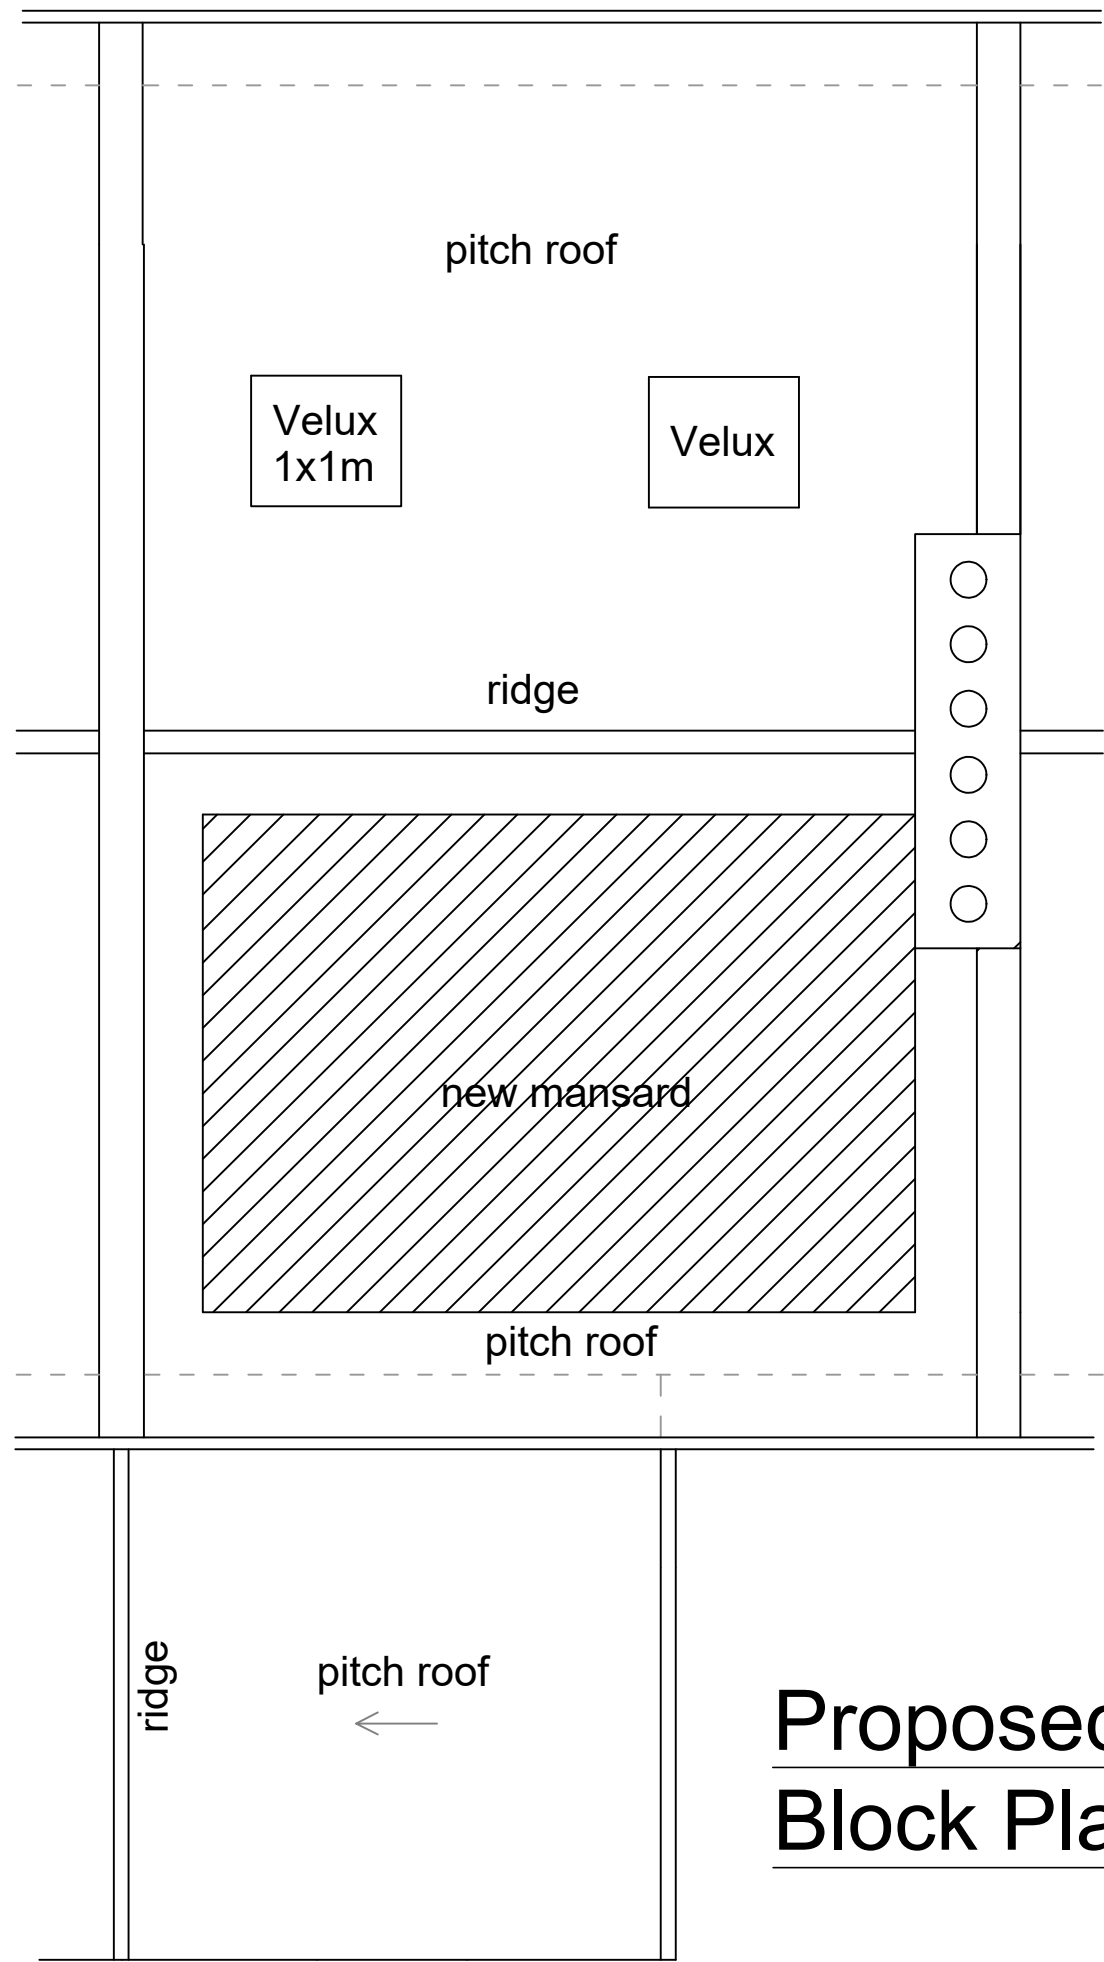


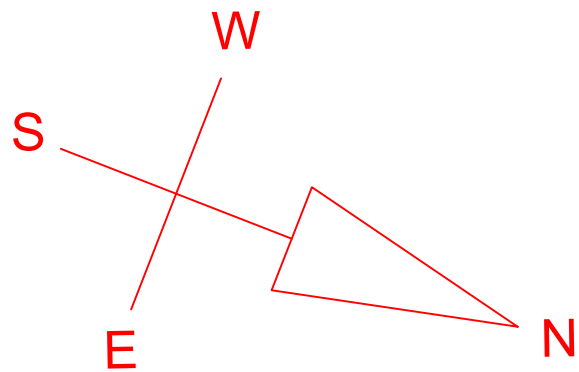

Proposed
Block Plan

NOTES

Rev	Description	Date

CLIENT
Christian Cole

PROJECT
45 Victoria Road N4 3SJ

TITLE
Proposed Block Plan

DRAWN FH	CHECKED	APPROVED
-------------	---------	----------

DATE May 2023	SCALE 1 : 50 @ A3
------------------	----------------------

PLANNING

DRAW. NO. 2023-01-07	REV -
-------------------------	----------