


NOTES

THIS DRAWING IS © OF IQONICA LTD

DO NOT SCALE. USE FIGURED DIMENSIONS ONLY.

THIS DRAWING IS FOR PRICING AND PRELIMINARY COORDINATION PURPOSES ONLY, PENDING DEMOLITIONS AND RECONSTRUCTIONS, FINAL STRUCTURAL DESIGN AND CALCULATIONS, CONTRACTOR'S DESIGN DEVELOPMENT, SPECIFICATIONS AND BUILDING CONTROL APPROVALS.

DIMENSIONS AND SETTING OUTS ARE TO BE CONFIRMED ON SITE BY TRADES PRIOR TO ORDERS, CONSTRUCTION, EXECUTION & INSTALLATION AND IN ACCORDANCE TO PLANNING AND BUILDING CONTROL APPROVALS AND PARTY WALL AGREEMENTS.

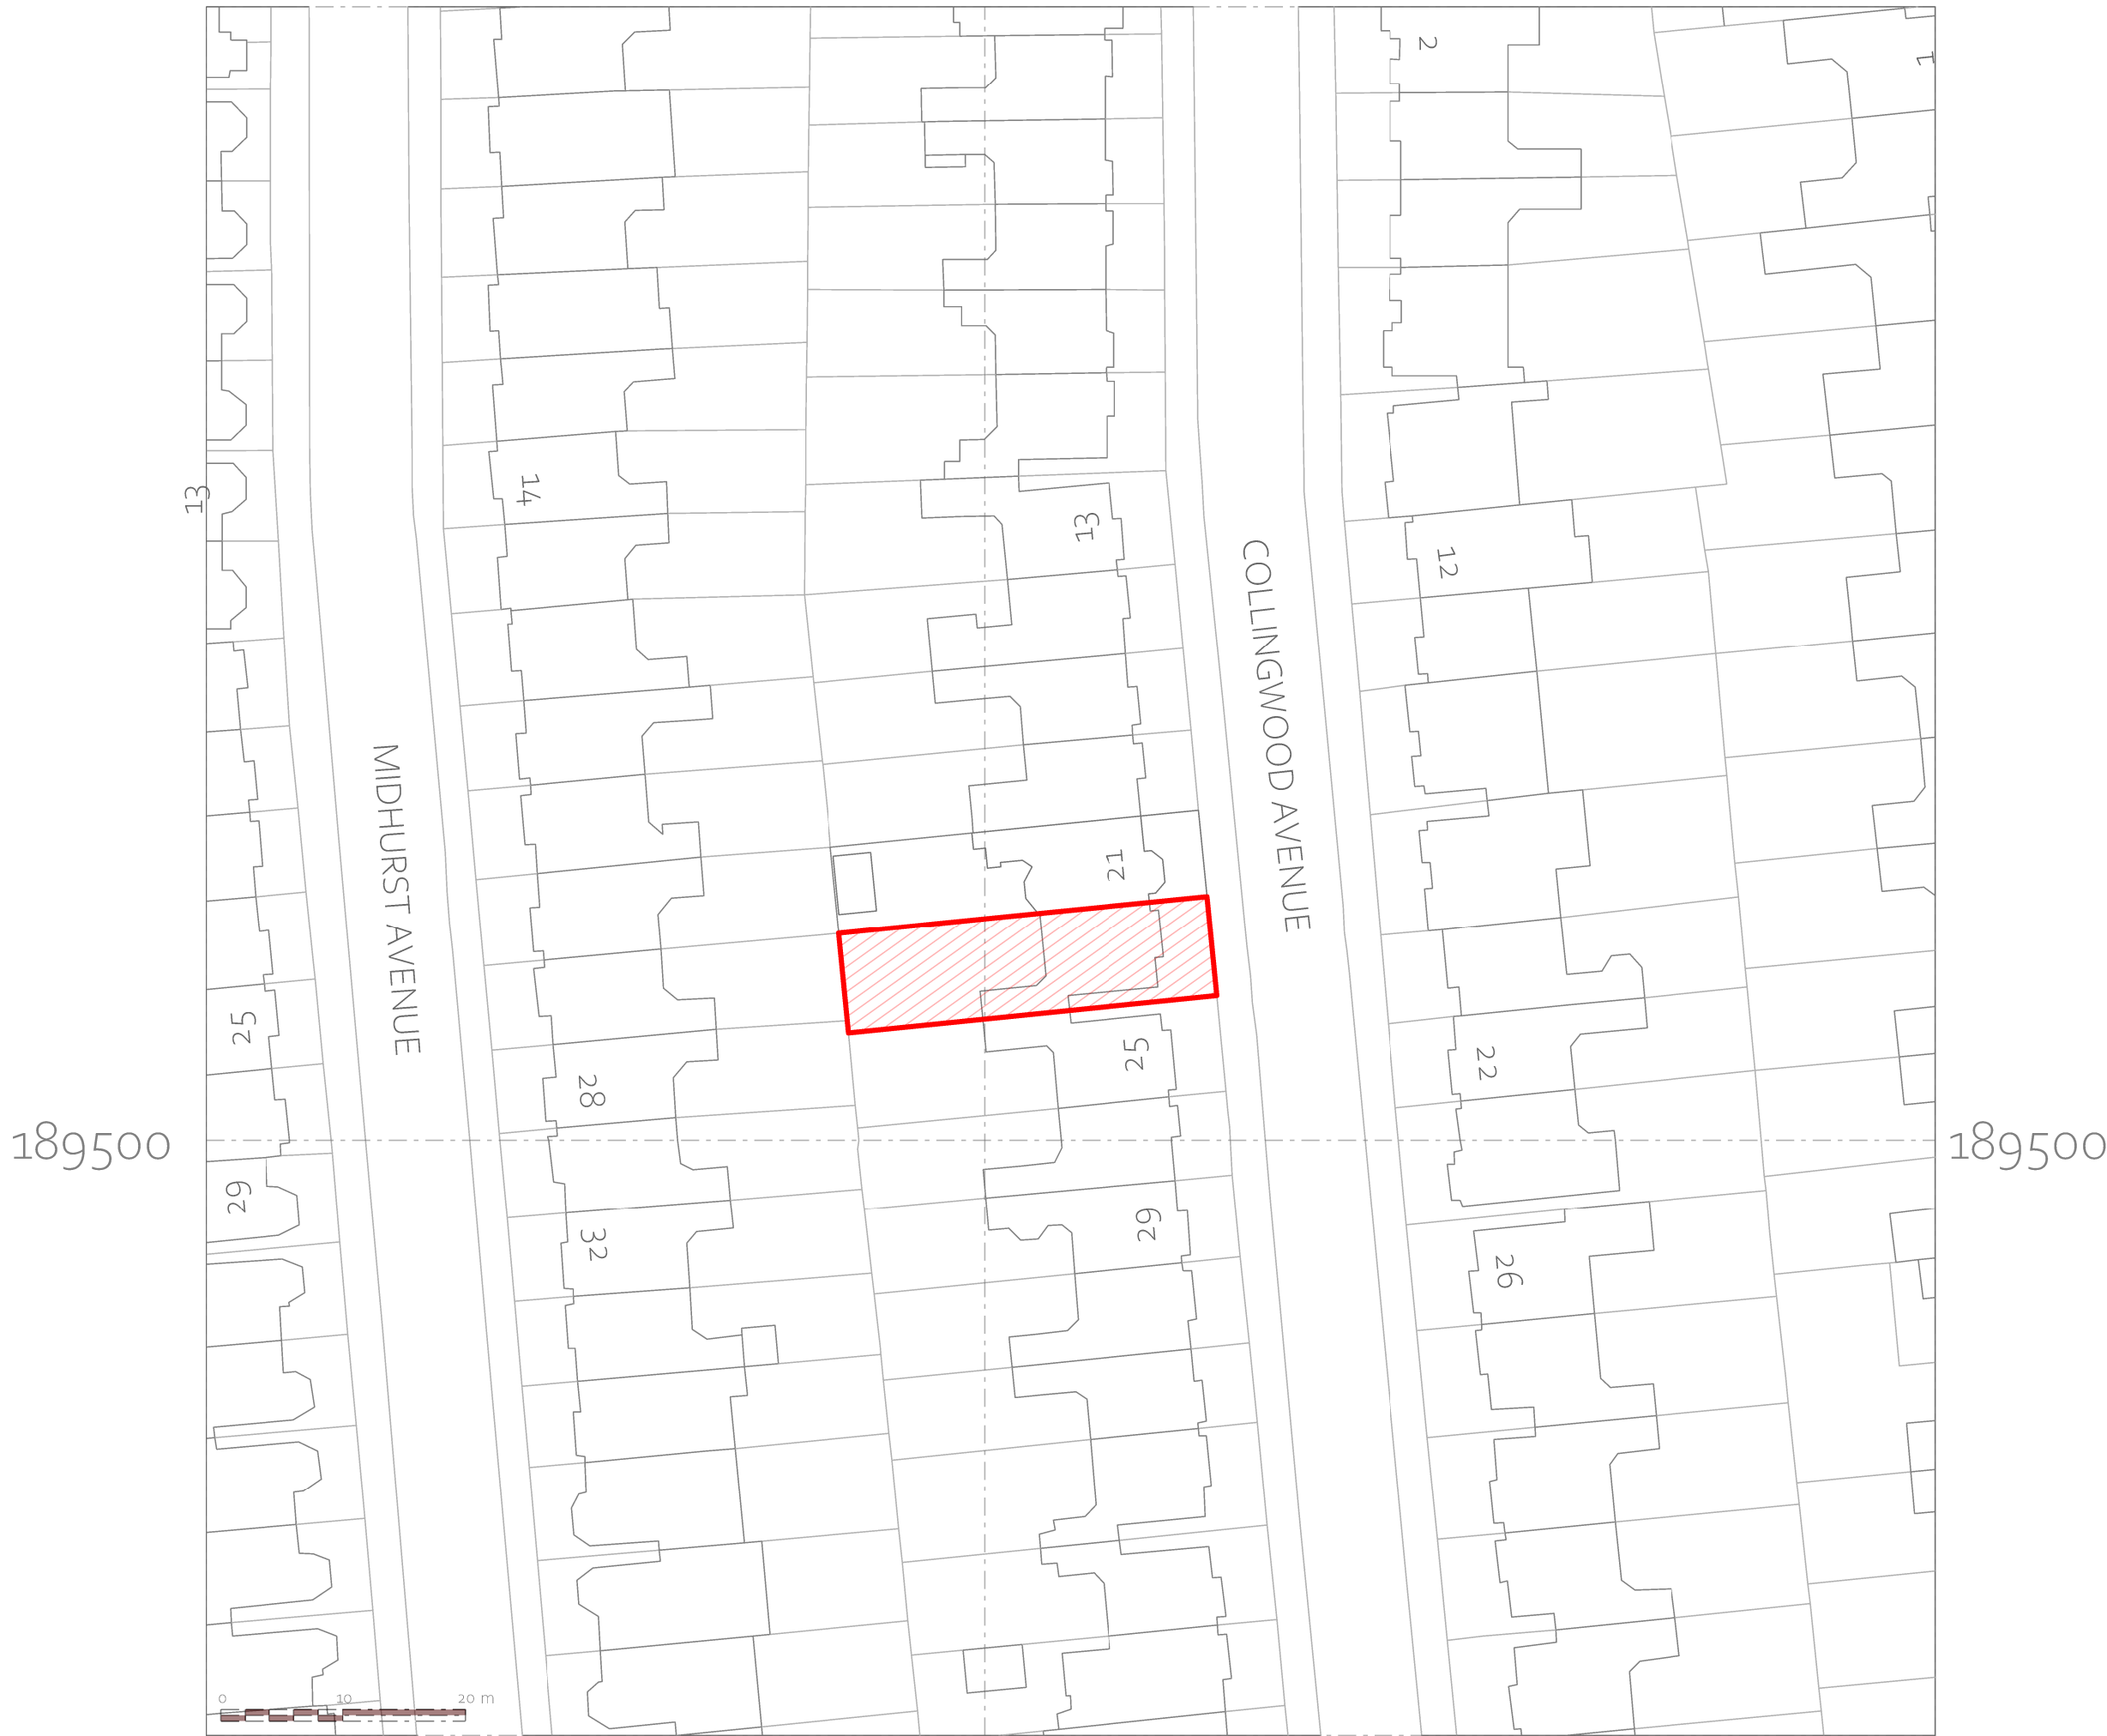

LOCATION
PLAN
1:750

C	04/08/2023	PLANNING
B	17/07/2023	PRE APP
A	12/06/2023	CLIENT REVIEW
-	02/06/2023	CLIENT REVIEW
REV	DATE	DESCRIPTION

REVISIONS

SCALE BAR

REFER TO DRAWING

PROJECT	PR. NO.:
23 COLLINGWOOD AVENUE	0471
DRAWING NAME AND NUMBER	DWG. NO.:
LOCATION PLAN	A-P-020
STATUS	REVISION
PLANNING - PRE APP	C
1ST ISSUE DATE	08/02/2022
SCALES/PAPER SIZE	1:750 @ A3
DRAWN/ CHECKED	DD/CL

IQONICA[®]
ARCHITECTURE & INTERIORS

RIBA    