



NOTES

THIS DRAWING IS © OF IQONICA LTD

DO NOT SCALE. USE FIGURED DIMENSIONS ONLY.

THIS DRAWING IS FOR PRICING AND PRELIMINARY COORDINATION PURPOSES ONLY, PENDING DEMOLITIONS AND RECONSTRUCTIONS, FINAL STRUCTURAL DESIGN AND CALCULATIONS, CONTRACTOR'S DESIGN DEVELOPMENT, SPECIFICATIONS AND BUILDING CONTROL APPROVALS.

DIMENSIONS AND SETTING OUTS ARE TO BE CONFIRMED ON SITE BY TRADES PRIOR TO ORDERS, CONSTRUCTION, EXECUTION & INSTALLATION AND IN ACCORDANCE TO PLANNING AND BUILDING CONTROL APPROVALS AND PARTY WALL AGREEMENTS.

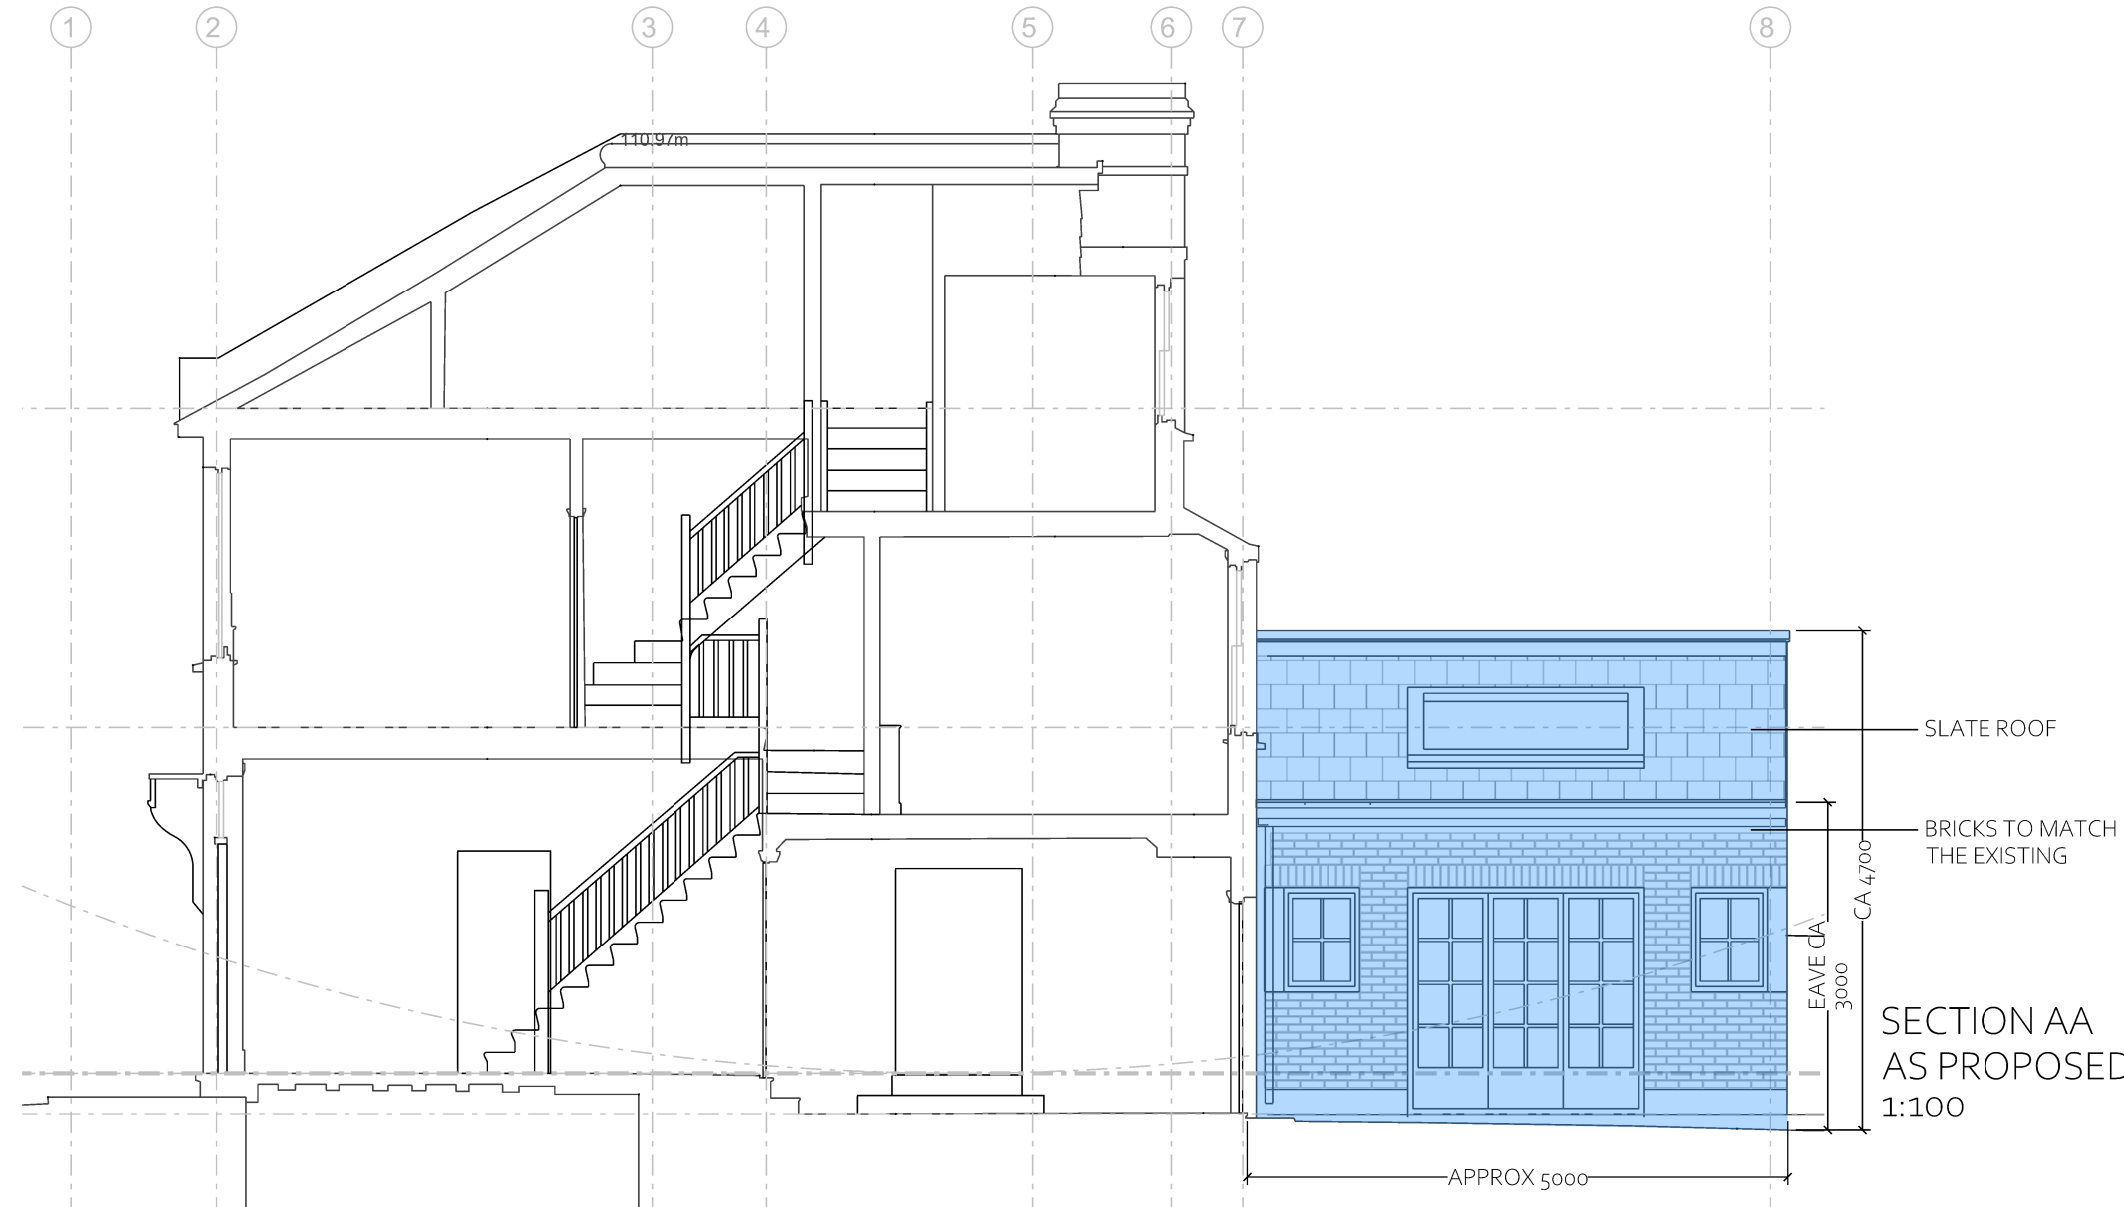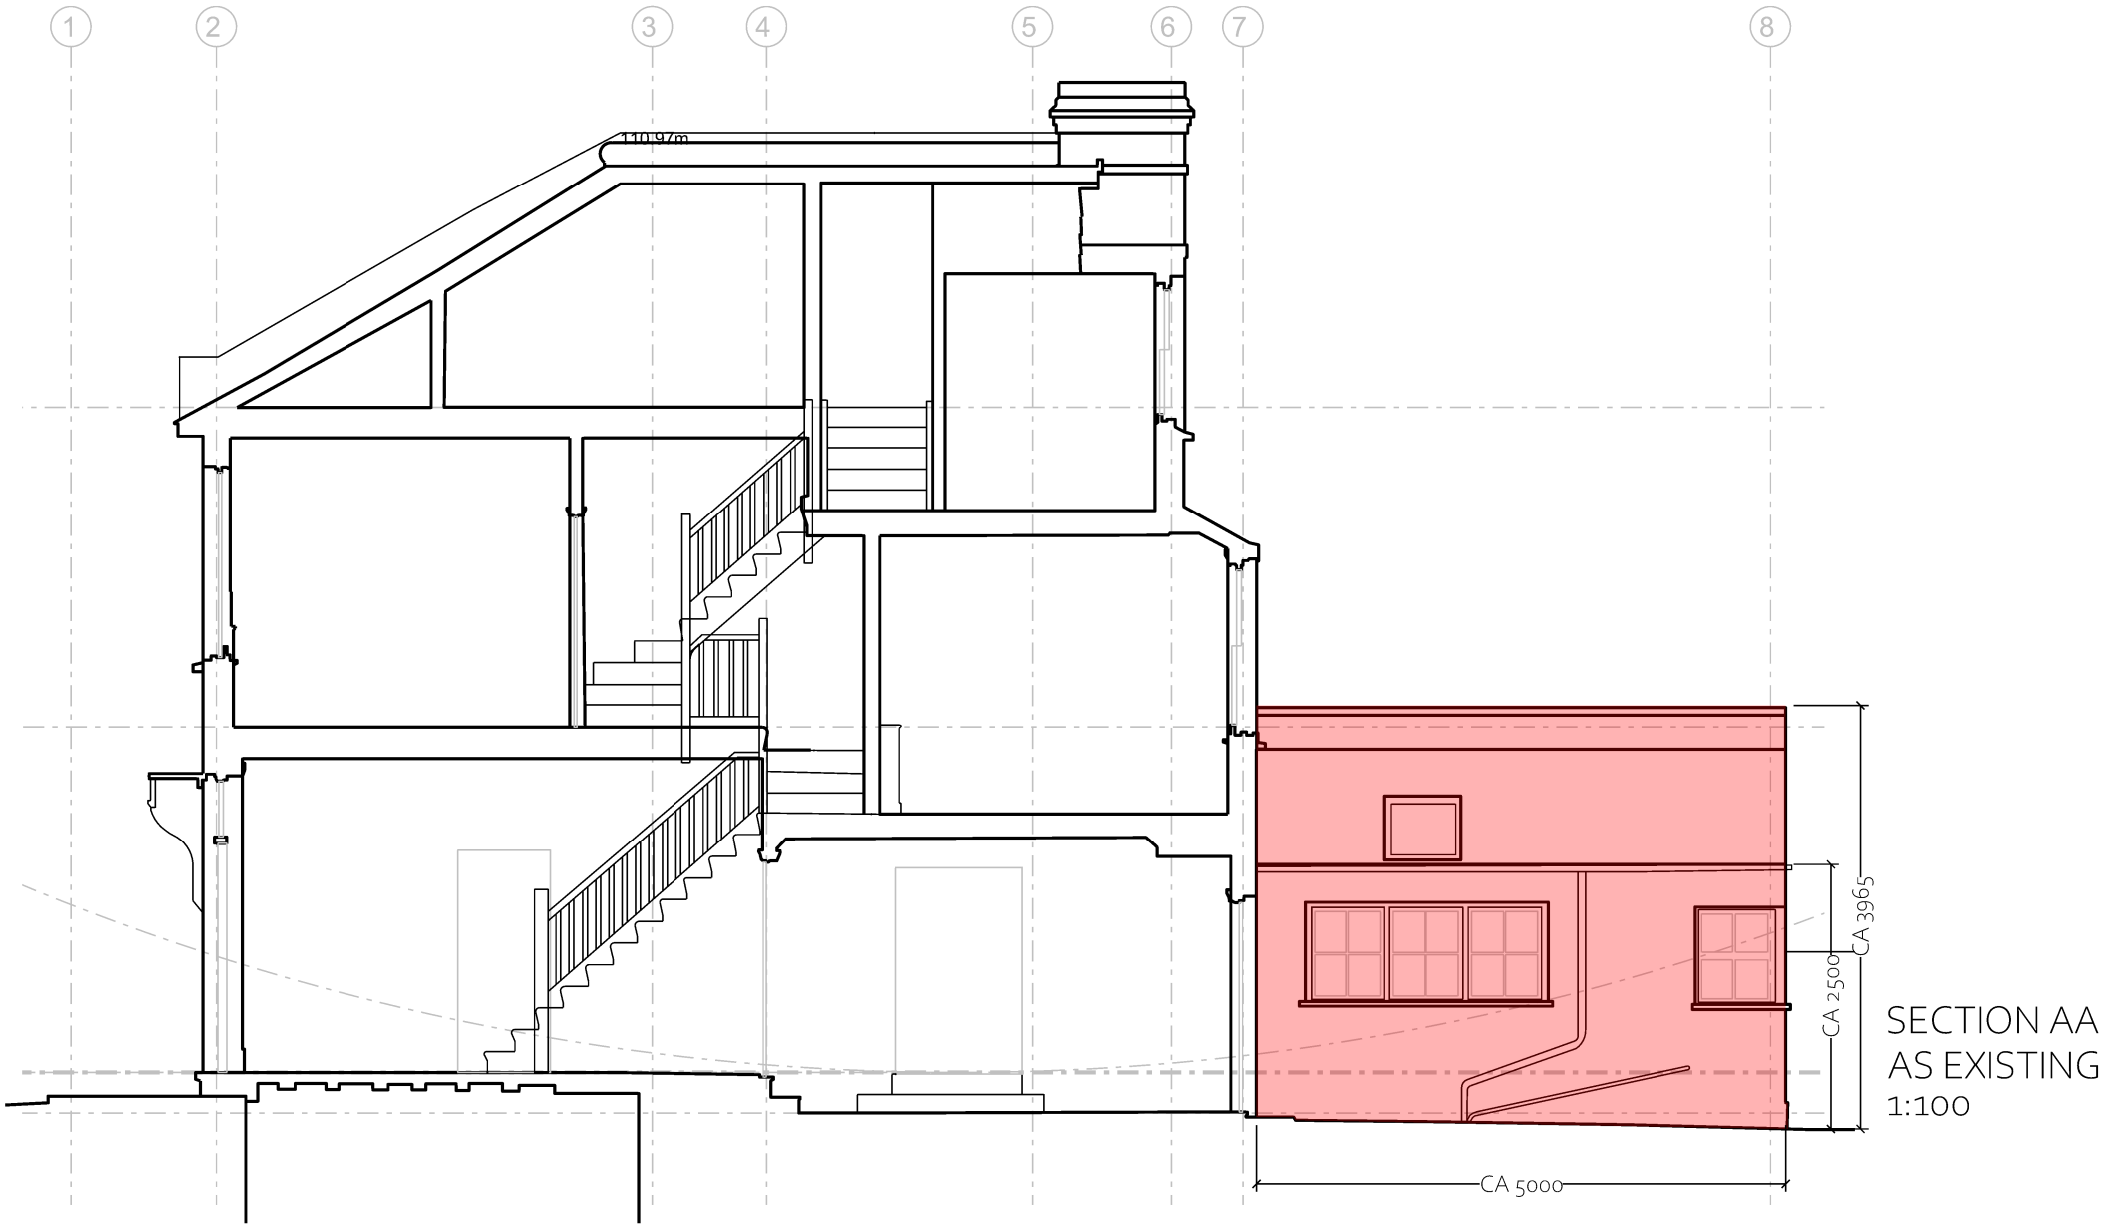

C	04/08/2023	PLANNING
B	17/07/2023	PRE APP
A	12/06/2023	CLIENT REVIEW
-	02/06/2023	CLIENT REVIEW
REV	DATE	DESCRIPTION
REVISIONS		
SCALE BAR		
REFER TO DRAWING		
PROJECT	23 COLLINGWOOD AVENUE	PR. NO.: 0471
DRAWING NAME AND NUMBER	EXPR SEC AA	DWG. NO.: A-P-301
STATUS	PLANNING - PRE APP	REVISION C
1ST ISSUE DATE	08/02/2022	
SCALES/PAPER SIZE	1:100 @ A3	
DRAWN/ CHECKED		DD/CL