


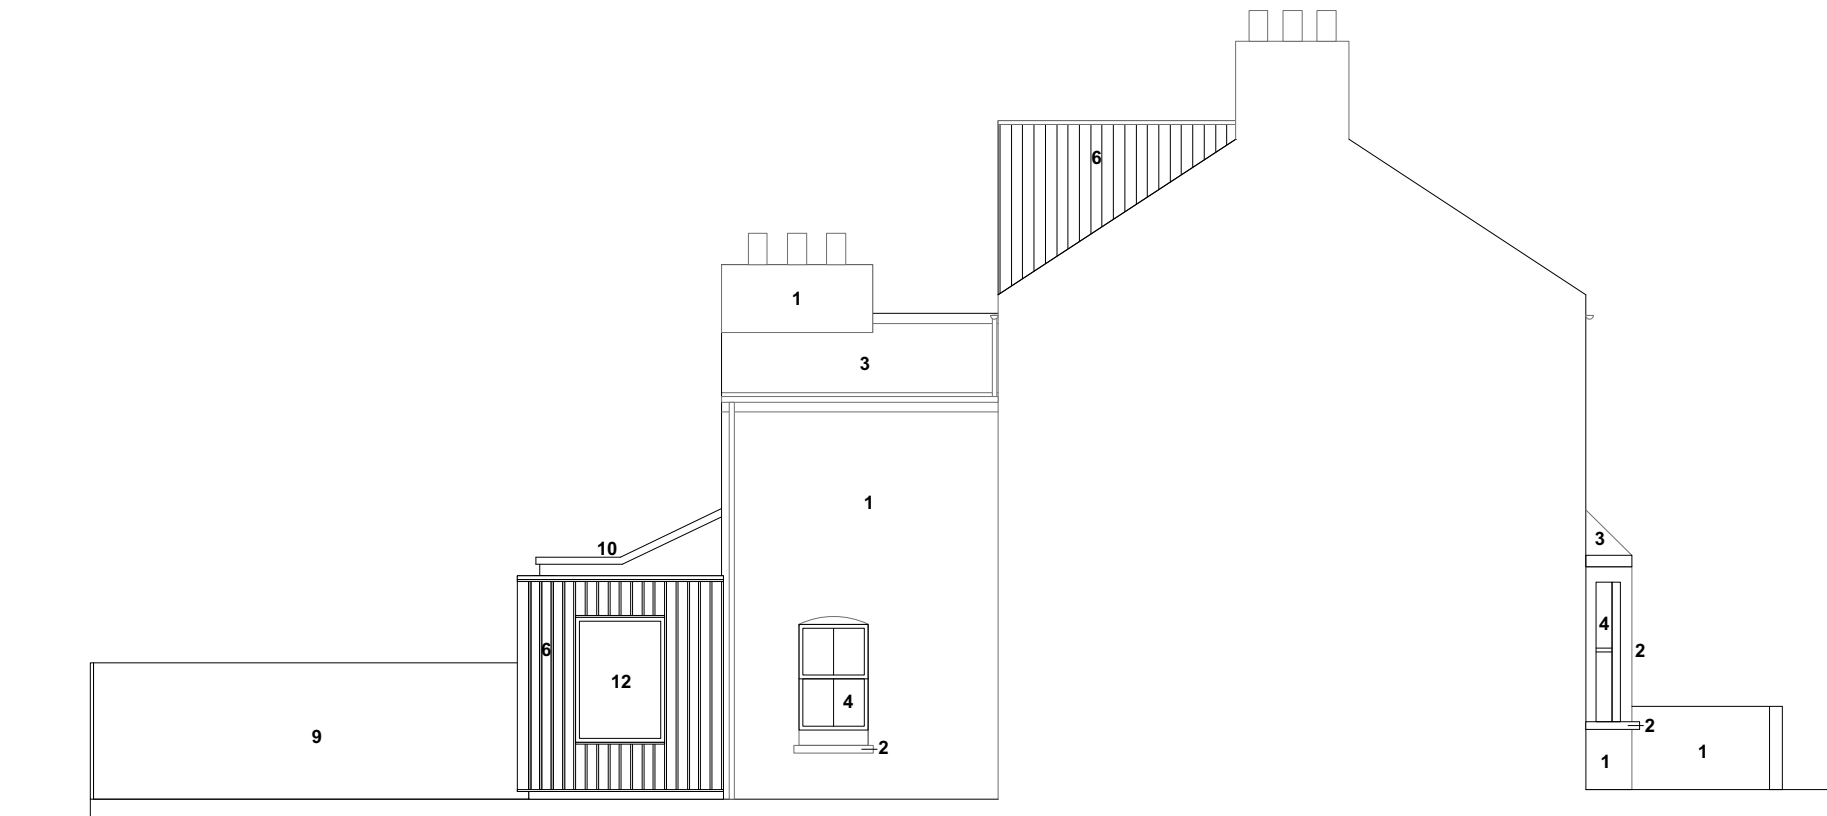

Proposed North Elevation

1:100/A3

38 Bruce Castle Road

MATERIALS KEY

- | | | |
|-------------------------------|---------------------------|----------------------------|
| 1. Brick | 6. Timber Cladding | 11. Metal Framed Rooflight |
| 2. Stone | 7. Ballast Roof | 12. Metal Framed Windows |
| 3. Slate Tiles | 8. uPVC Gutters and Pipes | 13. EPDM Roof |
| 4. Timber Framed Windows | 9. Timber Fencing | 14. Timber Door |
| 5. Metal Framed Sliding Doors | 10. Concrete | |

