



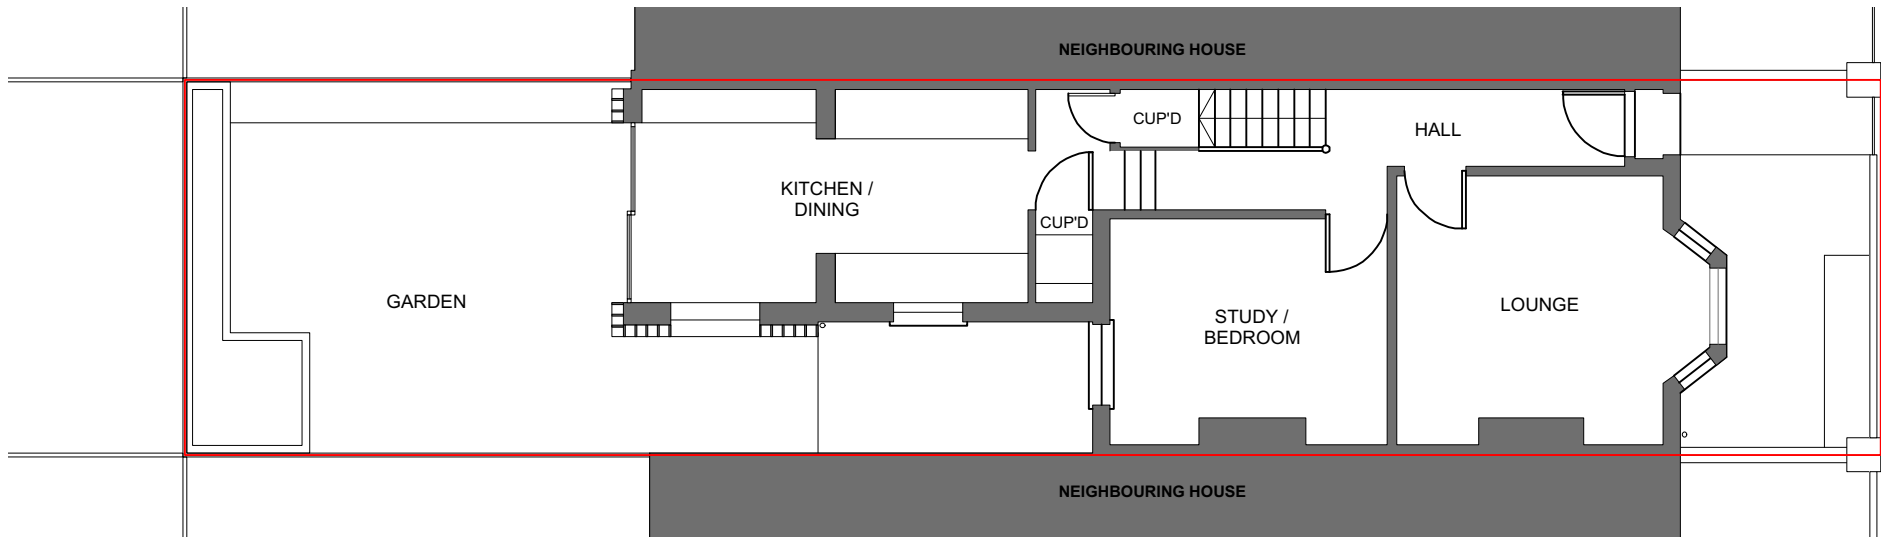

Proposed Ground Floor Plan
 1:100/A3
 38 Bruce Castle Road

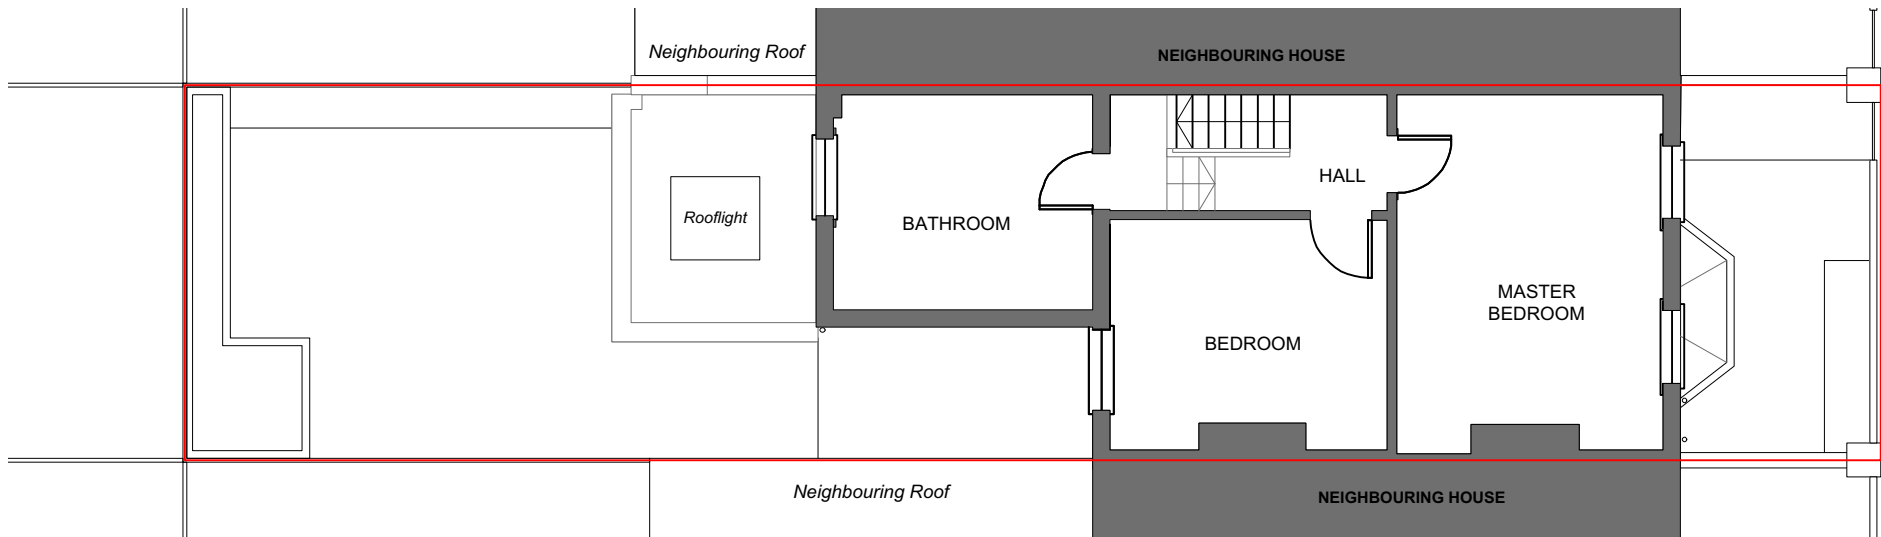

Proposed First Floor Plan
 1:100/A3
 38 Bruce Castle Road

