


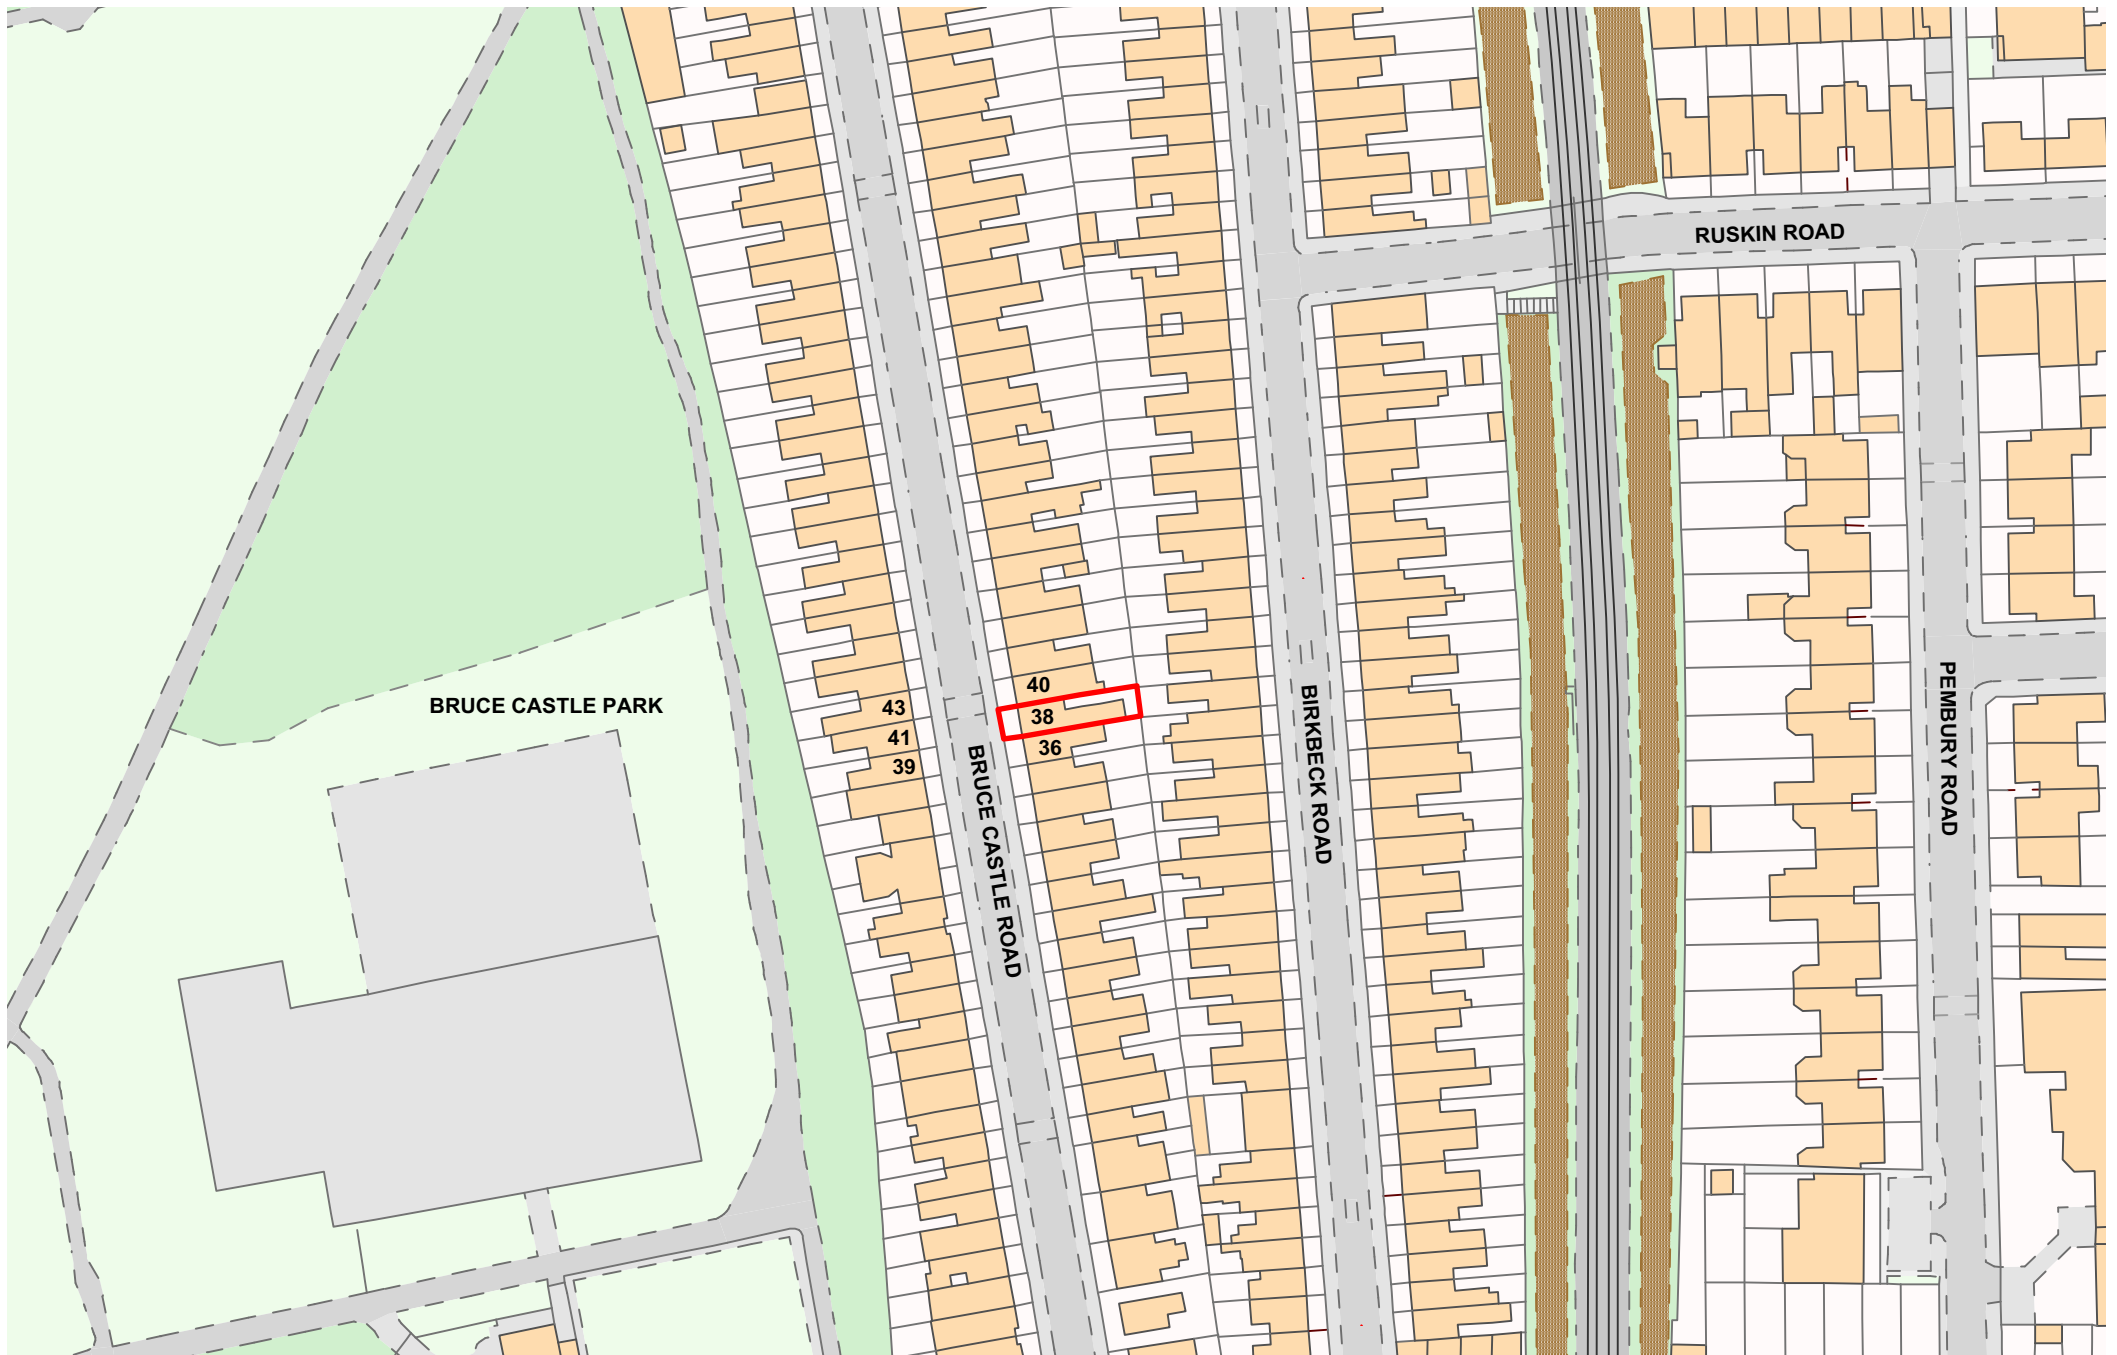

Site Location Plan
1:1250/A3
38 Bruce Castle Road

