


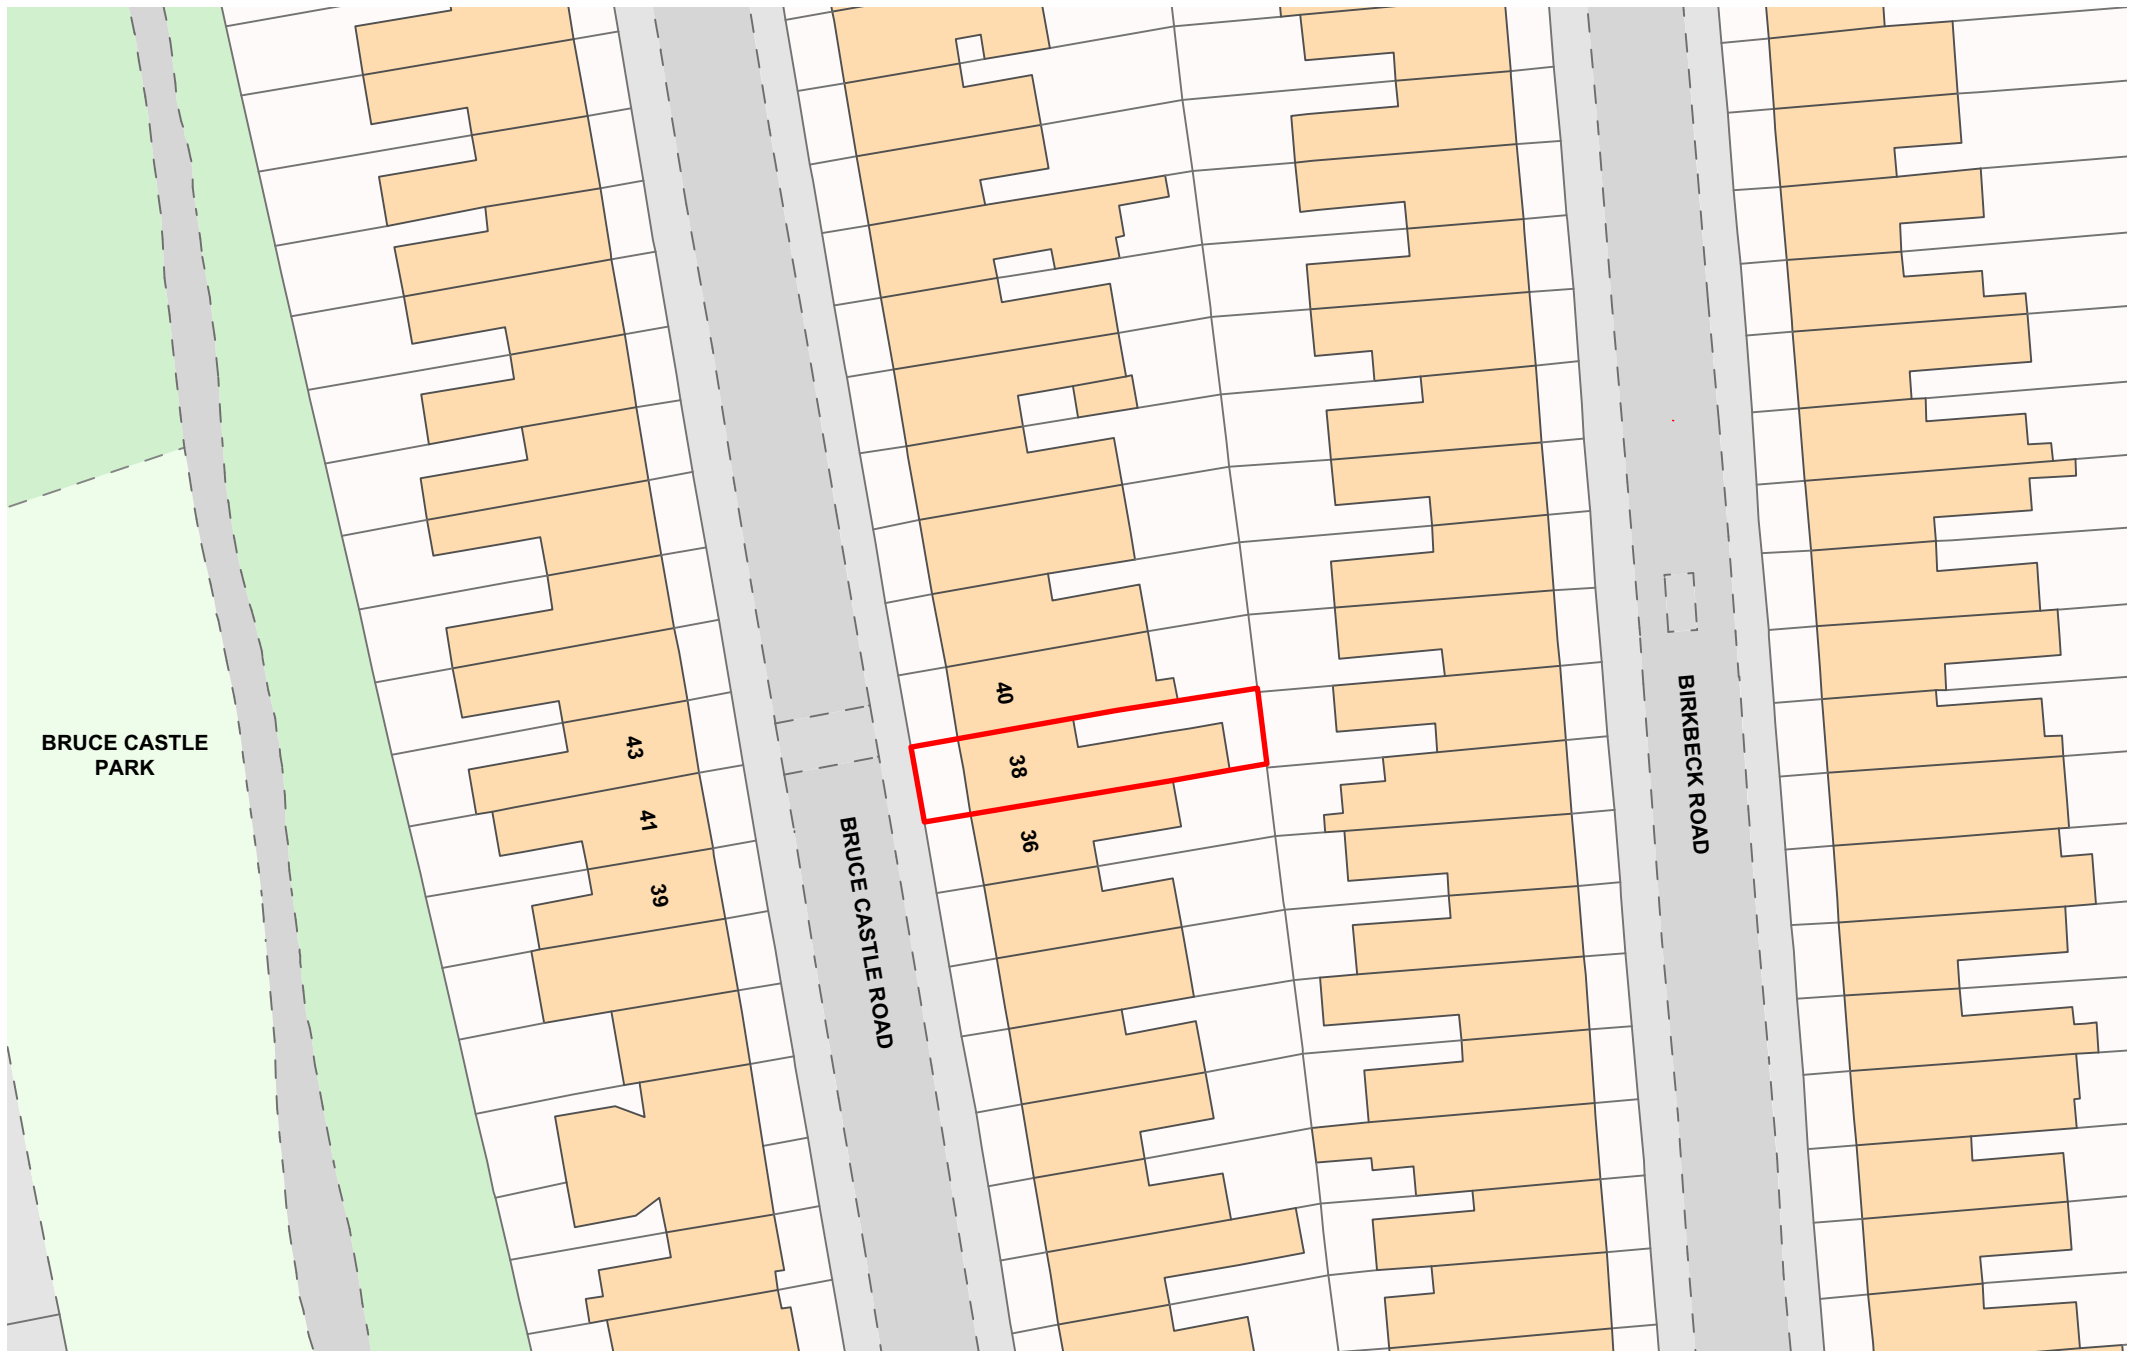

Existing Site Plan
1:500/A3
38 Bruce Castle Road

