


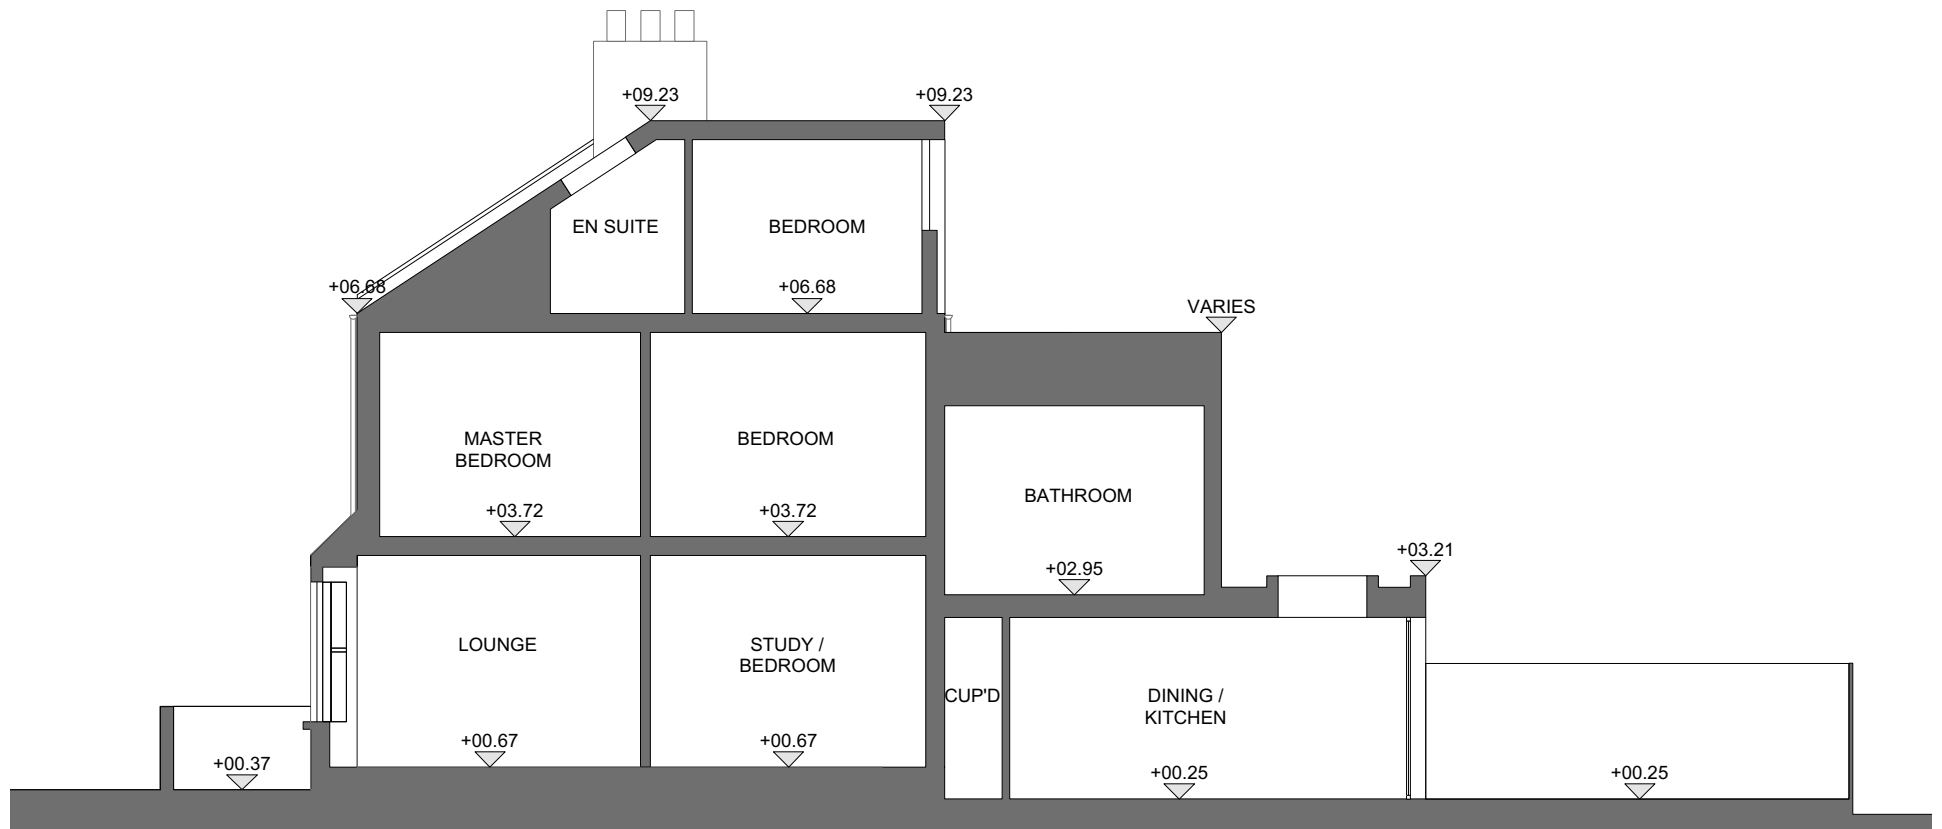

Proposed Section
1:100/A3
38 Bruce Castle Road

