



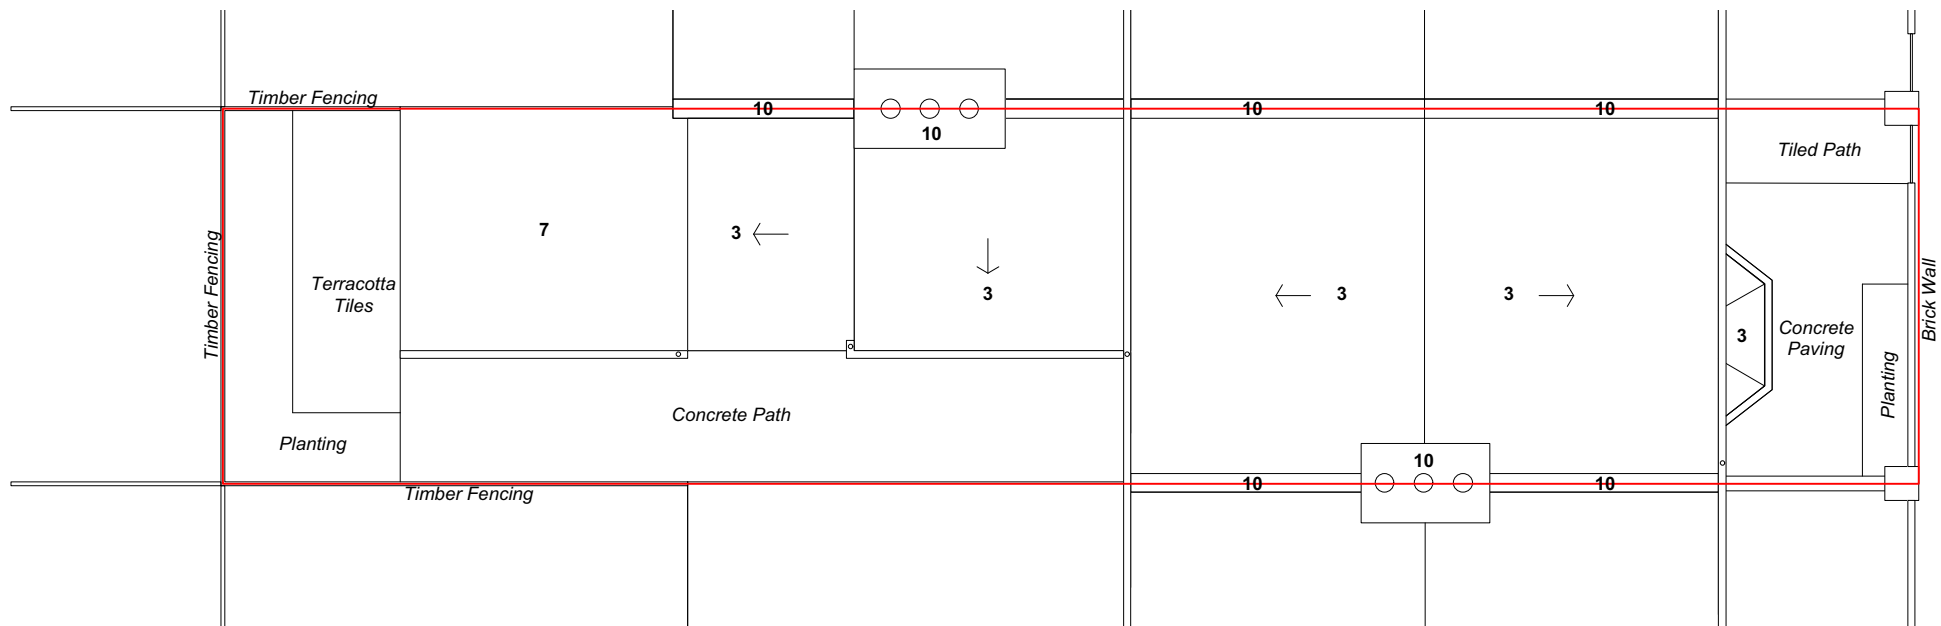

Existing Roof Plan
1:100/A3
38 Bruce Castle Road

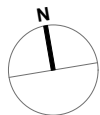

MATERIALS KEY

- | | | |
|--------------------------------|---------------------------|-----------------|
| 1. Brick | 6. Pebble Dash Render | 11. Timber Door |
| 2. Stone | 7. Asphalt Roof | |
| 3. Slate Tiles | 8. uPVC Gutters and Pipes | |
| 4. Timber Framed Windows | 9. Timber Fencing | |
| 5. uPVC Framed Windows + Doors | 10. Concrete | |

0 1 2 3 4 5 M

A scale bar with markings for 0, 1, 2, 3, 4, and 5 meters.