


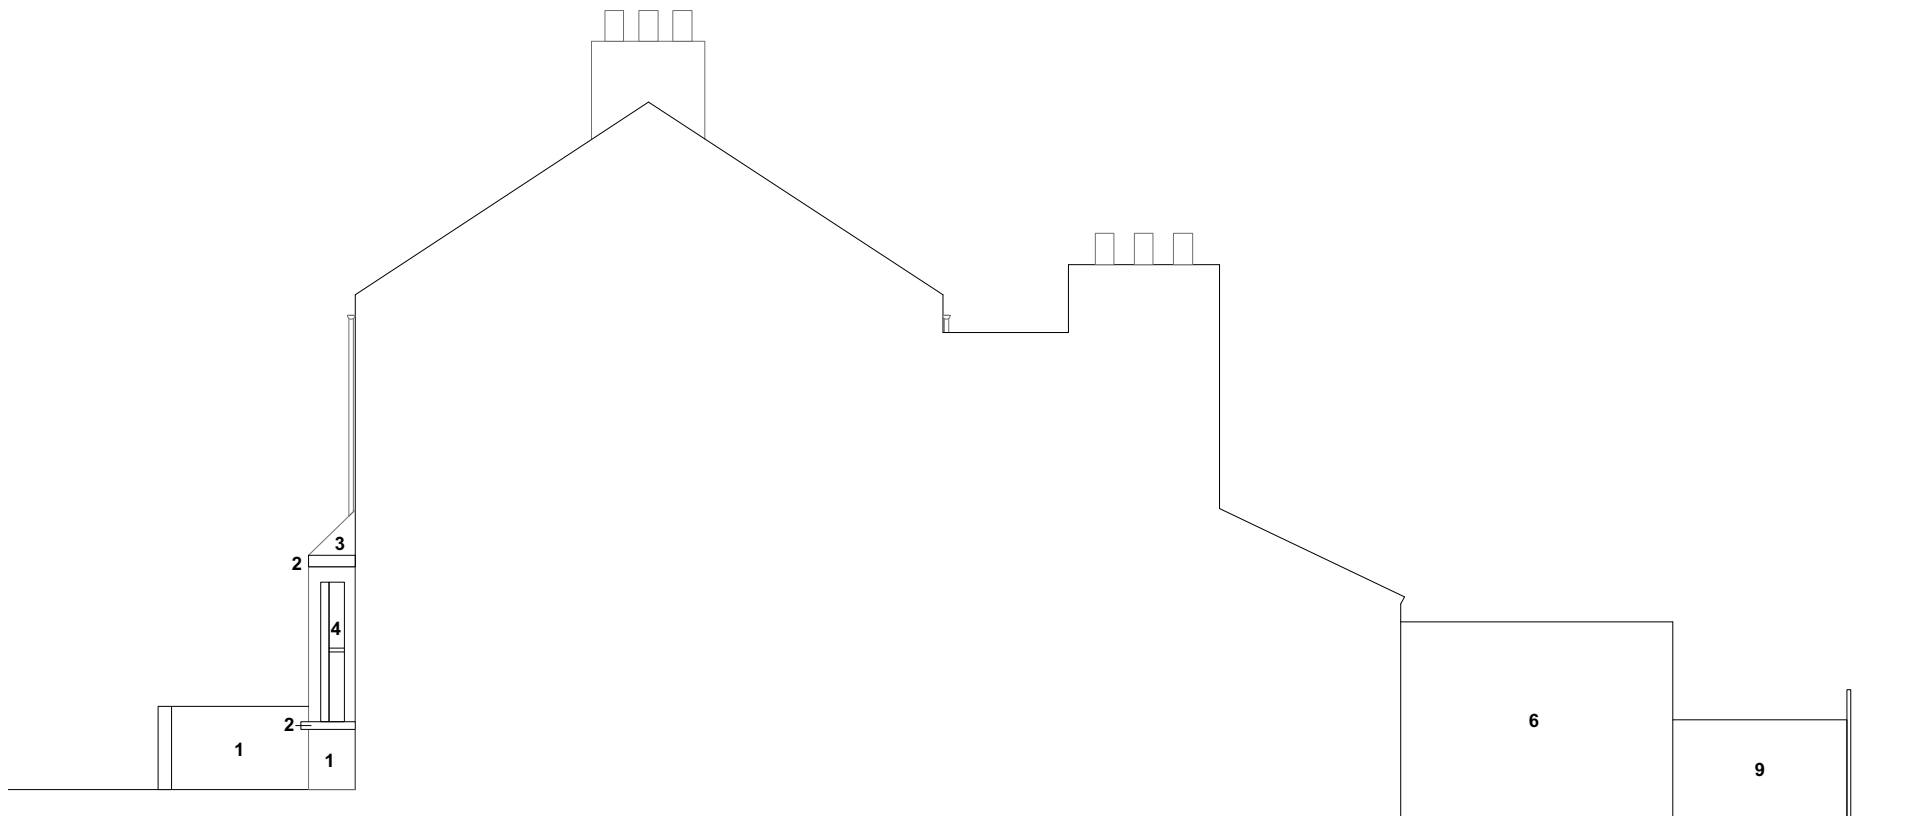

Existing South Elevation

1:100/A3

38 Bruce Castle Road

MATERIALS KEY

- | | | |
|--------------------------------|---------------------------|-----------------|
| 1. Brick | 6. Pebble Dash Render | 11. Timber Door |
| 2. Stone | 7. Asphalt Roof | |
| 3. Slate Tiles | 8. uPVC Gutters and Pipes | |
| 4. Timber Framed Windows | 9. Timber Fencing | |
| 5. uPVC Framed Windows + Doors | 10. Concrete | |

