


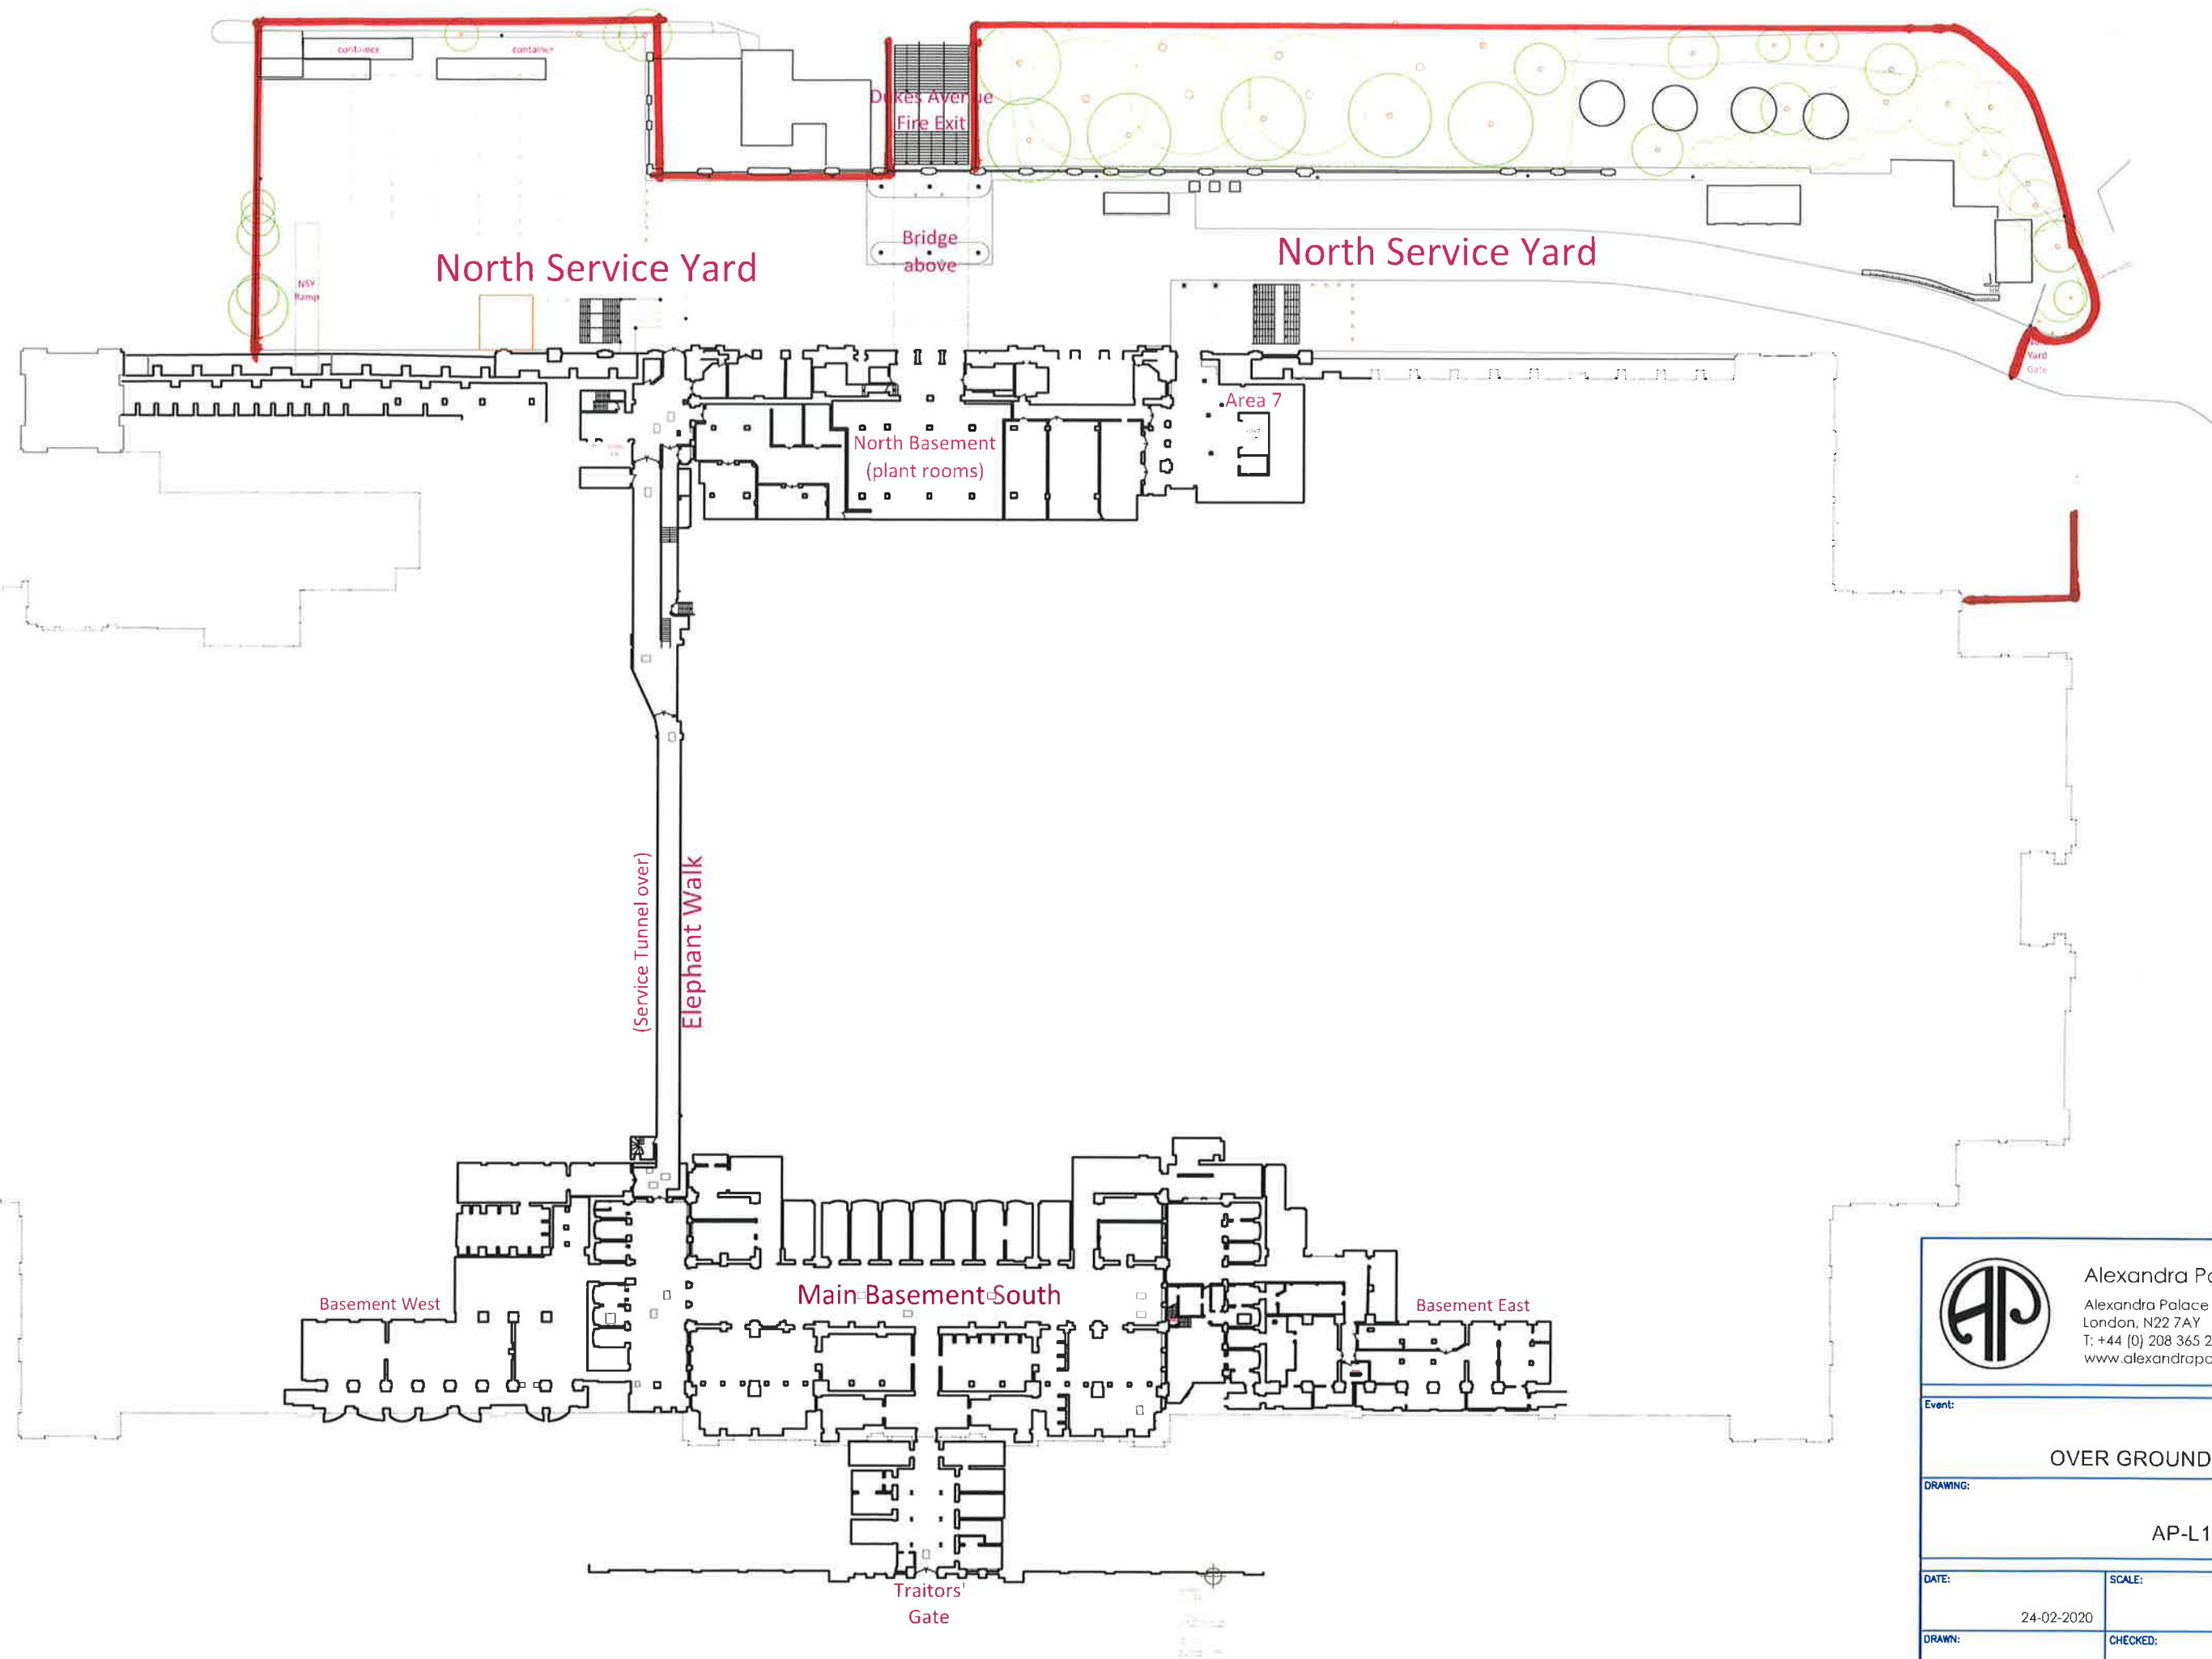

Alexandra Palace
Alexandra Palace Way
London, N22 7AY
T: +44 (0) 208 365 2121
www.alexandrapalace.co.uk

Event:	
OVER GROUND PLA	
DRAWING:	
AP-L1_PLA	
DATE:	SCALE:
24-02-2020	
DRAWN:	CHECKED:
AJF	
DWG:	