


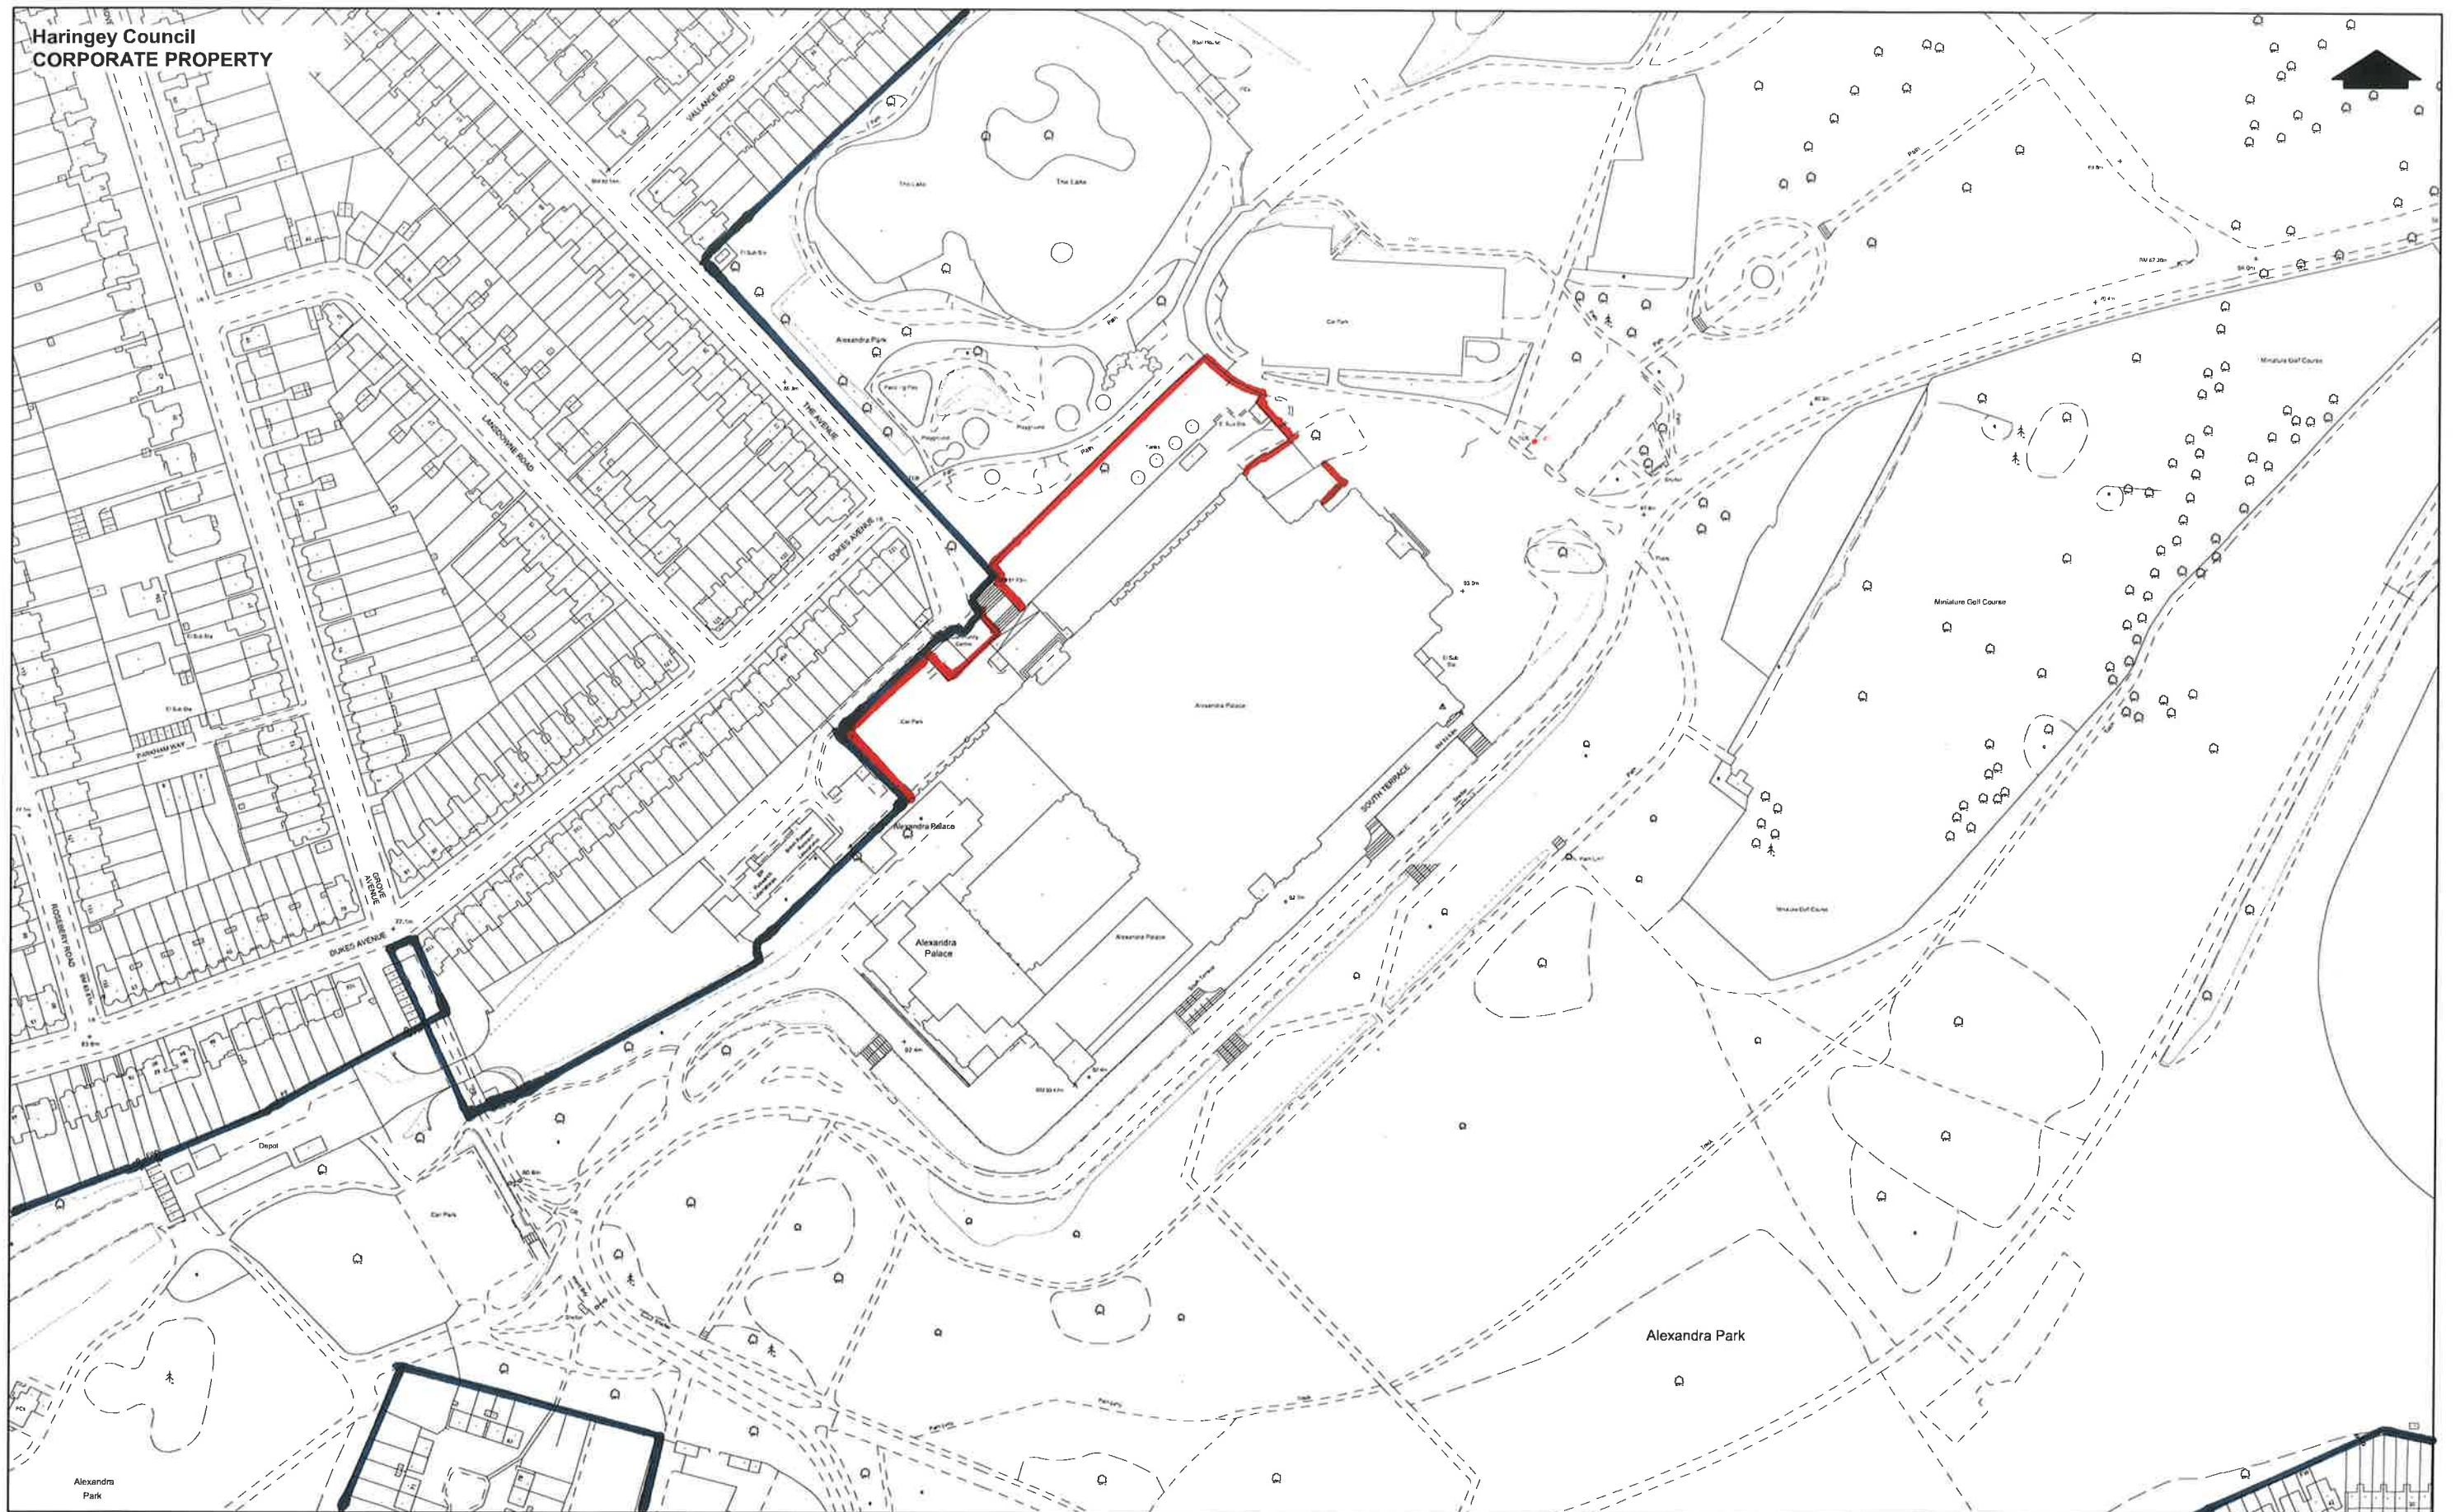

Alexandra Palace
Alexandra Palace Way
LONDON
N22 7AY

— BOUNDARY LINE
— AREA OF WORKS

This product includes mapping data licensed from Ordnance Survey with the permission of the Controller of Her Majesty's Stationery Office. © Crown Copyright 2014 LBH, All rights reserved. Licence number 100019199

Scale
0 15 30 45 60 75 m

CPM no. 0636
Overlay : None
Plan produced by Janice Dabinett on 03/10/2014

Deed document no. : 6041, WG1882
LR title no. : Freehold NGL365599
Site area in hectares :
Scale 1:2500 @ A3
BVES Drawing No. A3 misc.