


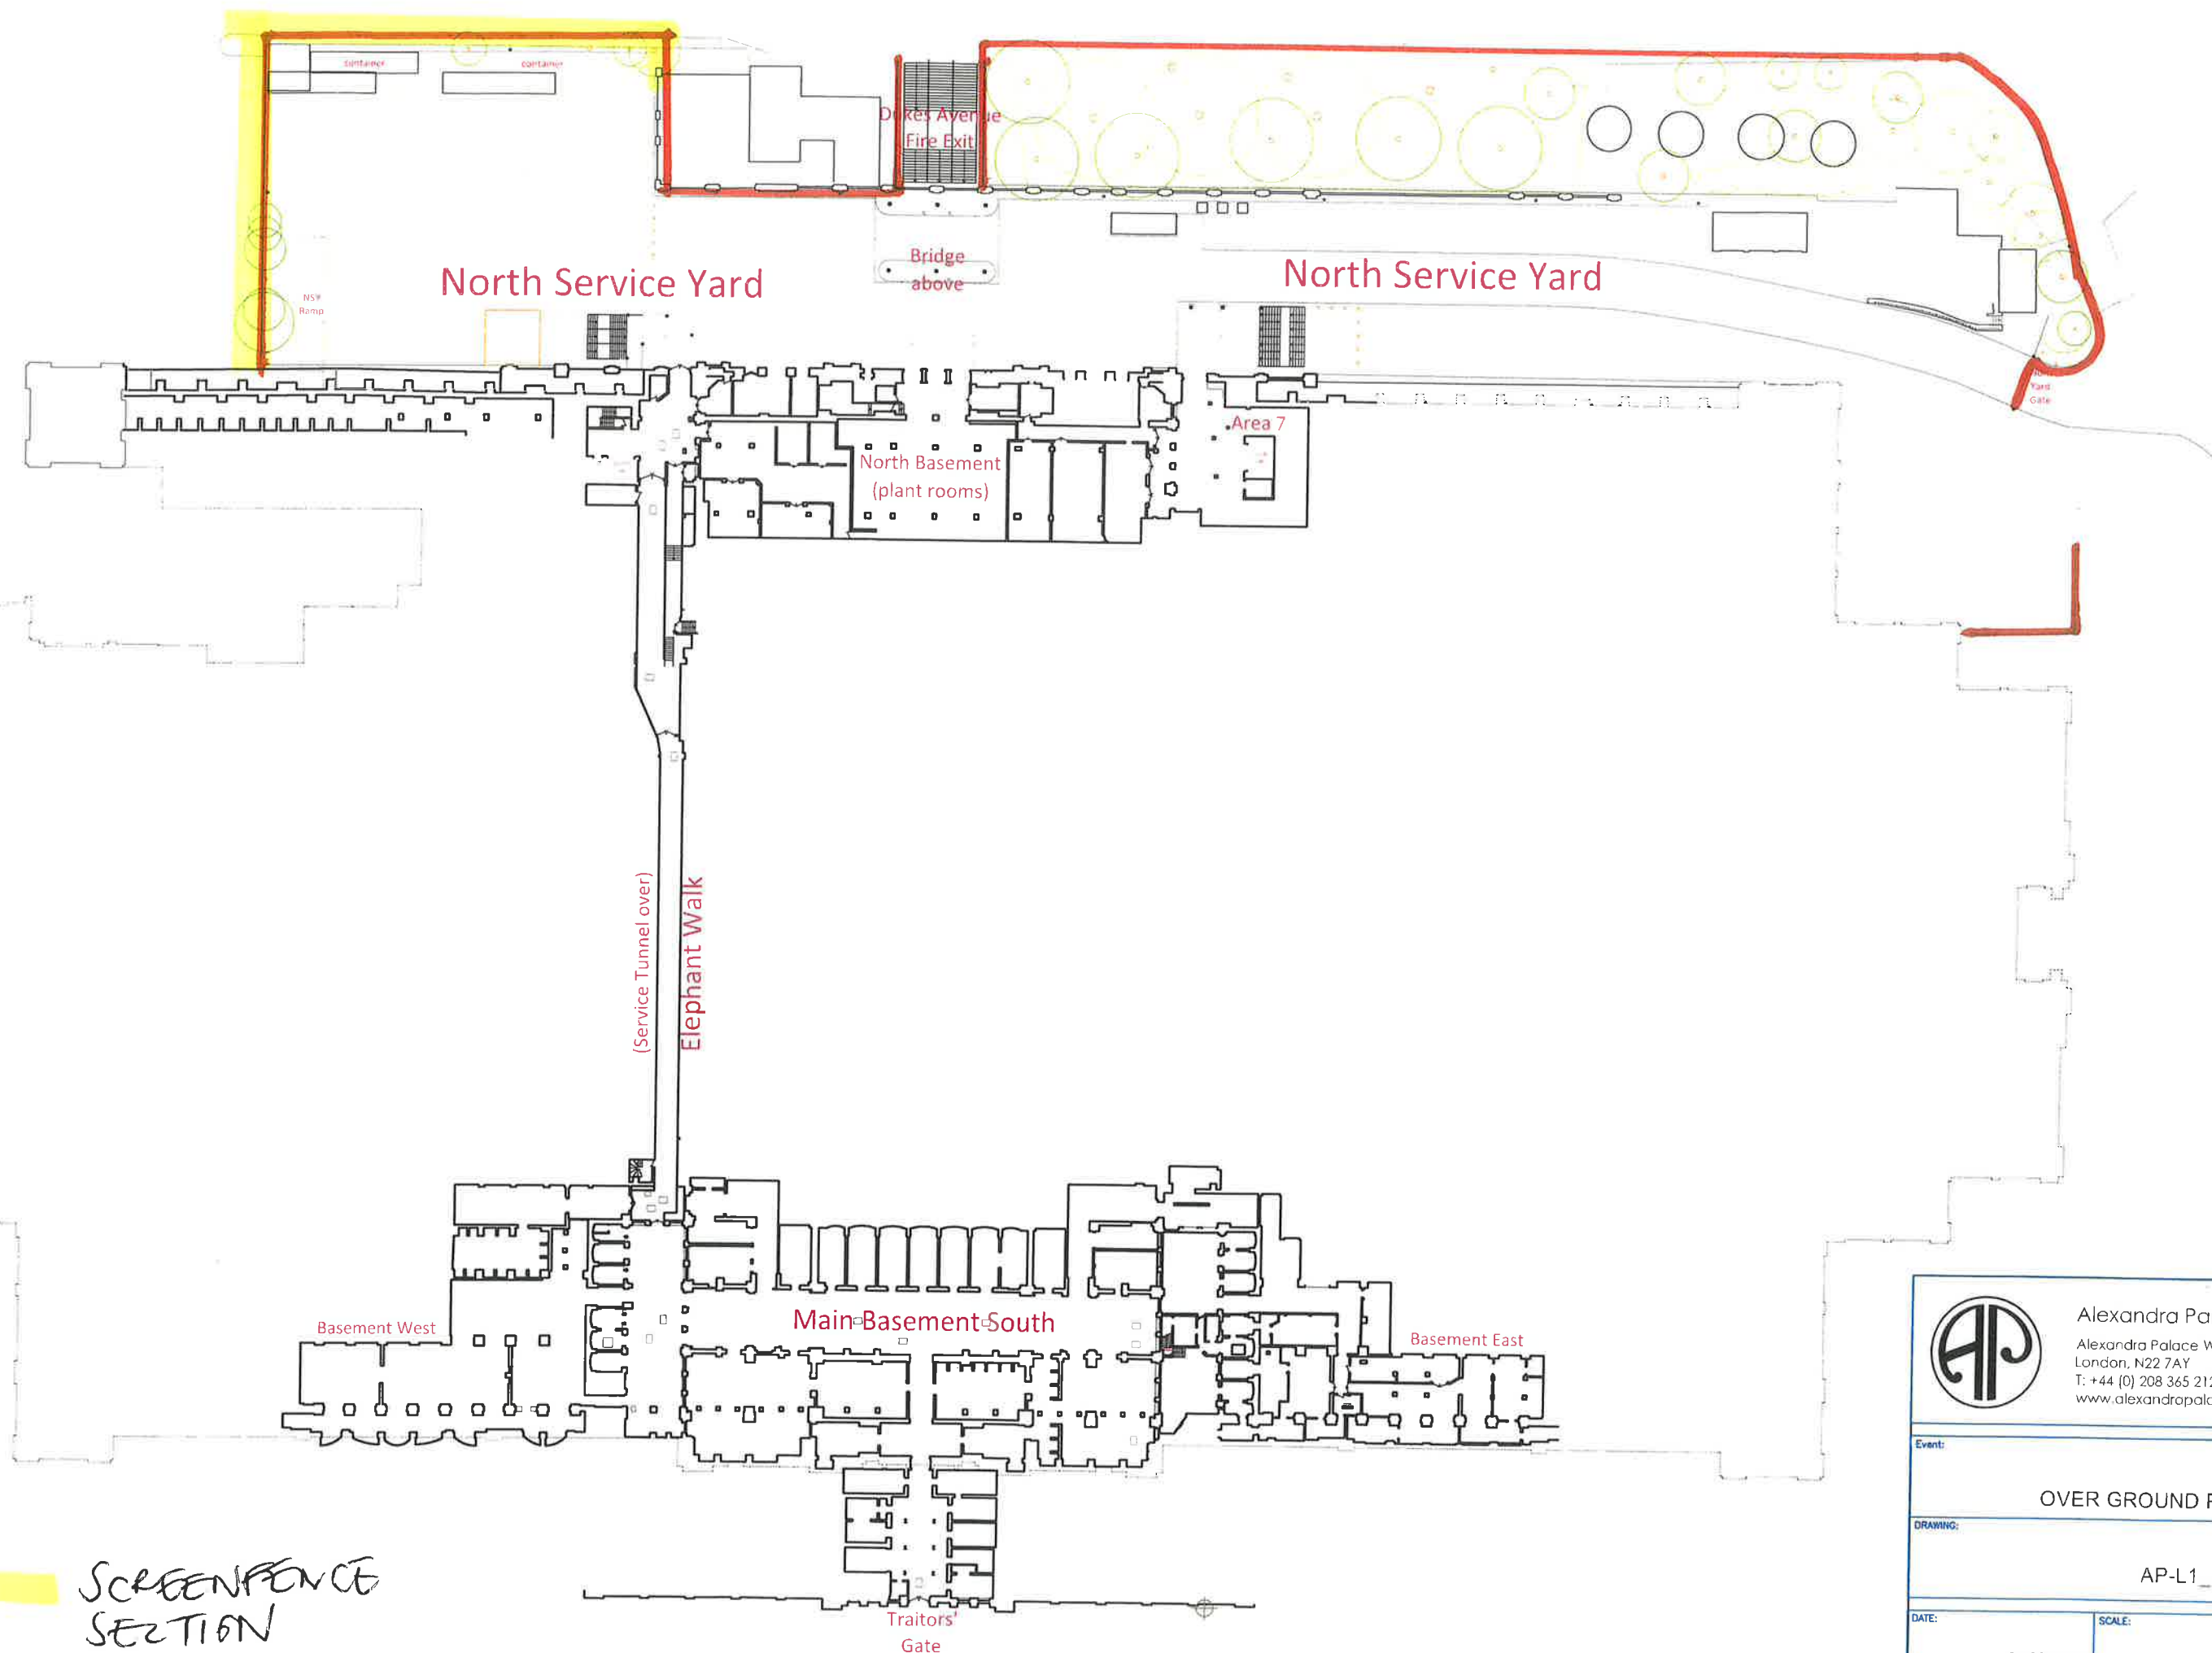

Alexandra Palace
 Alexandra Palace Way
 London, N22 7AY
 T: +44 (0) 208 365 2121
 www.alexandrapalace.com

Event:	
OVER GROUND PLA	
DRAWING:	
AP-L1_PLA	
DATE:	SCALE:
24-02-2020	
DRAWN:	CHECKED:
AJF	
DWG:	