

5.5 BASE OF BUILDING: STREET AND PODIUM LEVEL (CONTINUED)

CREATIVE INTERVENTION / PUBLIC ART (CONTINUED)

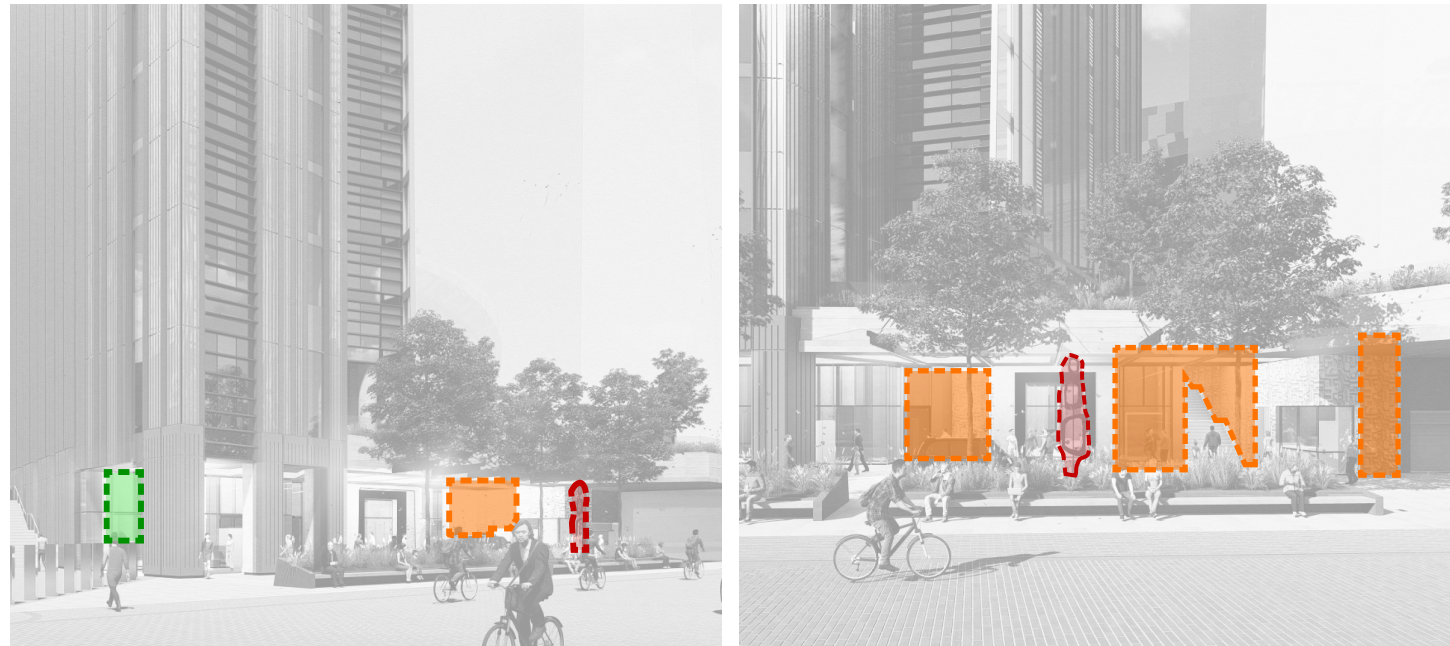


FIGURE 149. Indicative diagrams for proposed art opportunity on ground floor

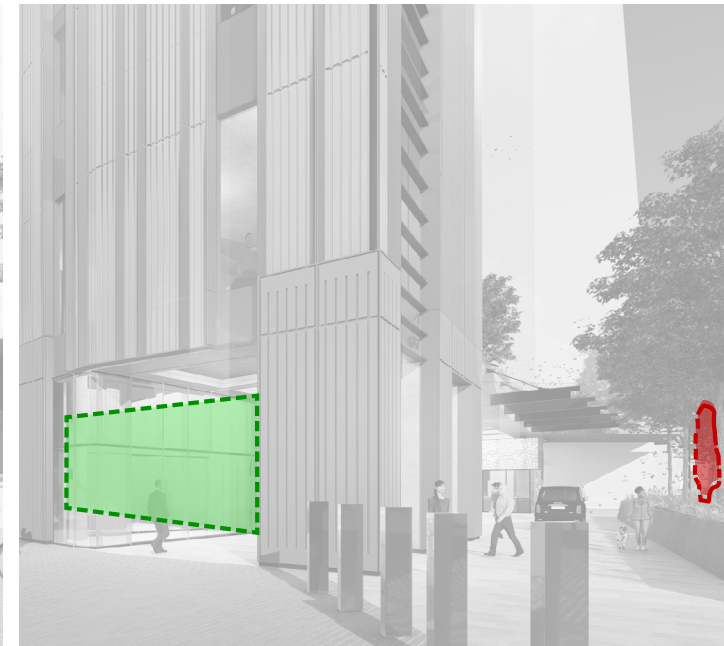


FIGURE 150. Ground Floor Plan

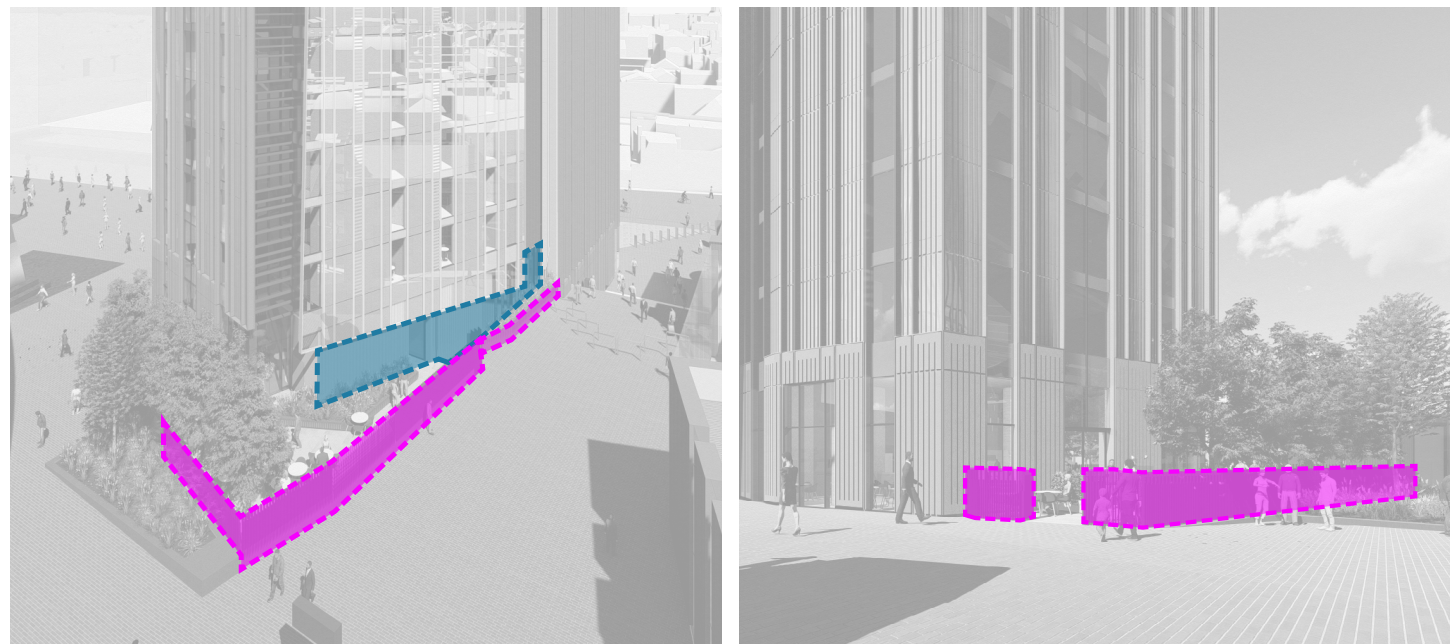


FIGURE 151. Indicative diagram for proposed opportunities for creative intervention

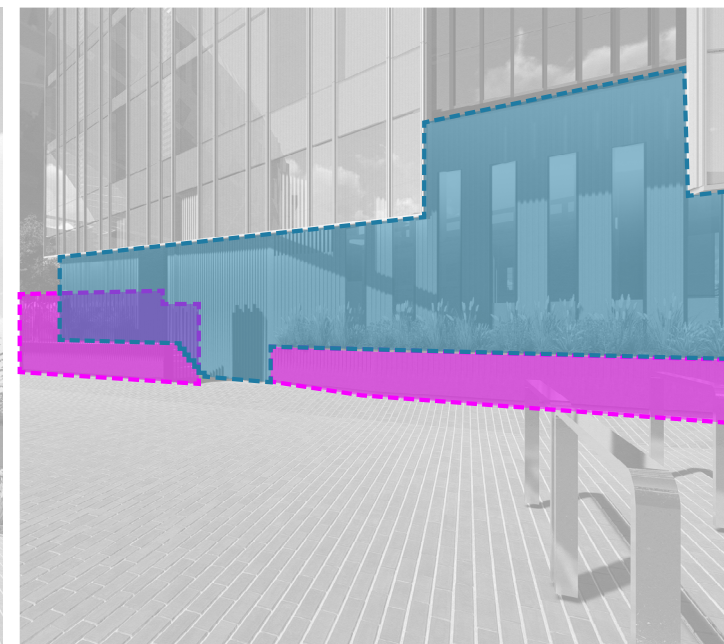


FIGURE 152. First Floor Plan

KEY

- | | |
|---------------------------|--------------------|
| Internal hotel lobby wall | Screen and Planter |
| South walls facade panels | Sculpture |
| West wall facade panels | |

5.5 BASE OF BUILDING: STREET AND PODIUM LEVEL (CONTINUED)

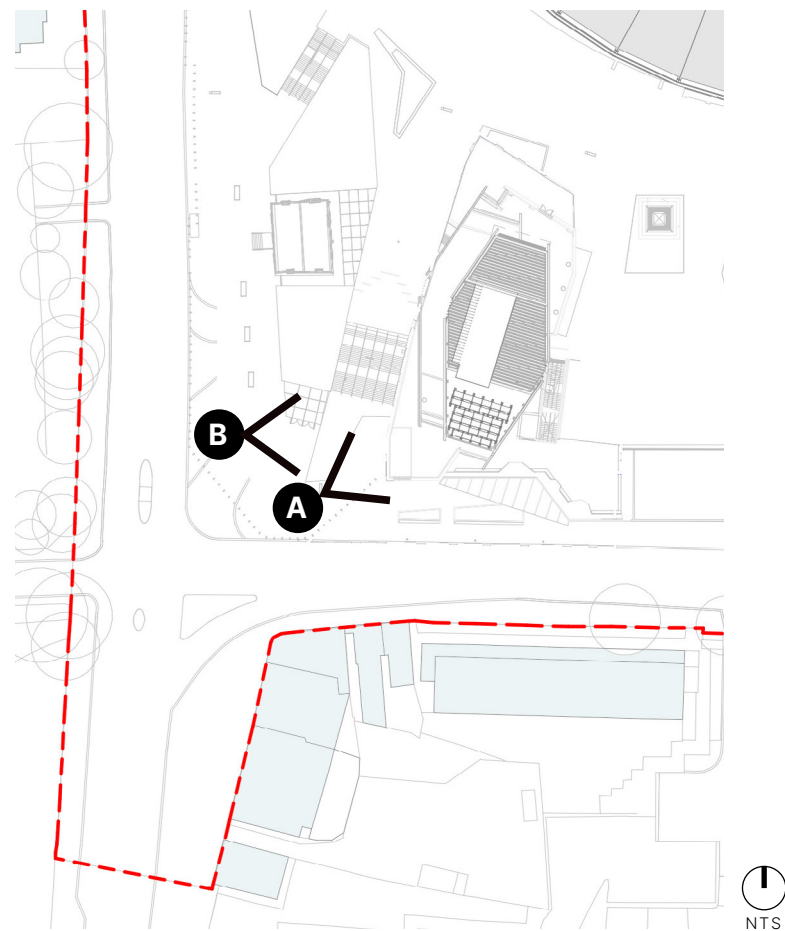


FIGURE 155. Key Plan



FIGURE 153. View from South West Approach



FIGURE 154. View of Lantern at Base of Building