



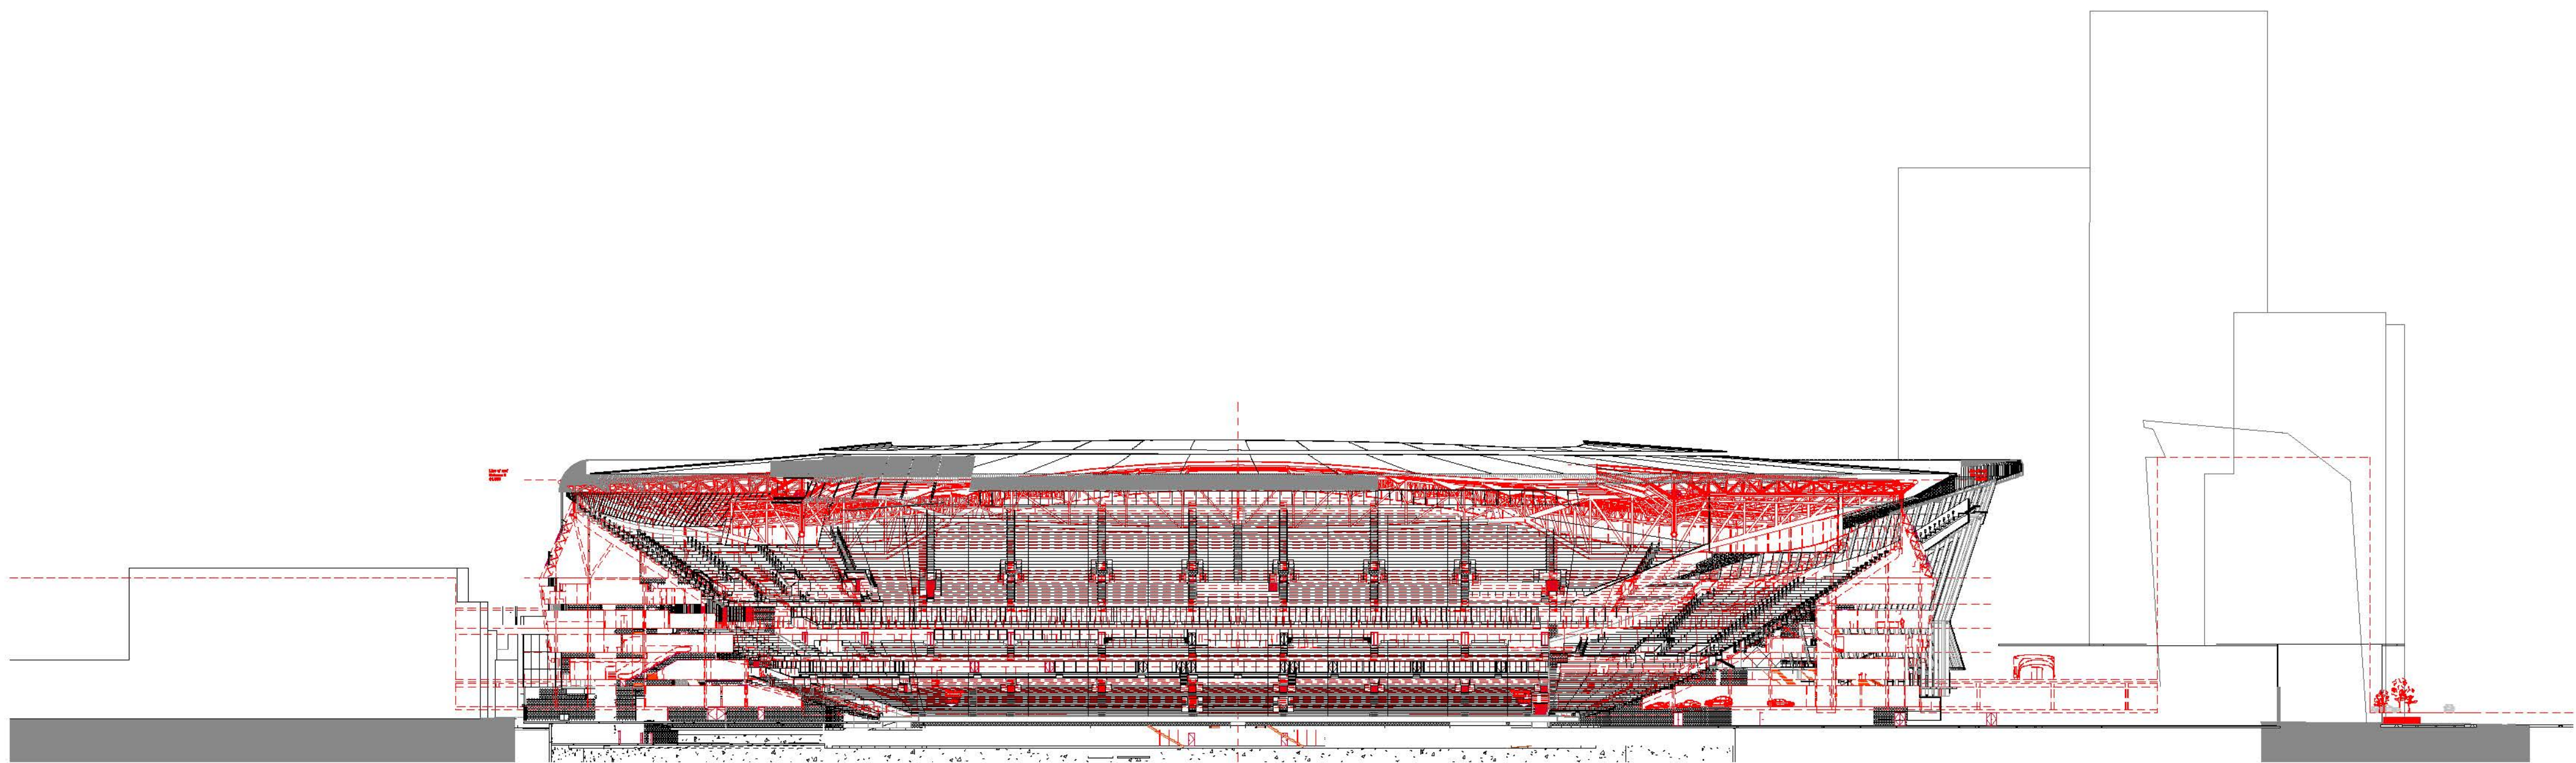


NORTH SOUTH SECTION

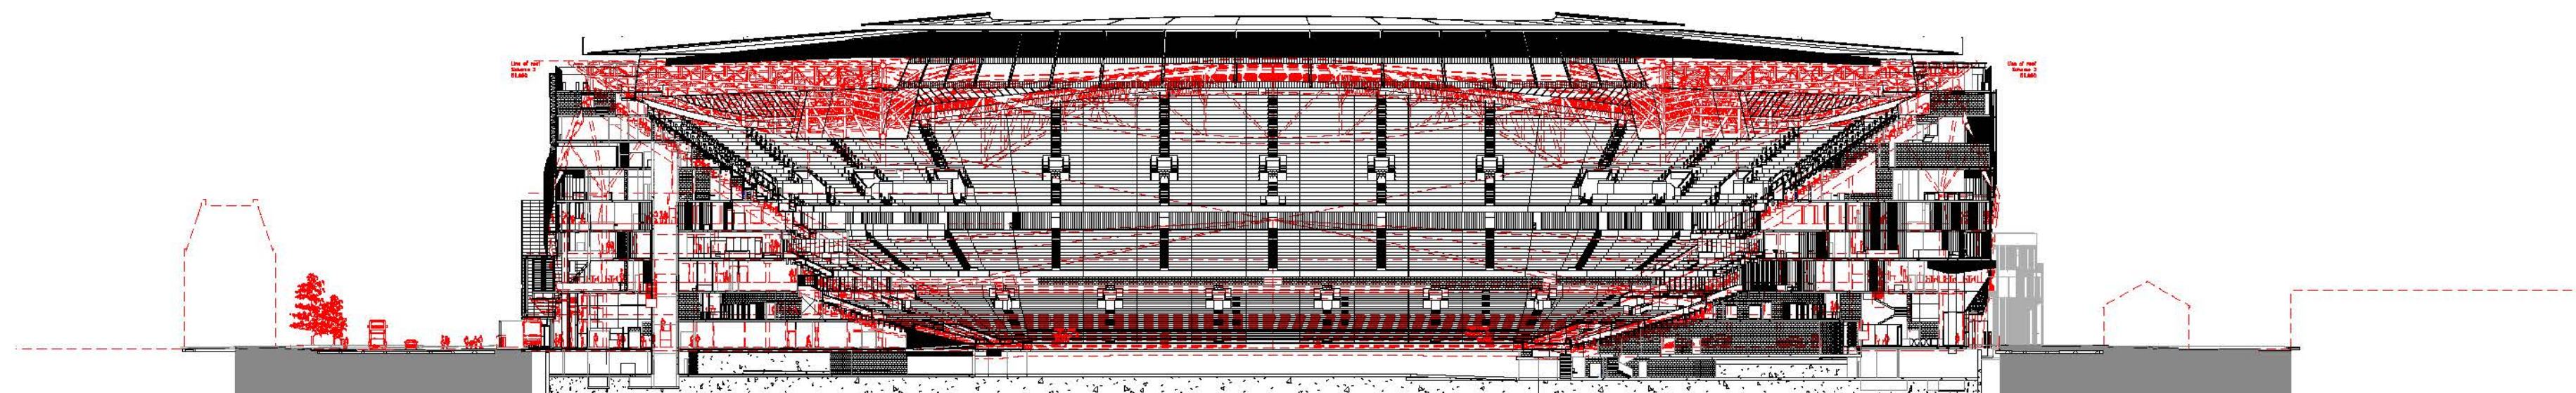

WEST EAST SECTION

No.	DATE	DESCRIPTION
0	18/09/2015	PLANNING ISSUE

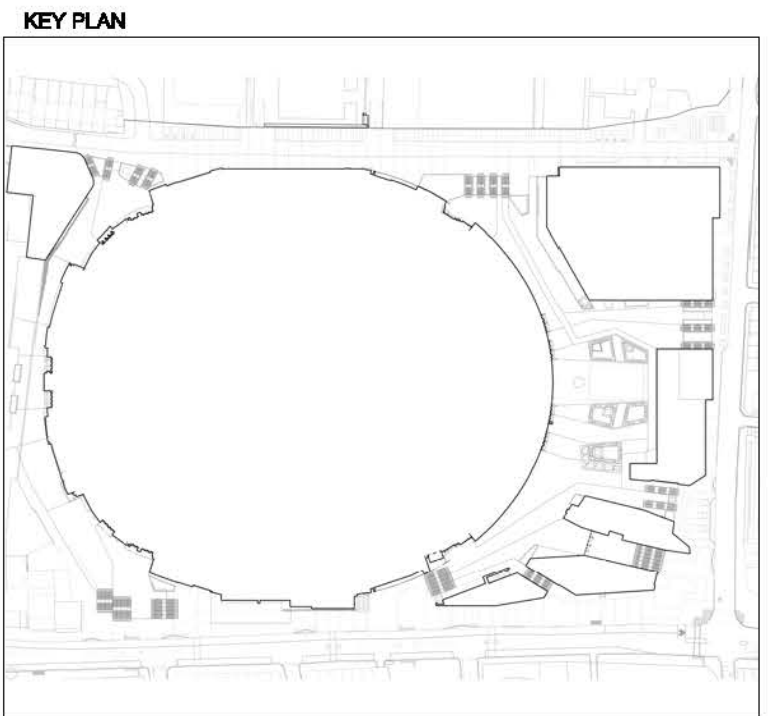

NOTES

FOR SOUTHERN RESIDENTIAL SCHEME INFORMATION, PLEASE REFER TO OUTLINE APPLICATION DRAWINGS BY ALLIES & MORRISON

GENERAL KEY
— PROPOSED SCHEME
- - - - - CONSENTED SCHEME

© COPYRIGHT. ALL RIGHTS RESERVED.
THIS WORK IS COPYRIGHT AND CANNOT BE REPRODUCED OR COPIED IN ANY FORM OR BY ANY OTHER MEANS (GRAPHIC, ELECTRONIC OR MECHANICAL INCLUDING PHOTOCOPYING) WITHOUT THE WRITTEN PERMISSION OF DESIGN TEAM ANY LICENSE, EXPRESS OR IMPLIED, TO USE THIS DOCUMENT FOR ANY PURPOSE WHATSOEVER IS RESTRICTED TO THE TERMS OF THE AGREEMENT OR IMPLIED AGREEMENT BETWEEN DESIGN TEAM AND THE INSTRUCTING PARTY.

USE FIGURED DIMENSIONS ONLY. CHECK ALL DIMENSIONS ON SITE BEFORE FABRICATION OR SETTING OUT.

ARCHITECT

POPULOUS™

14 BLADES COURT | DEODAR ROAD | LONDON | SW15 2NU | UNITED KINGDOM
TELEPHONE +44 (0)20 8874 7868 · FACSIMILE +44 (0)20 8874 7470
ALL PRODUCTION & INTELLECTUAL PROPERTY RIGHTS RESERVED © POPULOUS 2009

PROJECT NAME

NORTHUMBERLAND DEVELOPMENT PROJECT

DRAWING TITLE

NORTHUMBERLAND PARK
SECTIONS - COMPARISON TO
CONSENTED SCHEME

STATUS		PROJECT No.	
PLANNING		4494	
DATE		SCALE	SIZE
18/09/15		1:750	A1

DRAWN	CHECKED	APPROVED
TM	DJ	TJ

AGENT	JOB No.	PHASE	TYPE	DRAWING	REV
POP	- 4494 -	PLN	-SC -	0143	00