



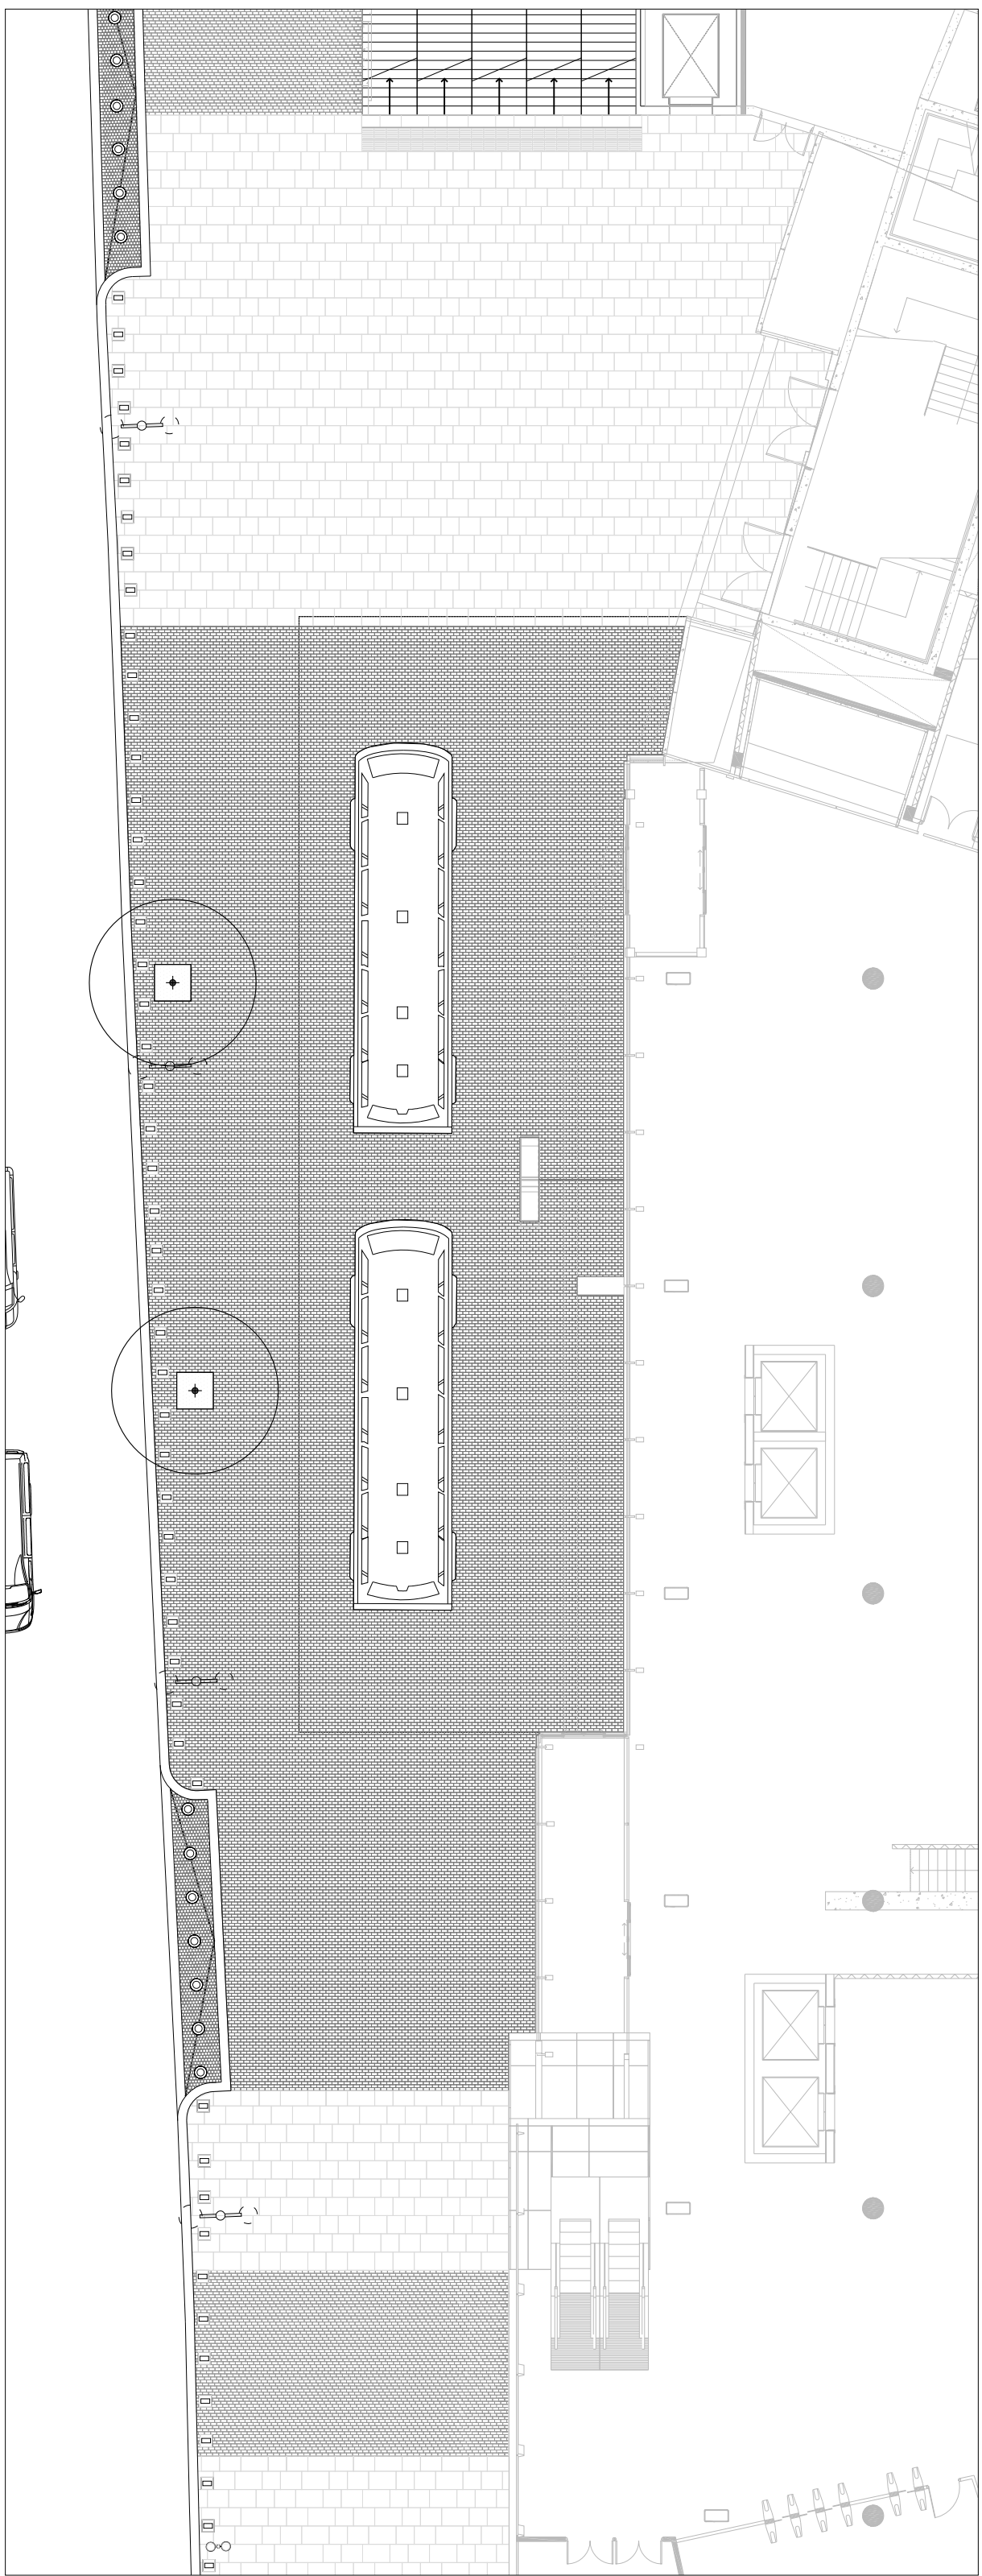


1 Detailed area plan 1
Scale 1:200

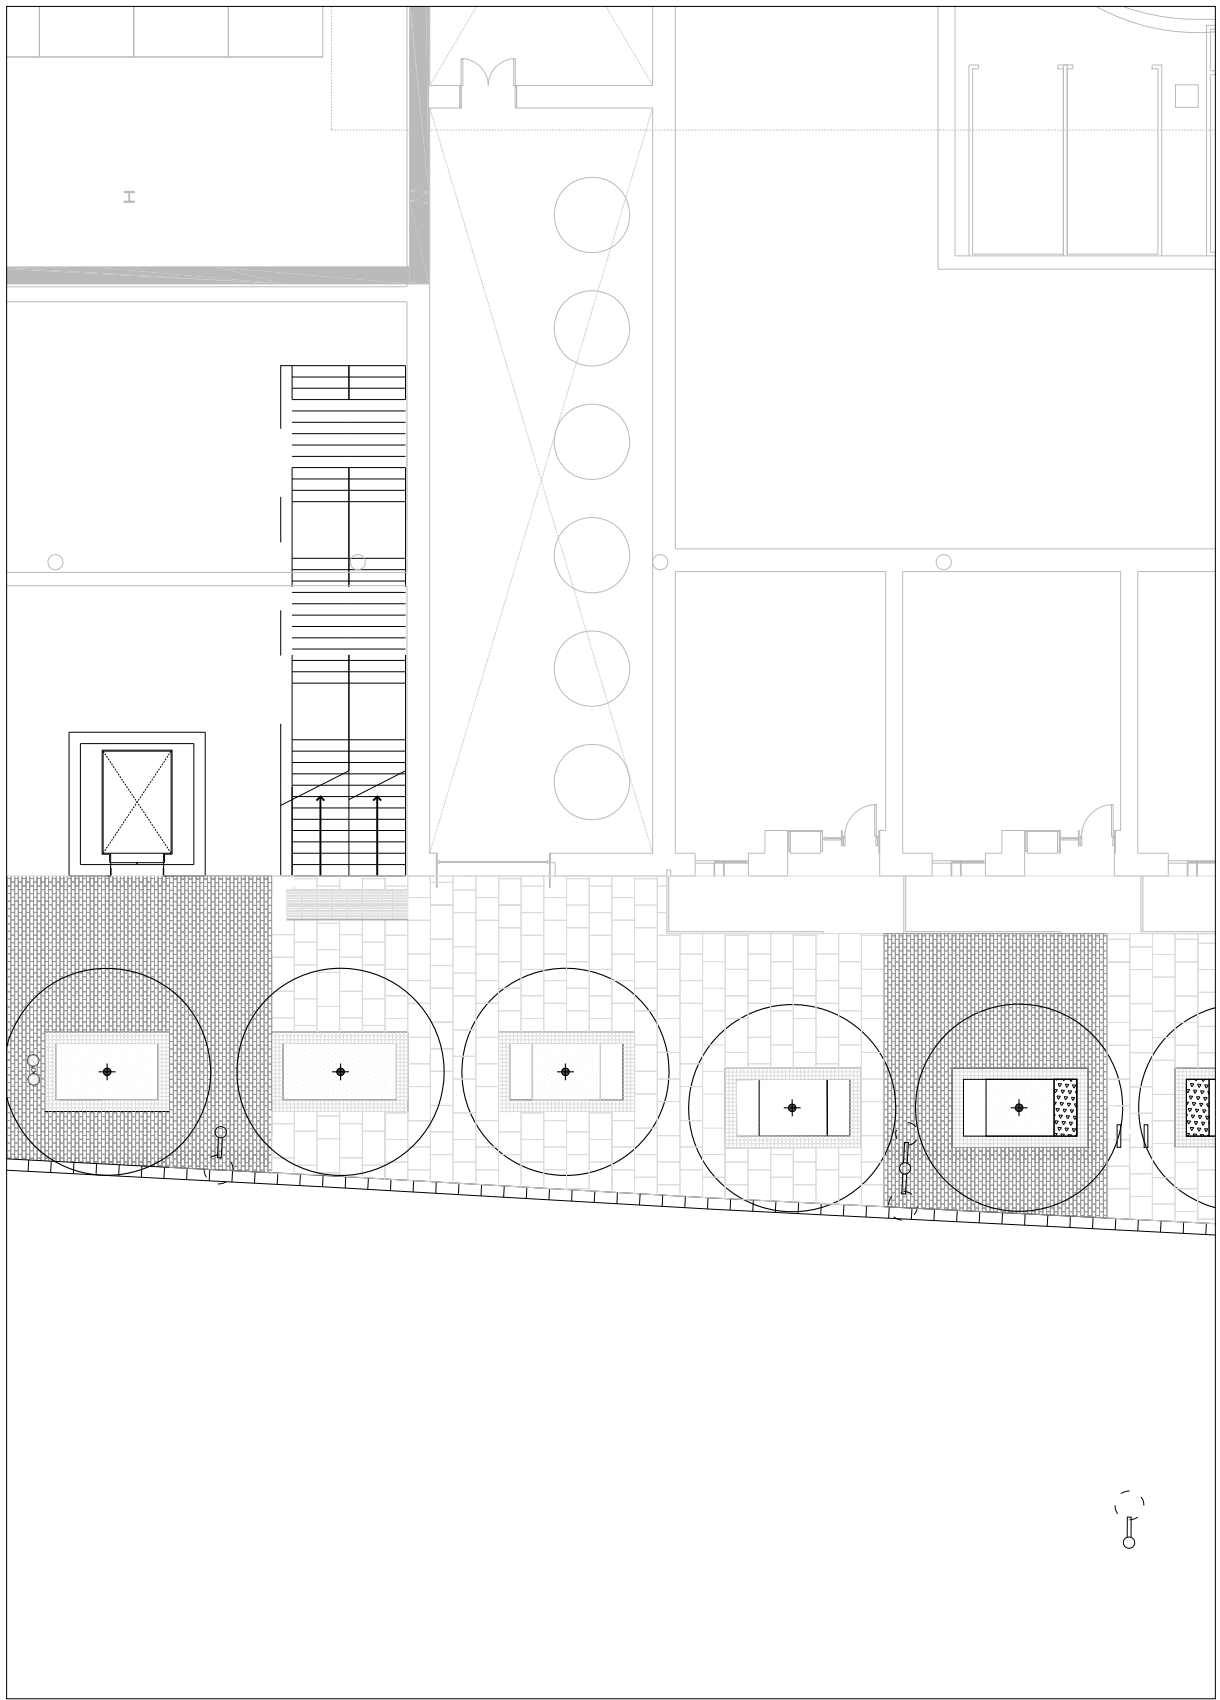


3 Detailed area plan 3
Scale 1:200

REVISIONS	
No.	DATE DESCRIPTION
0	14/09/2015 For Planning

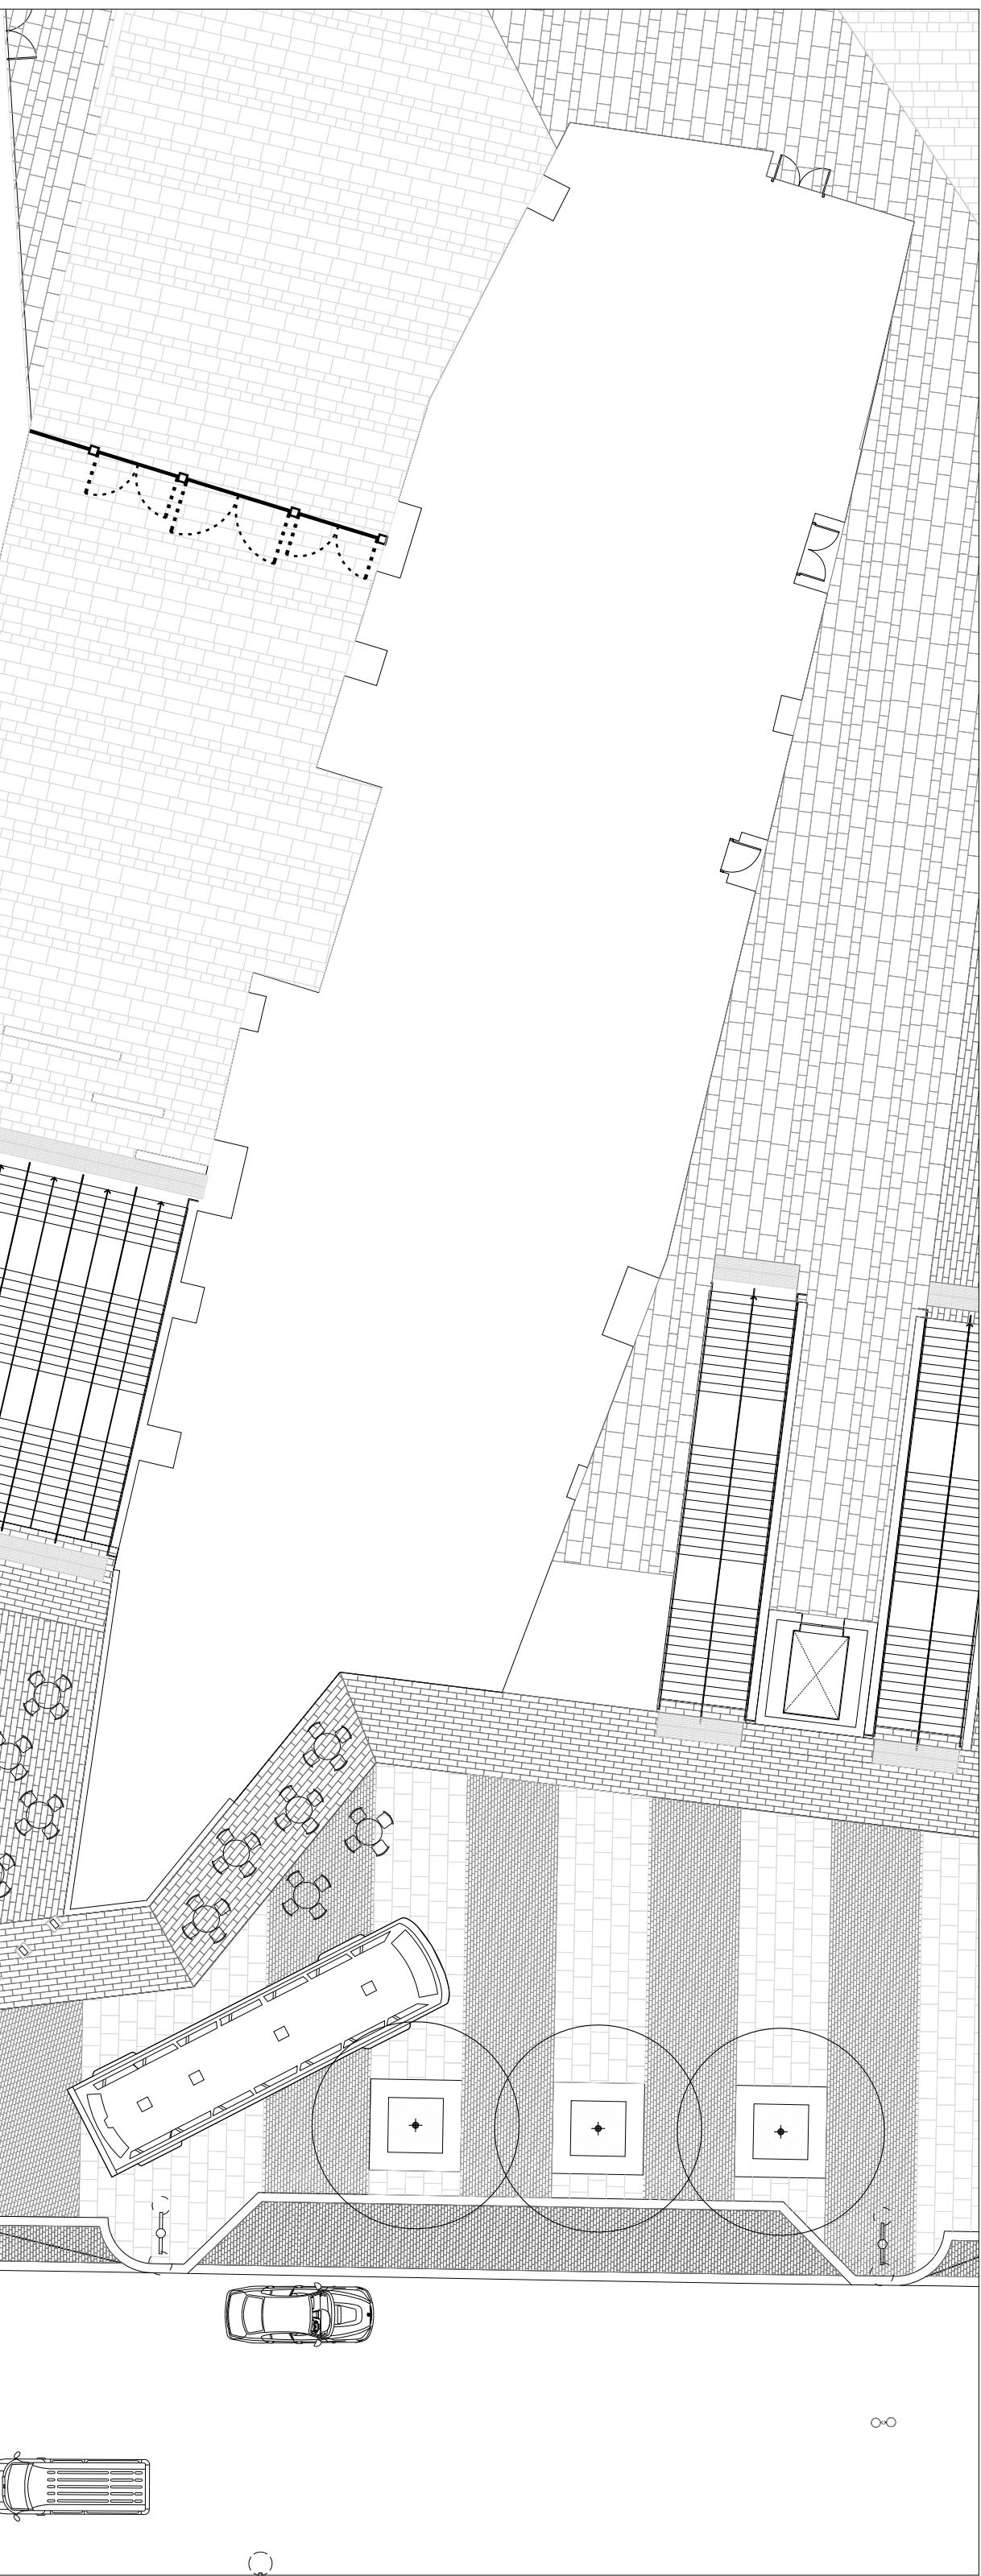

2 Detailed area plan 2
Scale 1:200

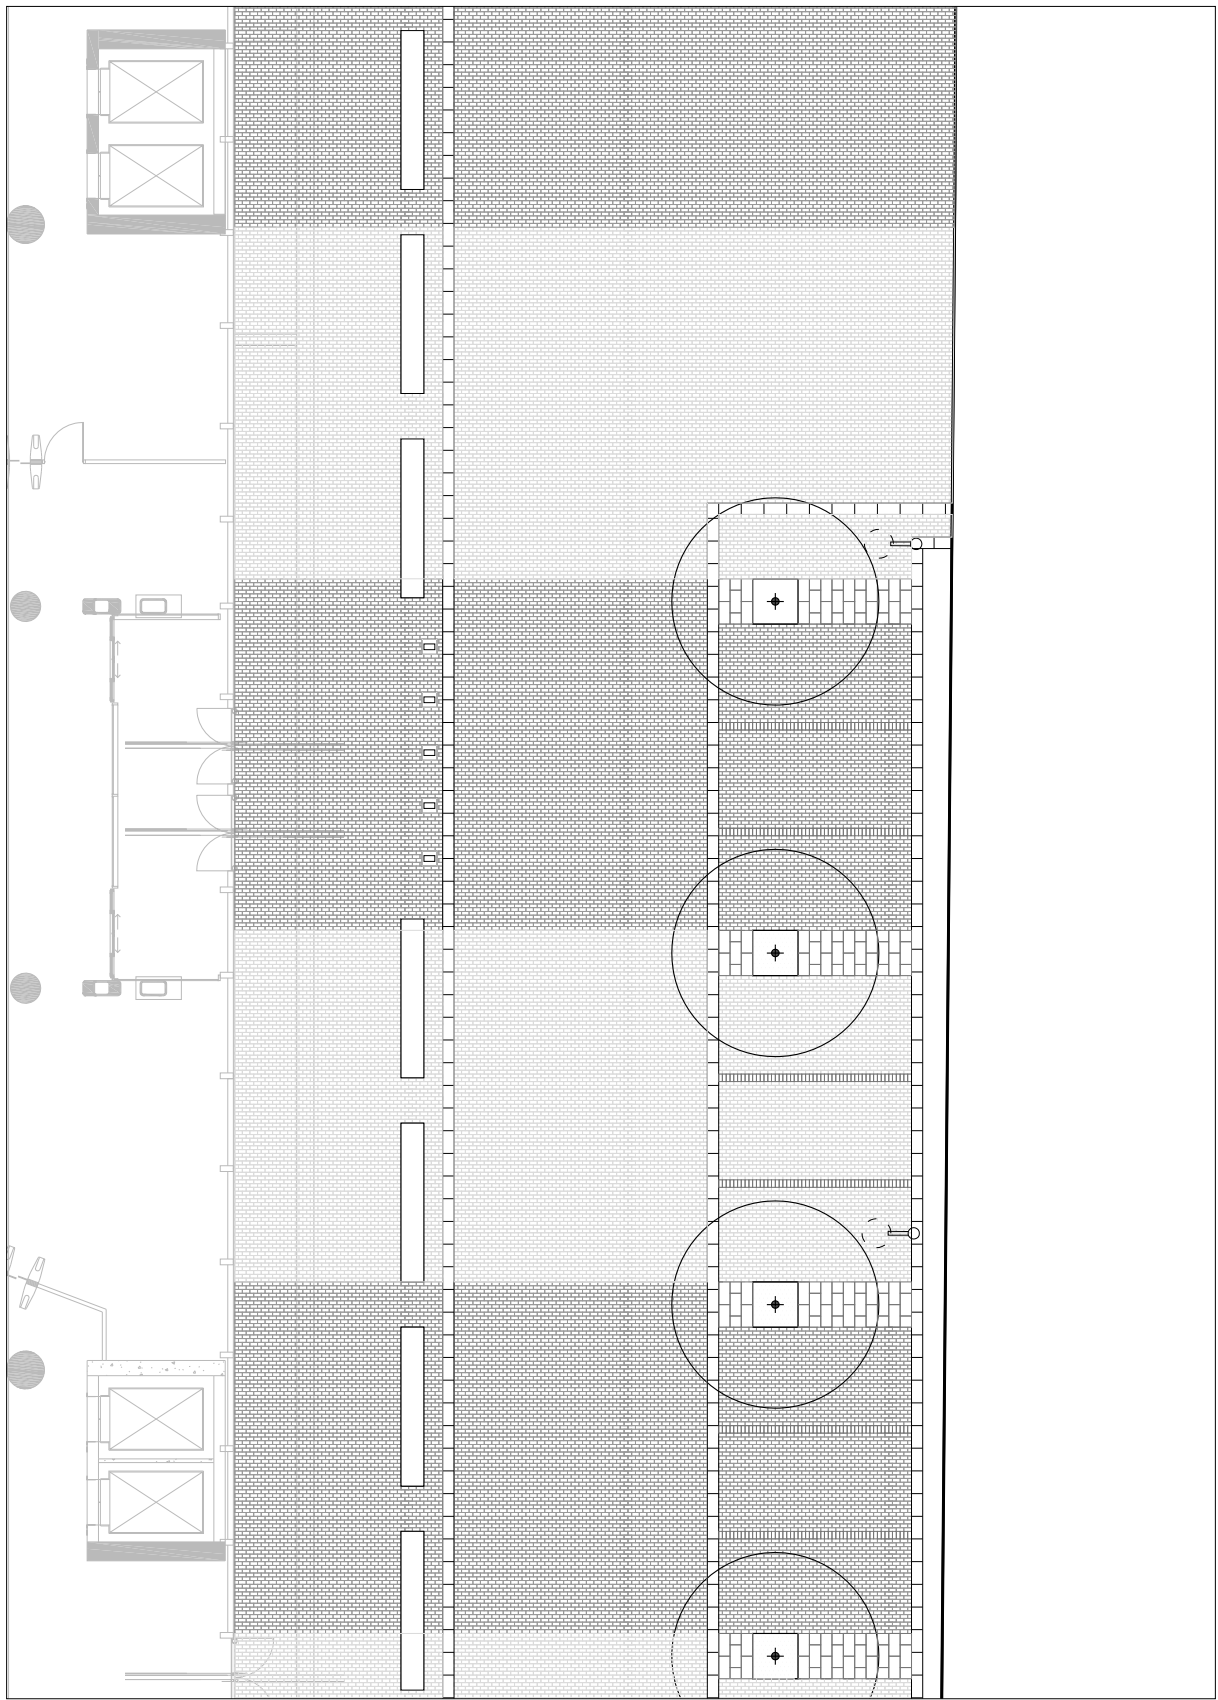

4 Detailed area plan 4
Scale 1:200

© COPYRIGHT. ALL RIGHTS RESERVED

THIS WORK IS COPYRIGHT AND CANNOT BE REPRODUCED OR COPIED IN ANY FORM OR BY ANY MEANS, ELECTRONIC OR MECHANICAL, INCLUDING PHOTOCOPYING, RECORDING, OR BY ANY INFORMATION STORAGE AND RETRIEVAL SYSTEM, WITHOUT THE WRITTEN PERMISSION OF POPULOUS. ANY LICENSE, EXPRESS OR IMPLIED, GRANTED BY POPULOUS TO ANY PARTY FOR THE REPRODUCTION OR USE OF THE WORKS OF THE ARCHITECT OR LANDSCAPE ARCHITECT IS LIMITED TO THE PROJECT AND THE INSTRUCTIONS PROVIDED BY POPULOUS.

USE FIGURED DIMENSIONS IN PREFERENCE TO SCALED. CHECK ALL DIMENSIONS ON SITE BEFORE CONSTRUCTION OF ANY WORK.

ARCHITECT

POPULOUS™

14 BLAISE COURT, LINGWOOD, ROAD 1, LINCOLN LN15 2NU, UNITED KINGDOM
TELEPHONE: +44 (0)20 8874 7666, FACSIMILE: +44 (0)20 8874 7470
ALL INTELLECTUAL PROPERTY RIGHTS RESERVED © POPULOUS 2008

PROJECT NAME

NORTHUMBERLAND DEVELOPMENT PROJECT

DRAWING TITLE

LANDSCAPE
STREET DETAILED AREAS PLAN

STATUS

PLANNING

PROJECT No.

4494

DATE

14/09/2015

SCALE

1:200

SIZE

A1

DRAWN

PH

CHECKED

TJI

APPROVED

NK

AGENT

POP - 4494 - PLN - DP

JOB No.

PHASE

TYPE

DRAWING

REV

- 8008 - O