


REVISIONS		
No.	DATE	DESCRIPTION
0	14/09/2015	For Planning

KEY PLAN

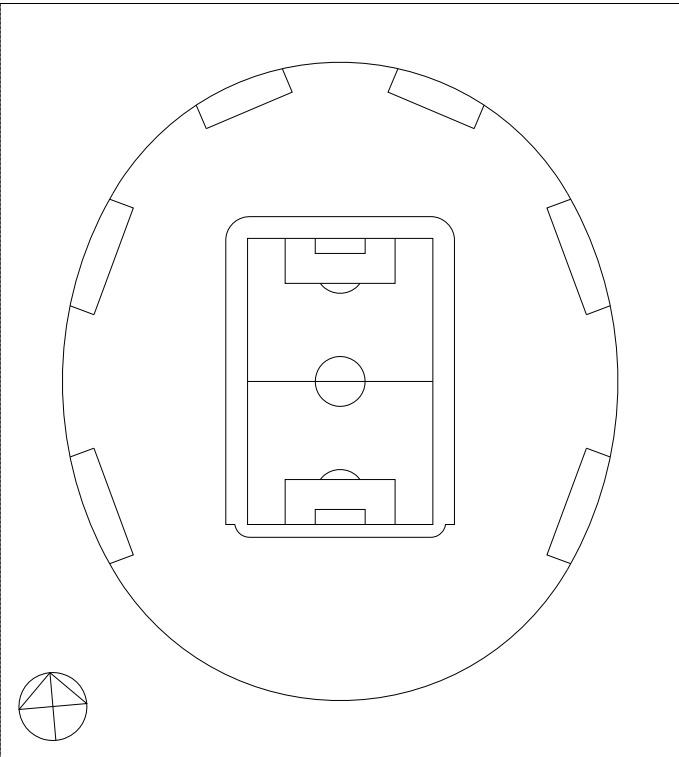

KEY

- Temporary Hoarding
- Temporary Access
- Concrete Block Walling

REFER TO DRAWING 8102
REFER TO DRAWING 8101

© COPYRIGHT. ALL RIGHTS RESERVED.
THIS WORK IS COPYRIGHT AND CANNOT BE REPRODUCED OR COPIED IN ANY FORM OR BY ANY MEANS, ELECTRONIC OR MECHANICAL, INCLUDING PHOTOCOPYING, RECORDING, OR BY ANY INFORMATION STORAGE AND RETRIEVAL SYSTEM, WITHOUT THE WRITTEN PERMISSION OF POPULOUS. ANY LICENSE, EXPRESS OR IMPLIED, GRANTED BY POPULOUS TO ANY PARTY FOR THE REPRODUCTION OR USE OF ANY PART OF THE WORK IS SUBJECT TO THE AGREEMENT OR IMPLIED AGREEMENT BETWEEN POPULOUS AND THE INSTRUCTING PARTY.

USE FIGURED DIMENSIONS IN PREFERENCE TO SCALED. CHECK ALL DIMENSIONS ON SITE.
USE DATE / REVISION ON SET AND SET.

ARCHITECT

POPULOUS™

14 BLADES COURT LINGGONG ROAD 11, LINGGONG TOWN'S 2ND LIMITED KINSHOM
TELEPHONE: +64 (0)20 8874 7666 FACSIMILE: +64 (0)20 8874 7470
ALL INTELLECTUAL PROPERTY RIGHTS RESERVED © POPULOUS 2009

PROJECT NAME

NORTHUMBERLAND DEVELOPMENT PROJECT

DRAWING TITLE

LANDSCAPE
TEMPORARY SURFACING PLAN

STATUS PROJECT No. 4494

PLANNING

DATE 14/09/2015 SCALE 1:500 SIZE A1

DRAWN CHECKED APPROVED

RB TJI NK

AGENT JOB No. PHASE TYPE DRAWING REV
POP - 4494 - PLN - GA -8100 - O