




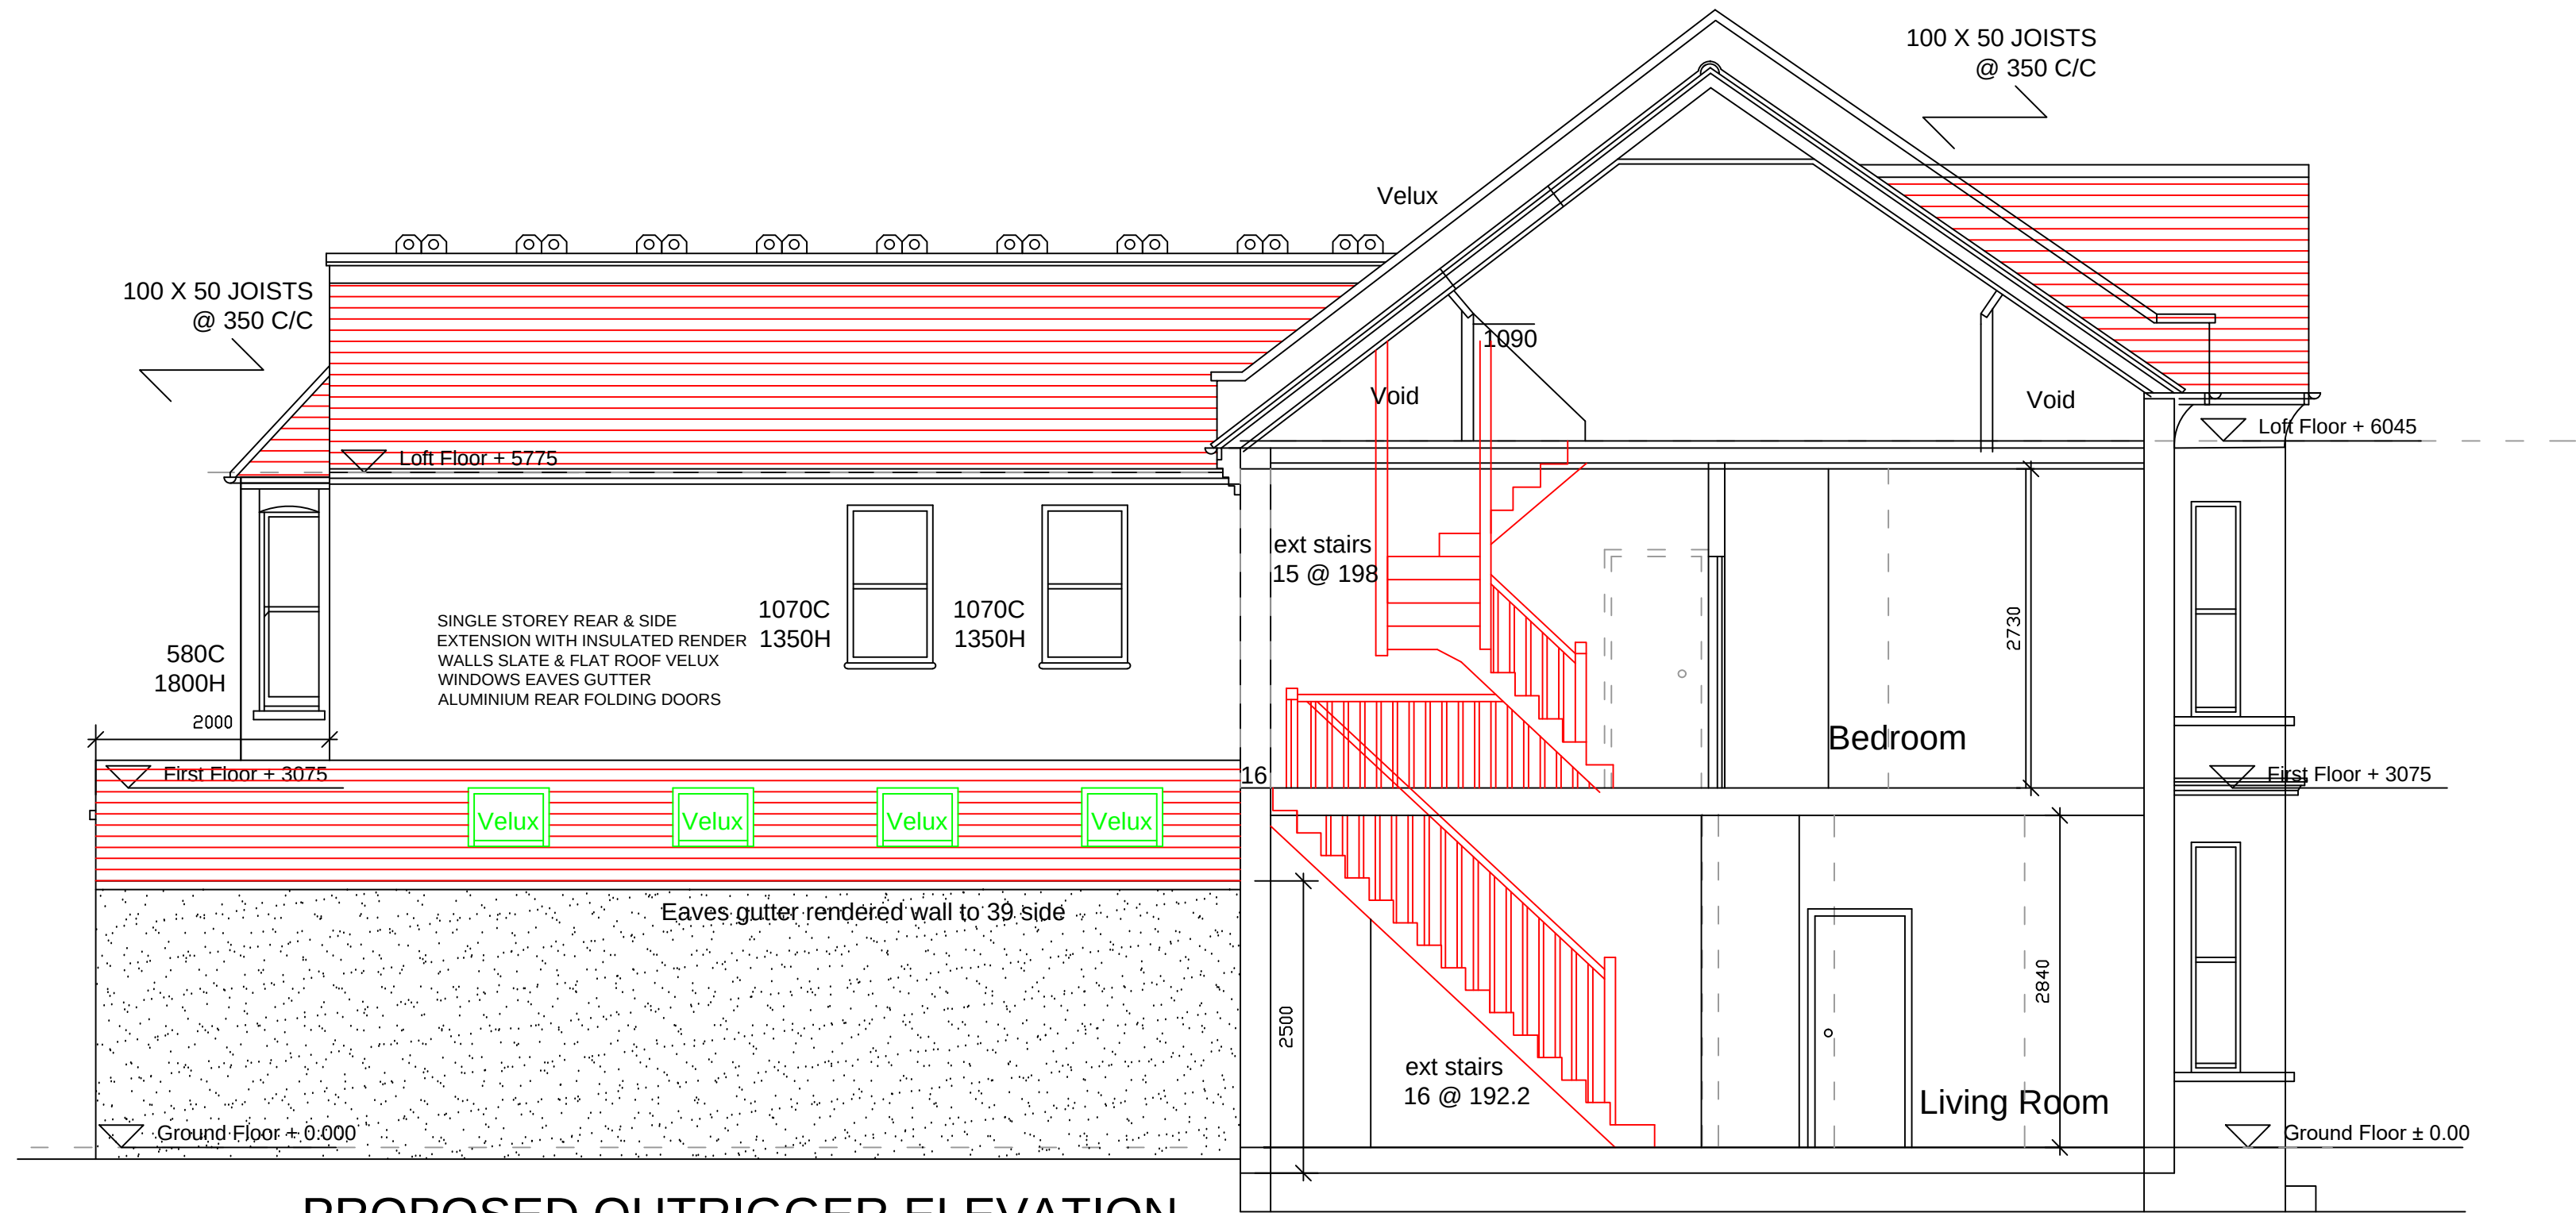




PROPOSED OUTRIGGER ELEVATION

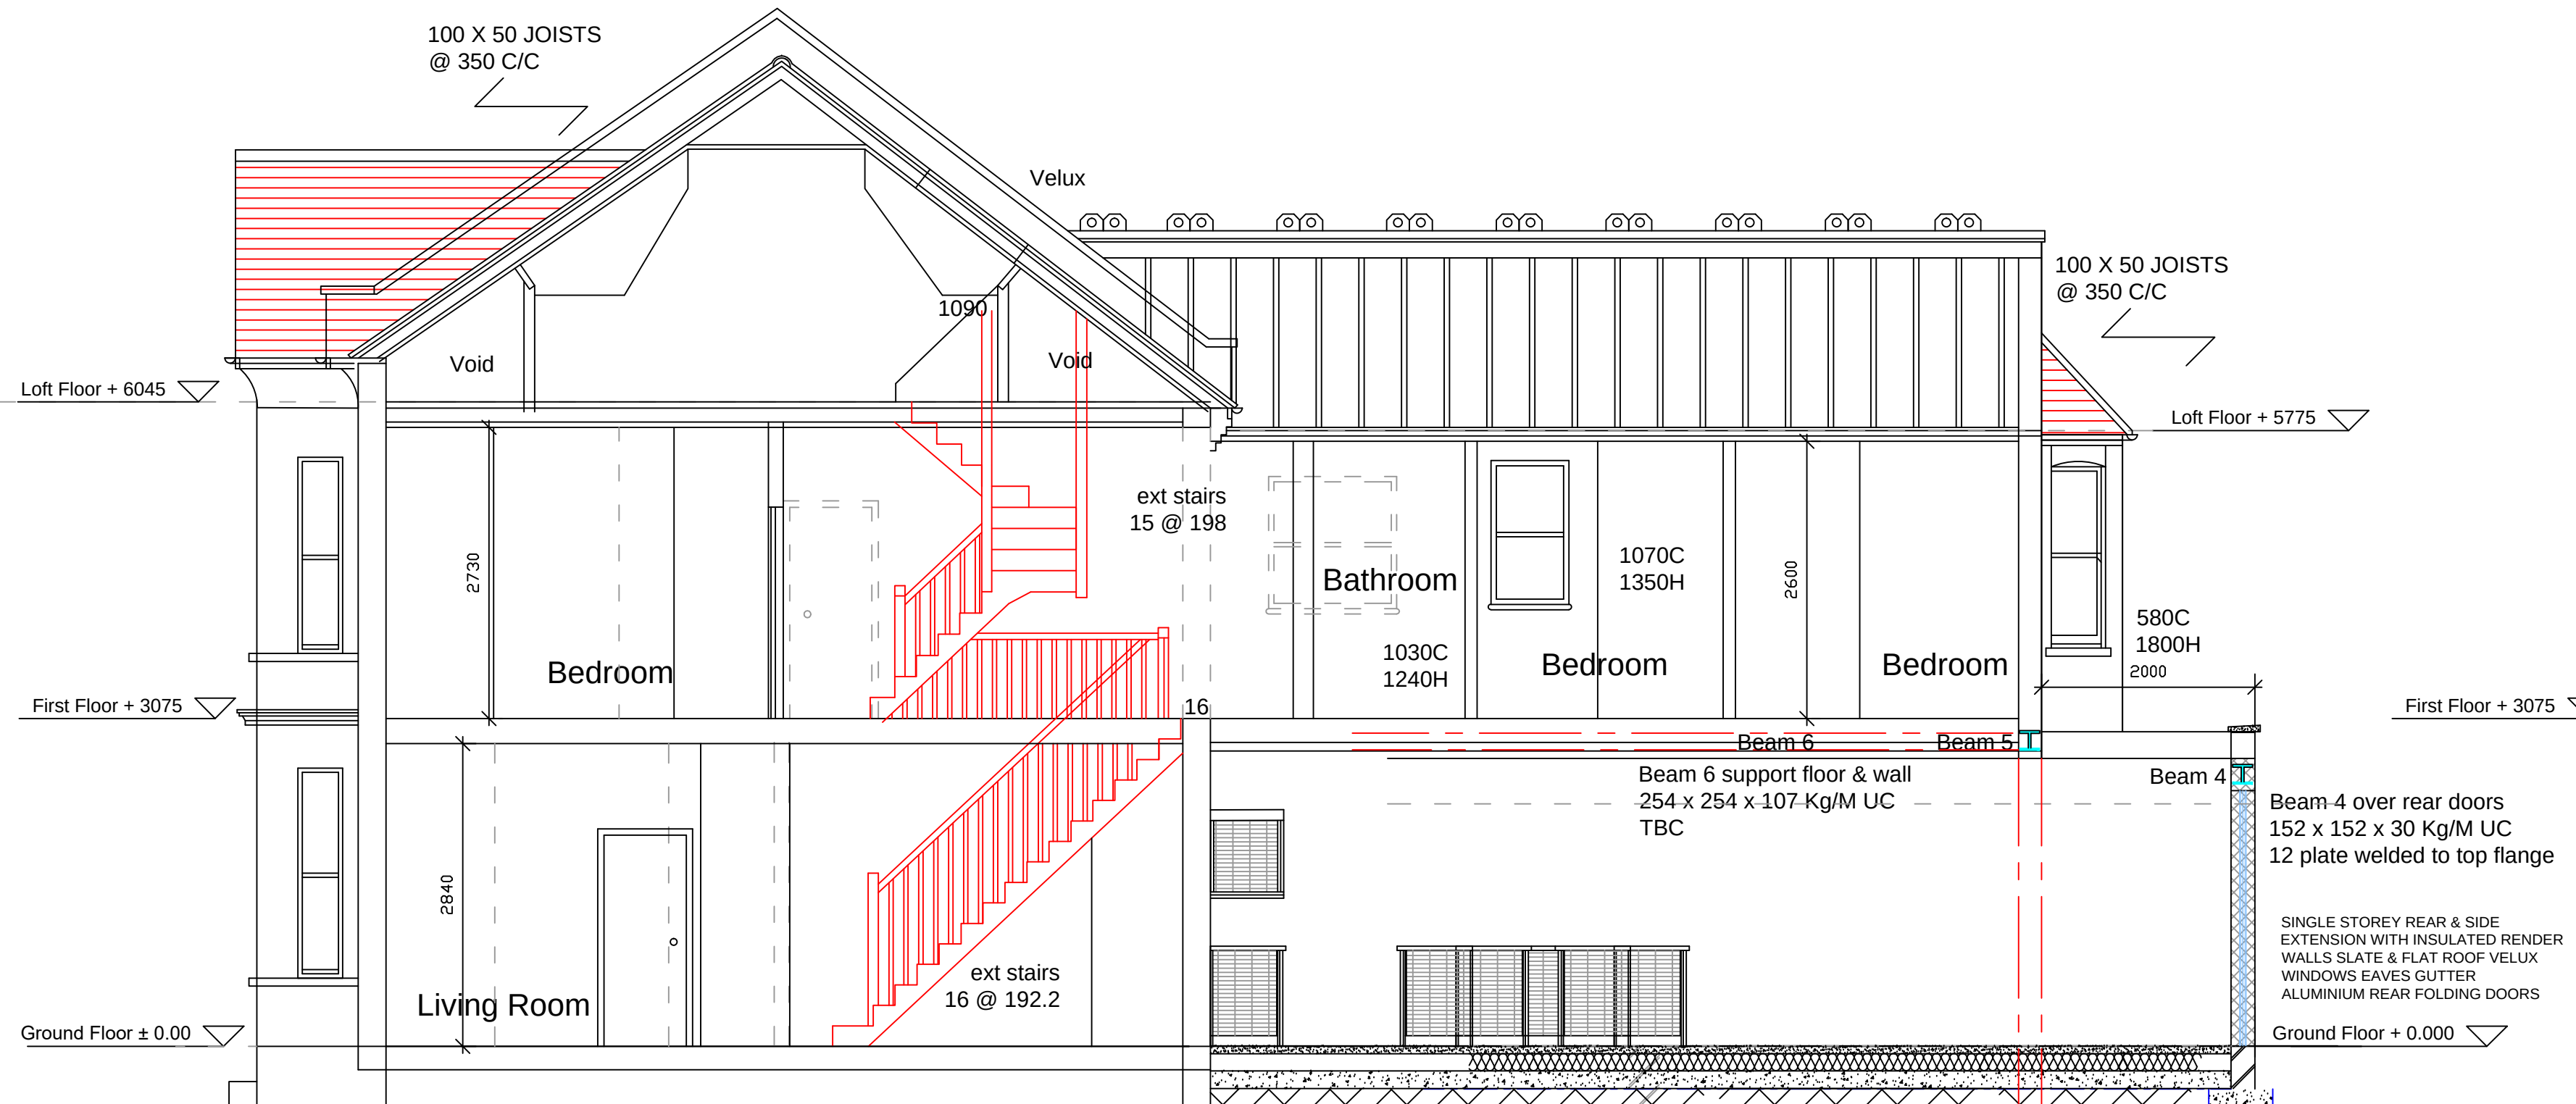

PROPOSED LONG SECTION

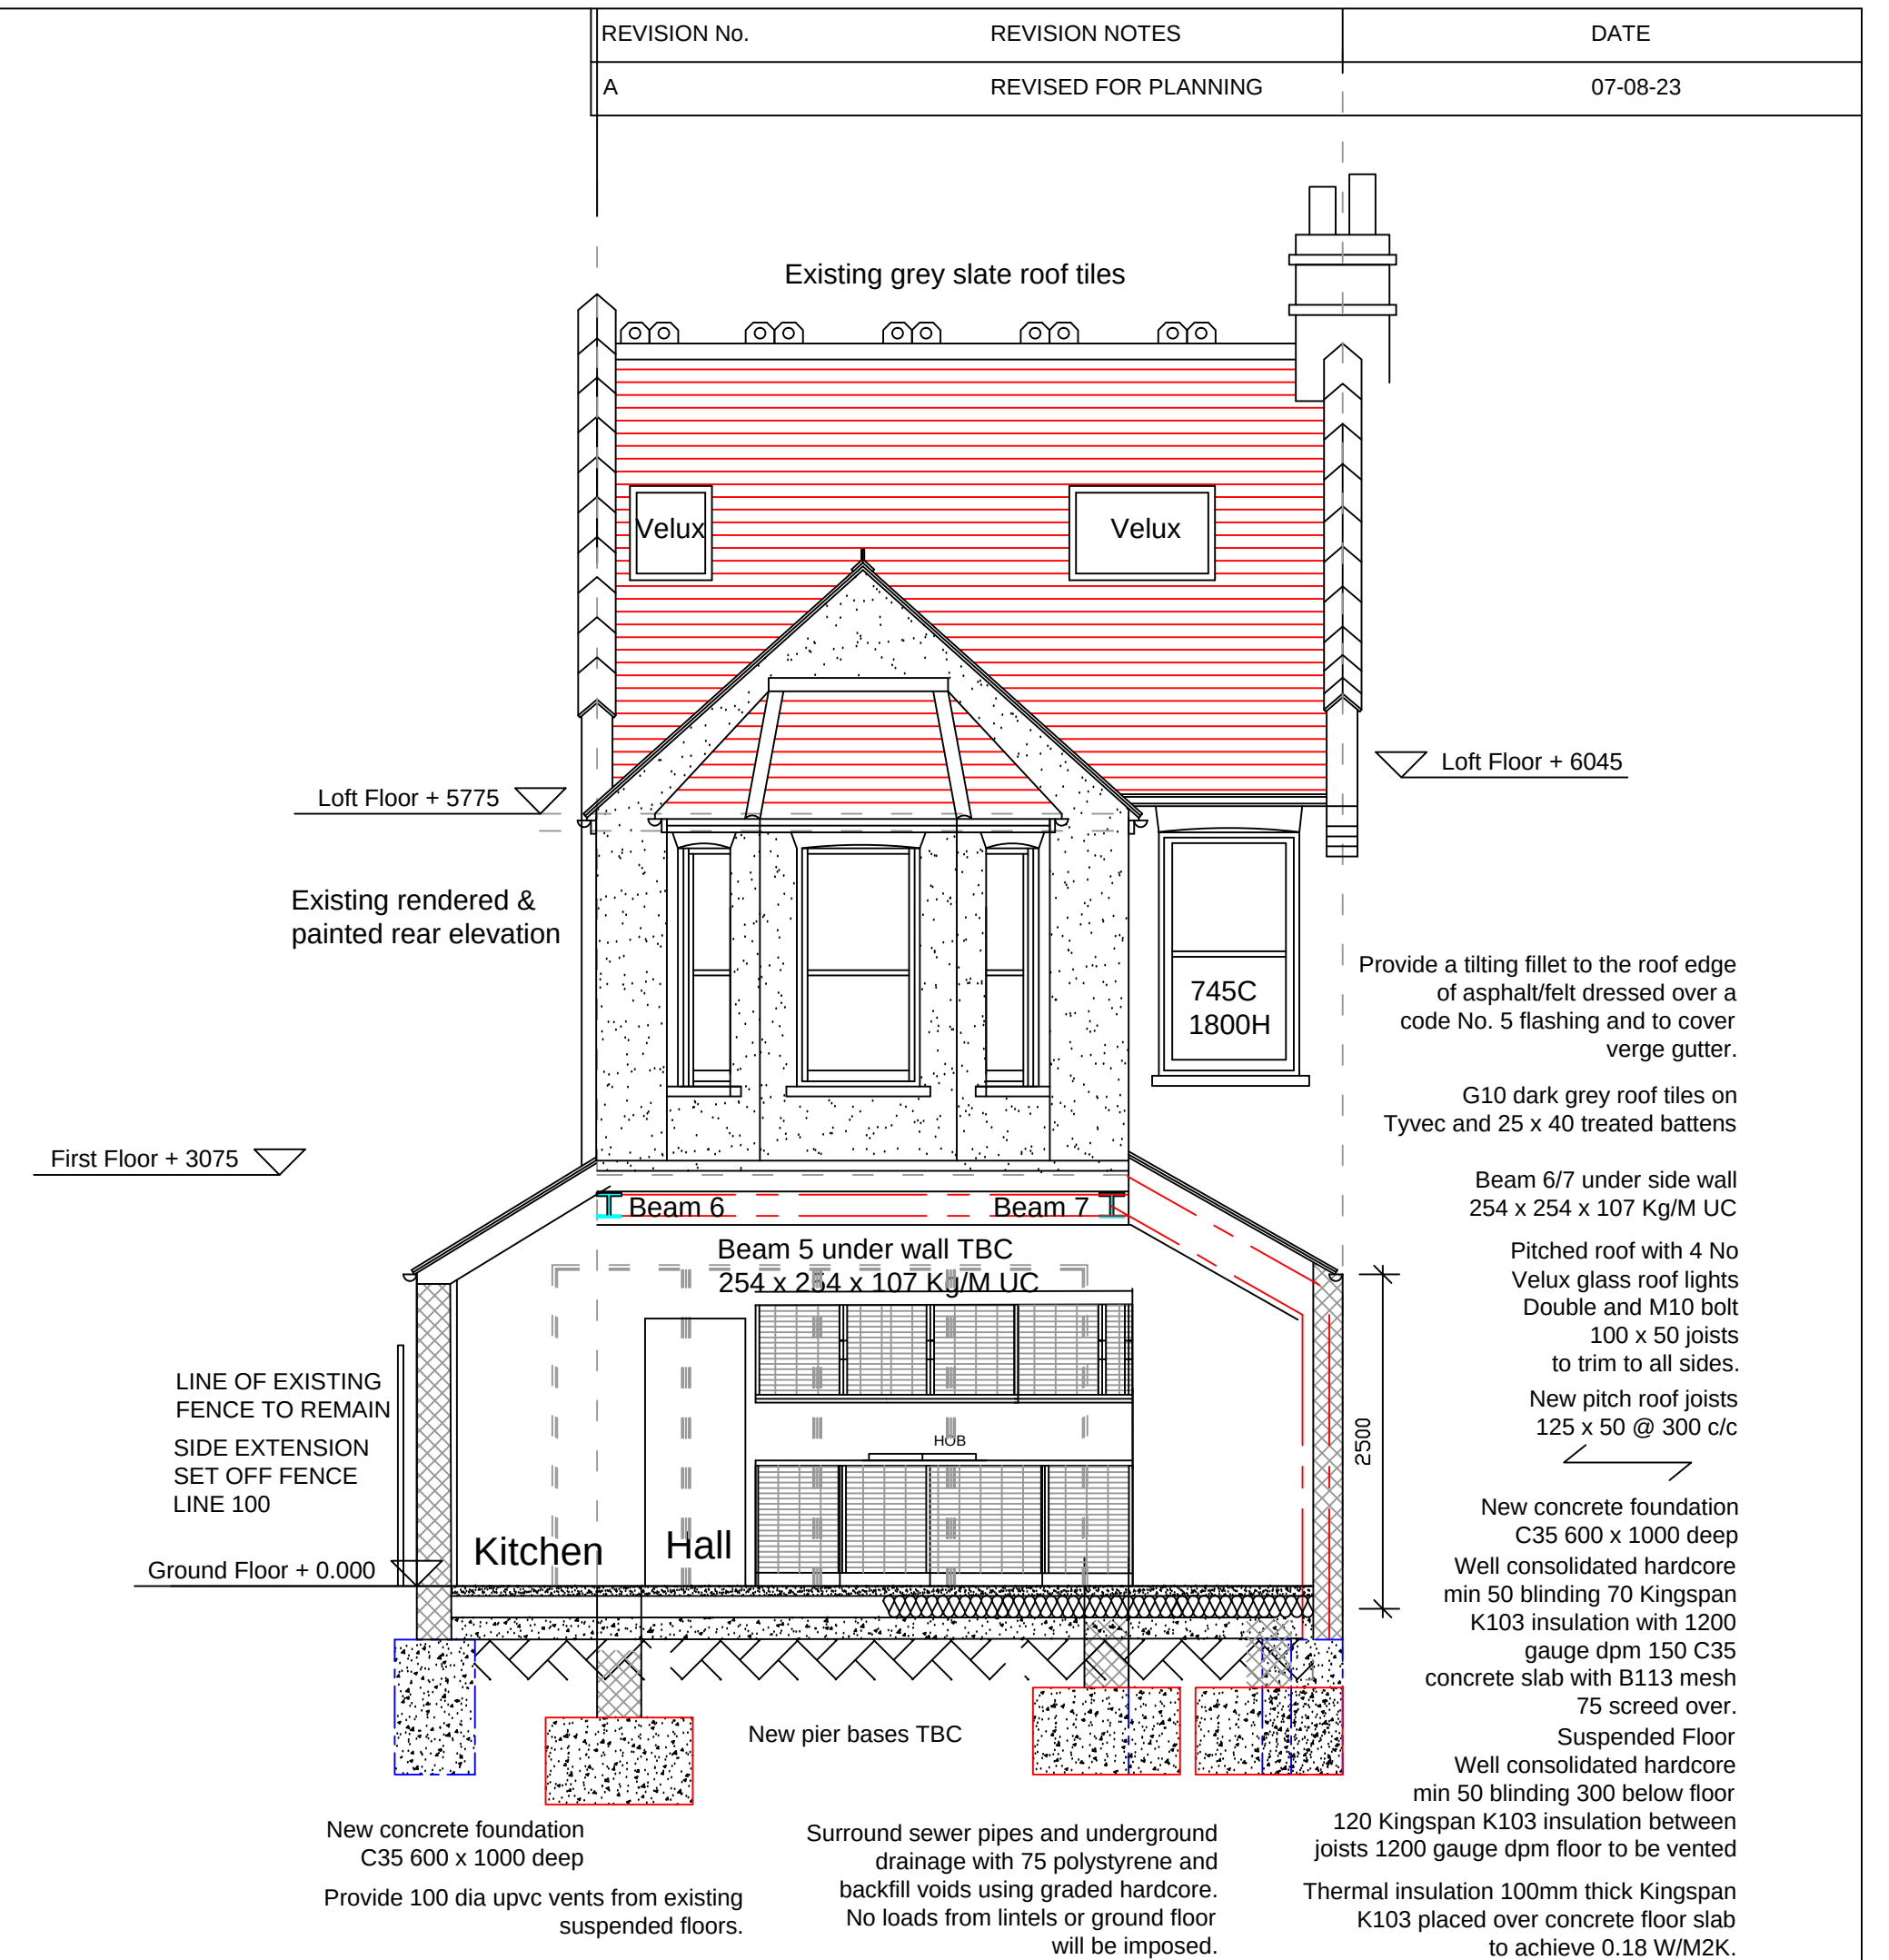

PROPOSED REAR SECTION

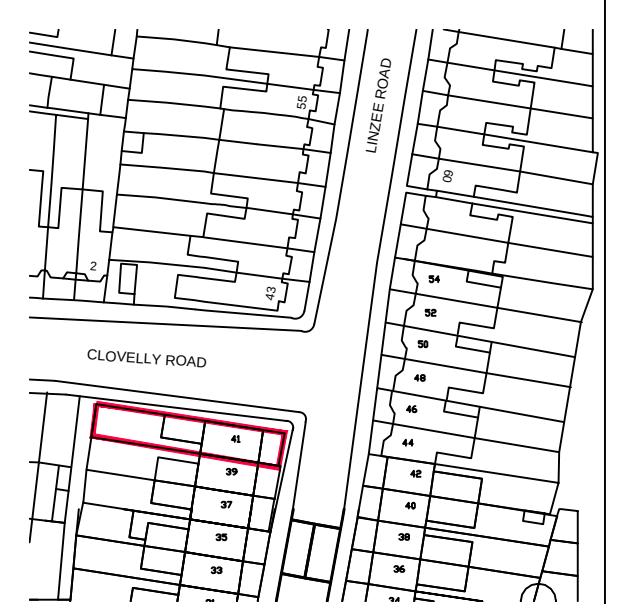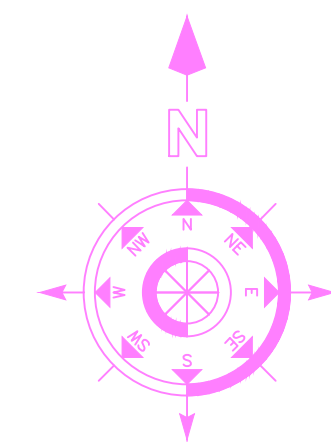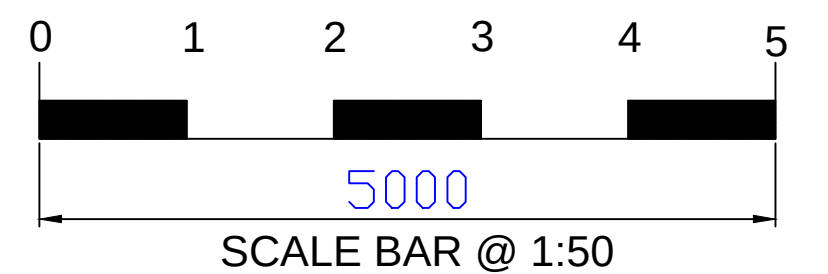

LOCATION PLAN
SCALE 1 : 1250

PLANNING ISSUE - 07/08/2023

BCA
BRYAN CONNOR ASSOCIATES LIMITED
DESIGN & PLANNING CONSULTANTS
2 TREGARON AVENUE, LONDON. N8 9EY Tel: 020 8340 9294 Mob: 07958738247
Email: bryan.connor@outlook.com
THIS DRAWING IS THE PROPERTY OF BRYAN CONNOR ASSOCIATES LTD AND MAY NOT BE REPRODUCED WITHOUT WRITTEN CONSENT

PROJECT: 41 LINZEE ROAD LONDON N8 7RG

CLIENT: MR & MRS B. HALL

DESCRIPTION: PROPOSED EXTENSION SECTIONS

DRAWING No. 2309 - 09

SCALE. 1:50 @ A1

REVISION. A

DATE. 25/04/2023